

CITY OF LOS ALAMITOS
Council Chamber
3191 Katella Ave., Los Alamitos CA 90720

CITY COUNCIL AGENDA
SPECIAL MEETING
Monday, November 3, 2025 – 5:30 PM

NOTICE TO THE PUBLIC – This Agenda contains a brief general description of each item to be considered. Except as provided by law, action or discussion shall not be taken on any item not appearing on the agenda. Supporting documents, including staff reports, are available for review at City Hall in the City Clerk's Office or on the City's website at www.cityoflosalamitos.org once the agenda has been publicly posted.

Each matter on the agenda, no matter how described, shall be deemed to include any appropriate motion, whether to adopt a minute motion, resolution, payment of any bill, approval of any matter or action, or any other action. Items listed as "for information" or "for discussion" may also be the subject of an "action" taken by the City Council at the same meeting.

Agenda-related documents provided to a majority of the City Council after distribution of the City Council agenda packet (GC §54957.5) will be made available for public inspection at the meeting. Such documents will also be available at the City Clerk's office, 3191 Katella Ave., Los Alamitos, CA 90720.

In compliance with the Americans with Disabilities Act, Assistive Listening headphones are available and can be checked out from the City Clerk. If you need special assistance to participate in this meeting, please contact the City Clerk at (562) 431-3538, ext. 220. Notification at least 42 hours prior to the meeting will enable the City to make reasonable arrangements to ensure accessibility to this meeting. [28 CFR 35.102.35.104 ADA Title II]. Language translation services are available for this meeting by calling the City Clerk's Office least 42 hours in advance

If you are unable to attend this meeting in person, you may submit comments on any agenda item or on any item not on the agenda by email to cityclerk@cityoflosalamitos.org with the subject line "COUNCIL PUBLIC COMMENT". Comments received by 3:00 p.m. the day of the meeting will be compiled, provided to the City Council, and made available to the public before the start of the meeting. Staff will not read email comments at the meeting. You may also view the meeting live on local cable channel 3.

If, as an attendee, or a participant at this meeting, you will need special assistance beyond what is normally provided, please contact the City Clerk's Office at (562) 431-3538, extension 220, at least 48 hours prior to the meeting so that reasonable arrangements may be made.

1. CALL TO ORDER

2. ROLL CALL

Mayor Hasselbrink
Mayor Pro Tem Doby
Council Member Hibard
Council Member Loe
Council Member Nefulda

3. ORAL COMMUNICATIONS

At this time, any individual in the audience may come forward to speak about any item described on the agenda prior to the Council's consideration of that item. Pursuant to the Brown Act Section 54954.3 (b), remarks are limited to items described in the notice for the meeting. Remarks are to be limited to not more than three minutes per speaker.

4. SPECIAL ORDERS OF THE DAY

A. Resolution No. 2025-32 – Agreement with the KYA Group for the Community Center 2 Project (CIP 24/25-12) (Development Services)

The remodel of the Los Alamitos Community Center 2 facility will transform the original 1970s building into a multipurpose space for recreation programs and classes, City Council Chambers, and the Emergency Operations Center (EOC). The scope of work addresses current community needs, enhances accessibility, and improves functionality for multipurpose use. The City Council may, by resolution, determine that the project work can be completed more economically on the open market and authorize the work to be performed by the KYA Group under the California Multiple Award Schedule (CMAS), in accordance with Section 1206 (Contracts on Public Works) of the Los Alamitos City Charter. Through this process, the City is able to design and build the renovation of Community Center 2 for a total price of \$4,634,971.16. This total amount includes supplies, construction, construction management, construction inspection, labor compliance, and contingency.

Recommendation:

1. Review and approve the proposed Community Center 2 design concept and scope of work; and,
2. Approve Resolution No. 2025-32, entitled, "RESOLUTION OF THE CITY COUNCIL OF THE CITY OF LOS ALAMITOS, CALIFORNIA, AUTHORIZING THE CITY MANAGER TO ENTER INTO AN AGREEMENT WITH KYA SERVICES, LLC AND EXECUTE ALL DOCUMENTS NECESSARY TO IMPLEMENT THE REMODEL OF THE LOS ALAMITOS COMMUNITY CENTER 2 FACILITY PROJECT"; and,
3. Authorize the City Manager to execute a construction agreement, in a form approved by the City Attorney, with the KYA Group for the design and build of Community Center 2 in the amount of \$3,422,976.93; and,
4. Authorize the City Manager or designee to approve project-related costs, including labor compliance, construction management, construction inspection services, and a 25% contingency, provided the total cost of the project does not exceed the total approved budget of \$4,634,971.16.

B. Master Services and Purchasing Agreement between Axon Enterprise, Inc. for Police Department Body-Worn Cameras (Police)

This item seeks authorization to purchase body-worn cameras (BWCs) and related software from Axon Enterprise, Inc. Pursuant to Section 2.60.110 of the Los Alamitos Municipal Code (LAMC), the City's purchasing ordinance permits the use of cooperative purchasing agreements through Sourcewell. Utilizing this process, the City may procure BWCs directly from the manufacturer at a discounted rate of \$68,920.46 annually over five years, for a total contract amount of \$344,602.46. To provide flexibility for any unforeseen costs, a 10% contingency (\$34,460.25) is recommended, bringing the total allocated purchase amount to \$379,062.71.

Recommendation:

1. Authorize the Mayor to execute a five-year Master Services and Purchasing Agreement with Axon Enterprise, Inc. for the purchase of body-worn cameras in the amount of \$344,602.46, using Quote Q-742868-45922AS under Sourcewell Contract No. 101223-AXN; and,
3. Authorize the City Manager to approve a 10% contingency amount of \$6,892.04 annually or \$34,460.25 over the five-year term of agreement.

5. ADJOURNMENT

I hereby certify under penalty of perjury under the laws of the State of California, that the foregoing Agenda was posted at the Los Alamitos City Hall, 3191 Katella Ave. and online at www.cityoflosalamitos.org not less than 72 hours prior to the meeting.



Windmera Quintanar, MMC, City Clerk
Dated: October 30, 2025

City of Los Alamitos

CITY COUNCIL AGENDA REPORT

MEETING DATE: November 3, 2025

ITEM NUMBER: 4A

To: Mayor Shelley Hasselbrink & Members of the City Council
Presented By: Ron Noda, Assistant City Manager/Development Services Director
Subject: Resolution No. 2025-32 - Agreement with the KYA Group for the Community Center 2 Project (CIP 24/25-12)

SUMMARY

The remodel of the Los Alamitos Community Center 2 facility will transform the original 1970s building into a multipurpose space for recreation programs and classes, City Council Chambers, and the Emergency Operations Center (EOC). The scope of work addresses current community needs, enhances accessibility, and improves functionality for multipurpose use. The City Council may, by resolution, determine that the project work can be completed more economically on the open market and authorize the work to be performed by the KYA Group under the California Multiple Award Schedule (CMAS), in accordance with Section 1206 (Contracts on Public Works) of the Los Alamitos City Charter. Through this process, the City is able to design and build the renovation of Community Center 2 for a total price of \$4,634,971.16. This total amount includes supplies, construction, construction management, construction inspection, labor compliance, and contingency.

RECOMMENDATION

1. Review and approve the proposed Community Center 2 design concept and scope of work; and,
2. Approve Resolution No. 2025-32, entitled, "RESOLUTION OF THE CITY COUNCIL OF THE CITY OF LOS ALAMITOS, CALIFORNIA, AUTHORIZING THE CITY MANAGER TO ENTER INTO AN AGREEMENT WITH KYA SERVICES, LLC AND EXECUTE ALL DOCUMENTS NECESSARY TO IMPLEMENT THE REMODEL OF THE LOS ALAMITOS COMMUNITY CENTER 2 FACILITY PROJECT"; and,
3. Authorize the City Manager to execute a construction agreement, in a form approved by the City Attorney, with the KYA Group for the design and build of Community Center 2 in the amount of \$3,422,976.93; and,
4. Authorize the City Manager or designee to approve project-related costs, including labor compliance, construction management, construction inspection services, and a 25% contingency, provided the total cost of the project does not exceed the total approved budget of \$4,634,971.16.

BACKGROUND

The Los Alamitos Community Center 2, formally the Youth Center, will serve as a vital hub for public meetings, recreational programs, and community services. The existing facility, originally constructed in the 1970s, requires substantial upgrades to meet current building codes, safety requirements, and ADA standards.

The proposed project, designed by the Albert Group Architects, will redesign the space to support daily community programming and serve as the City's Emergency Operations Center (EOC) during emergencies, enhancing the City's operational readiness and resilience. The remodeled facility will also accommodate City Council meetings, public hearings, and Commission meetings, creating a more accessible and welcoming environment for all residents.

The project scope includes upgrading mechanical, electrical, and plumbing systems; improving ADA accessibility throughout the facility; modernizing audiovisual and IT infrastructure; installing emergency power and communication capacity for EOC functionality; and updating interior and exterior finishes, including roof replacement.

Per Section 1206 (Contracts on Public Works) of the Los Alamitos City Charter, the City Council may elect to have the work performed by the KYA Group without advertising for bids if it determines, based on estimates approved by the City Manager, that the Community Center 2 project may be purchased more economically on the open market. The determination must be made in the form of a resolution, which is attached for reference.

DISCUSSION

The Los Alamitos Community Center 2 facility requires upgrades to better serve residents and community programs. The design will transform the original 1970s building into a modern, multi-use facility. The redesigned space will not only accommodate recreation and community service programming but will also be designed to function as an Emergency Operations Center (EOC) during times of need, ensuring the City's readiness and resilience. In addition, the Community Center 2 building will be able to host City Council meetings and public hearings, such as Commission meetings, providing an accessible and welcoming space for all. The proposed remodel will address functional and aesthetic improvements, Americans with Disabilities Act (ADA) compliance, and mandatory safety requirements to meet the latest Building and Safety Standards Code and Fire Code.

The scope of work includes upgrading the mechanical, electrical, and plumbing systems; enhancing accessibility in compliance with ADA requirements, including restrooms and public entry points; installing updated audiovisual and IT infrastructure; creating designated capacity and infrastructure to operate as the City's EOC; and refreshing both interior and exterior finishes, including the building's roof.

The estimated budget for the remodel of Community Center 2

Removal and prep of existing \$191,839.50
surfaces

Construction	\$3,207,292.55
Construction Management	\$175,000
Labor Compliance	\$70,000
Construction Inspection	\$40,000
Bonding Fee	\$23,844.88
Contingency (25%)	\$926,994.23
Total	\$4,634,971.16

Staff also obtained an additional cost estimate for the project from Griffin Structures dated October 13, 2025, totaling \$3,650,949, which exceeds the KYA Group proposal. The multipurpose design and build maximizes the use of City resources by creating a flexible space that supports the community's daily needs while also providing critical infrastructure for emergency management and government operations.

In accordance with Section 1206 (Contracts on Public Works) of the Los Alamitos City Charter, the City Council may elect to have the work performed by The KYA Group without advertising for bids if it determines, in its opinion and based on the estimates reviewed and approved by the City Manager, that the Community Center 2 Project may be purchased more economically on the open market. This process ensures compliance with the City Charter while providing flexibility for efficient project delivery. The KYA Group was the vendor awarded for the renovation of Community Center 1 Project, which was completed in 2024. The renovation of Community Center 2 is consistent with the City's Fiscal Pledge to maintain high-quality, functional facilities that meet the community's needs.

FISCAL IMPACT

The Project funding is part of the City Council approved Capital Improvement Project (CIP) list for Fiscal Year 2025-26. The amount that has been appropriated is \$5,130,000 from 10-570-5501.2606 and 10-570-5501.2607. The estimated project budget of \$4,634,971.16 is within the City Council approved budget and represents a project savings.

- Attachment:
1. Resolution No. 2025-32- Agreement with KYA Services, LLC
 2. CIP 24-25-12 Construction Contract - Community Center 2 - Draft
 3. CIP 24-25-12 SECTION E
 4. KYA Services, LLC Proposal: Community Center 2 - Council Chamber Renovation
 5. Proposed Renovations for Community Center 2
 6. California Multiple Award Schedule (CMAS) for KYA Services, LLC
 7. Griffin Structures - Community Center 2 Schematic Design Estimate

RESOLUTION NO. 2025-32

RESOLUTION OF THE CITY COUNCIL OF THE CITY OF LOS ALAMITOS, CALIFORNIA, AUTHORIZING THE CITY MANAGER TO ENTER INTO AN AGREEMENT WITH KYA SERVICES, LLC AND EXECUTE ALL DOCUMENTS NECESSARY TO IMPLEMENT THE REMODEL OF THE LOS ALAMITOS COMMUNITY CENTER 2 FACILITY PROJECT

WHEREAS, Albert Group Architects has provided architectural drawings for the proposed renovation of Community Center 2, located at 10909 Oak St Los Alamitos, CA 90720 (the "Project"); and, **WHEREAS**, on September 17, 2017, City Staff provided the architectural drawings to and requested a quote from KYA Servies, LLC ("KYA") for construction of the Project; and,

WHEREAS, on September 22, 2025, KYA provided Proposal Number P-0102574 totalling \$3,422,976.93, which is incorporated herein by this reference; and,

WHEREAS, on October 13, 2025, Griffin Structures, provided a Design Cost Estimate totalling \$3,650,949; and,

WHEREAS, the City has utilized KYA successfully for several projects previously, including the Community Center 1 renovation; and,

WHEREAS, Section 1206 (Contracts on Public Works) of the City Charter generally requires publication and formal solicitation of bids prior to an award of contract for the construction or improvement of public works valued at \$125,000 or greater; and,

WHEREAS, notwithstanding the foregoing, the City Council may procure the construction or improvement of such public works without advertising for bids if it determines, in its opinion, based on estimates reviewed and approved by the City Manager, that the work in question may be purchased more economically on the open market.

NOW, THEREFORE, THE CITY COUNCIL OF THE CITY OF LOS ALAMITOS DOES RESOLVE AS FOLLOWS:

SECTION 1. The City Manager has obtained and approved estimates for the construction of the Project, which exceed the quote provided by KYA.

SECTION 2. The City Council hereby declares and determines that, in its opinion, based on estimates reviewed and approved by the City Manager, the construction of the Project may be purchased more economically on the open market, without publication and formal solicitation of bids, from KYA.

SECTION 3. The City Council hereby approves KYA Proposal Number P-0102574 in the amount of \$3,422,976.93 with funding to be appropriated from the Capital Improvement Fund (CIP).

SECTION 4. The City Council approves additional project-related costs, including labor compliance, construction management, and construction inspection services, in the amount of \$285,000, as part of the overall budget.

SECTION 5. The City Council authorizes the City Manager or designee, to approve change orders and contract amendments up to the approved contingency amount of 25% or \$926,994.23, provided the total cost of the project does not exceed the total approved budget of \$4,634,971.16.

SECTION 6 The City Council authorizes the City Manager to approve a construction agreement with KYA on a form approved by the City Attorney, to execute all documents, and to take all actions necessary to implement the project consistent with City policies and procedures

PASSED, APPROVED, AND ADOPTED this 3rd day of November, 2025.

Shelley Hasselbrink, Mayor

ATTEST:

Windmera Quintanar, MMC, City Clerk

APPROVED AS TO FORM:

Michael S. Daudt, City Attorney

STATE OF CALIFORNIA)
COUNTY OF ORANGE) ss
CITY OF LOS ALAMITOS)

I, Windmera Quintanar, MMC, City Clerk, of the City of Los Alamitos, do hereby certify that the foregoing Resolution was adopted at a Special meeting of the City Council held on the 3rd of November 2025, by the following vote, to wit:

AYES: COUNCILMEMBERS:
NOES: COUNCILMEMBERS:
ABSENT: COUNCILMEMBERS:
ABSTAIN: COUNCILMEMBERS:

Windmera Quintanar, MMC, City Clerk

ARTICLES OF AGREEMENT

COMMUNITY CENTER 2 PROJECT SPECIFICATION NO. CIP 24/25-12

IN THE CITY OF LOS ALAMITOS, CALIFORNIA

THIS **COMMUNITY CENTER 2 PROJECT AGREEMENT** (“AGREEMENT”) is made and entered into for the above-stated project this 17th day of November, 2025, BY AND BETWEEN the City of Los Alamitos, a municipal corporation, hereafter designated as “AGENCY”, and KYA Services, LLC, a California Limited Liability Company, hereafter designated as “CONTRACTOR.”

WITNESSETH that AGENCY and CONTRACTOR have mutually agreed as follows:

ARTICLE I: Contract Documents

The contract documents for the **COMMUNITY CENTER 2 PROJECT** shall consist of the Bid Proposal, Bid Schedule, Standard Specifications, Special Provisions, and all referenced specifications, details, standard drawings, and appendices; together with two signed copies of the AGREEMENT, two signed copies of required bonds; one copy of the insurance certificates, permits, notices, and affidavits; and also including any and all addenda or supplemental agreements clarifying, amending, or extending the work contemplated as may be required to ensure its completion in an acceptable manner (collectively referred to herein as the “Contract Documents”). All of the provisions of the Contract Documents are made a part hereof as though fully set forth herein.

ARTICLE II: Scope of Work

For and in consideration of the payments and agreements to be made and performed by AGENCY, CONTRACTOR agrees to furnish all materials and equipment and perform all work required for the above-stated project, and to fulfill all other obligations as set forth in the aforesaid contract documents.

AGENCY hereby employs CONTRACTOR to provide the materials, do the work, and fulfill the obligations according to the terms and conditions herein contained and referred to, for the prices provided herein, and hereby contracts to pay the same at the time, in the manner, and upon the conditions set forth in this AGREEMENT.

In entering into a public works contract or a subcontract to supply goods, services, or materials pursuant to this AGREEMENT, CONTRACTOR offers and agrees to assign to the AGENCY all rights, title, and interest in and to all causes of action it may have under Section 4 of the Clayton Act (15 U.S.C. Sec. 15) or under the Cartwright Act (Chapter 2 (Section 16700, et seq.) of Part 2 of Division 7 of the Business and Professions Code), arising from purchases of goods, services, or materials pursuant to the public works contract or the subcontract. This assignment shall be made and become effective at the time the awarding body tenders final payment to CONTRACTOR, without further acknowledgment by the parties.

ARTICLE III: Compensation

SPC24-05

SECTION D – Page 1
CONTRACT INFORMATION AND DOCUMENT

A. CONTRACTOR agrees to receive and accept the prices set forth in the Bid Proposal and Bid Schedule as full compensation for furnishing all materials, performing all work, and fulfilling all obligations hereunder. In no event shall the total compensation and costs payable to CONTRACTOR under this Agreement exceed the sum of Three Million Four Hundred Twenty Two Thousand Nine Hundred Seventy Six Dollars and Ninety Three Cents (\$3,422,976.93) unless specifically approved in advance and in writing by AGENCY.

Such compensation shall cover all expenses, losses, damages, and consequences arising out of the nature of the work during its progress or prior to its acceptance including those for well and faithfully completing the work and the whole thereof in the manner and time specified in the aforesaid Contract Documents; and also including those arising from actions of the elements, unforeseen difficulties or obstructions encountered in the prosecution of the work, suspension or discontinuance of the work, and all other unknowns or risks of any description connected with the work.

B. This AGREEMENT is subject to the provisions of Article 1.7 (commencing at Section 20104.50) of Division 2, Part 3 of the Public Contract Code regarding prompt payment of contractors by local governments. Article 1.7 mandates certain procedures for the payment of undisputed and properly submitted payment requests within 30 days after receipt, for the review of payment requests, for notice to Contractor of improper payment requests, and provides for the payment of interest on progress payment requests which are not timely made in accordance with that Article. This AGREEMENT hereby incorporates the provisions of Article 1.7 as though fully set forth herein.

C. At the request and expense of CONTRACTOR, securities equivalent to the amount withheld shall be deposited with AGENCY, or with a state or federally chartered bank in this state as the escrow agent, who shall then pay those moneys to CONTRACTOR upon Agency's confirmation of CONTRACTOR'S satisfactory completion of this AGREEMENT. At any time during the term of this AGREEMENT CONTRACTOR may, at its own expense, substitute securities for funds otherwise withheld as retention (or the retained percentage) in accordance with Public Contract Code § 22300.

ARTICLE IV: Labor Code

AGENCY and CONTRACTOR acknowledge that this AGREEMENT is subject to the provisions of Division 2, Part 7, Chapter 1 (commencing with Section 1720) of the California Labor Code relating to public works and public agencies and agree to be bound by all the provisions thereof as though set forth fully herein. Full compensation for conforming to the requirements of the Labor Code and with other Federal, State and local laws related to labor, and rules, regulations and ordinances which apply to any work performed pursuant to this AGREEMENT is included in the price for all contract items of work involved.

This AGREEMENT is further subject to prevailing wage law, including, but not limited to, the following:

A. The CONTRACTOR shall pay the prevailing wage rates for all work performed under the AGREEMENT. When any craft or classification is omitted from the general prevailing wage determinations, the CONTRACTOR shall pay the wage rate of the craft or classification most closely related to the omitted classification. The CONTRACTOR shall forfeit as a penalty to AGENCY \$200.00 or any greater penalty provided in the Labor Code

for each Calendar Day, or portion thereof, for each worker paid less than the prevailing wage rates for any work done under the AGREEMENT in violation of the provisions of the Labor Code whether such worker is employed in the execution of the work by CONTRACTOR or by any Subcontractor under CONTRACTOR. In addition, CONTRACTOR shall pay each worker the difference between such prevailing wage rates and the amount paid to each worker for each Calendar Day, or portion thereof, for which each worker was paid less than the prevailing wage rate.

B. CONTRACTOR shall comply with the provisions of Labor Code Section 1777.5 concerning the employment of apprentices on public works projects, and further agrees that CONTRACTOR is responsible for compliance with Section 1777.5 by all of its subcontractors.

C. Pursuant to Labor Code § 1776, CONTRACTOR and any subcontractor shall keep accurate payroll records, showing the name, address, social security number, work classification, straight time and overtime hours worked each day and week, and the actual per diem wages paid to each journeyman, apprentice, worker, or other employee employed by him or her in connection with this AGREEMENT. Each payroll record shall contain or be verified by a written declaration that it is made under penalty of perjury, stating both of the following: (1) The information contained in the payroll record is true and correct; and (2) The employer has complied with the requirements of Labor Code §§ 1811, and 1815 for any work performed by his or her employees on the public works project. The payroll records enumerated under subdivision (a) shall be certified and shall be available for inspection at all reasonable hours as required by Labor Code § 1776.

D. This AGREEMENT is further subject to 8-hour workday and wage and hour penalty law, including, but not limited to, Labor Code Sections 1810 and 1813, as well as California nondiscrimination laws, as follows:

CONTRACTOR shall strictly adhere to the provisions of the Labor Code regarding the 8-hour day and the 40-hour week, overtime, Saturday, Sunday and holiday work and nondiscrimination on the basis of race, religious creed, color, national origin, ancestry, physical disability, mental disability, medical condition, marital status, sex or sexual orientation, except as provided in Section 12940 of the Government Code. Pursuant to the provisions of the Labor Code, eight hours' labor shall constitute a legal day's work. Work performed by CONTRACTOR's employees in excess of eight hours per day, and 40 hours during any one week, must include compensation for all hours worked in excess of eight hours per day, or 40 hours during any one week, at not less than one and one-half times the basic rate of pay. CONTRACTOR shall forfeit as a penalty to AGENCY \$25.00 or any greater penalty set forth in the Labor Code for each worker employed in the execution of the work by CONTRACTOR or by any Subcontractor of CONTRACTOR, for each Calendar Day during which such worker is required or permitted to the work more than eight hours in one Calendar Day or more than 40 hours in any one calendar week in violation of the Labor Code.

E. This AGREEMENT is subject to Public Contract Code Section 6109: CONTRACTOR shall be prohibited from performing work on this project with a subcontractor who is ineligible to perform work on the project pursuant to Sections 1777.1 or 1777.7 of the Labor Code.

ARTICLE V: Work Site Conditions

A. In compliance with and pursuant to Government Code Section 4215, AGENCY shall assume the responsibility, as between the parties to this AGREEMENT, for the timely removal, relocation, or protection of existing main- or trunk-line utility facilities located on the site of any construction project that is a subject of this AGREEMENT, if such utilities are not identified by AGENCY in the plans and specifications made a part of the invitation for bids. The Contract Documents shall include provisions to compensate CONTRACTOR for the costs of locating, repairing damage not due to the failure of CONTRACTOR to exercise reasonable care, and removing or relocating such utility facilities not indicated in the plans and specifications with reasonable accuracy, and for equipment on the project necessarily idled during such work. CONTRACTOR shall not be assessed liquidated damages for delay in completion of the project, when such delay was caused by the failure of AGENCY or the owner of a utility to provide for removal or relocation of such utility facilities.

B. To the extent that the work requires trenches in excess of five feet (5') and is estimated to cost more than \$25,000, prior to any excavation, CONTRACTOR must provide the AGENCY, or a registered civil or structural engineer employed by the AGENCY to whom authority has been delegated to accept such plans, a detailed plan showing the design of shoring, bracing, sloping, or other provisions to be made for worker protection from the hazard of caving ground during the excavation of such trench or trenches. If such plan varies from the shoring system standards, the plan shall be prepared by a registered civil or structural engineer. Nothing in this section shall be deemed to allow the use of a shoring, sloping, or protective system less effective than that required by the Construction Safety Orders.

C. This AGREEMENT is further subject to Public Contract Code Section 7104 with regard to any trenches deeper than four feet (4') involved in the proposed work as follows:

CONTRACTOR shall promptly, and before the following conditions are disturbed, notify AGENCY, in writing, of any:

- (1) Material that CONTRACTOR believes may be hazardous waste, as defined in Section 25117 of the Health and Safety Code, which is required to be removed to a Class I, Class II, or Class III disposal site in accordance with existing law.
- (2) Subsurface or latent physical conditions at the site differing from those indicated by all available information provided prior to the deadline for submission of bids.
- (3) Unknown physical conditions at the site of any unusual nature, different materially from those ordinarily encountered and generally recognized as inherent in work of the character provided for in the contract.

AGENCY shall promptly investigate the conditions, and if it finds that the conditions do materially so differ, or involve hazardous waste, and cause a decrease or increase in CONTRACTOR's cost of, or the time required for, performance of any part of the work, AGENCY shall issue a change order under the procedures described in this AGREEMENT.

In the event that a dispute arises between AGENCY and CONTRACTOR whether the conditions materially differ, or involve hazardous waste, or cause a decrease or increase in

CONTRACTOR's cost of, or time required for, performance of any part of the work, CONTRACTOR shall not be excused from any scheduled completion date provided in the AGREEMENT, but shall proceed with all work to be performed under the AGREEMENT. CONTRACTOR shall retain any and all rights provided either by contract or by law which pertain to the resolution of disputes and protests between the contracting parties.

ARTICLE VI: Insurance

A. With respect to performance of work under this AGREEMENT, CONTRACTOR shall maintain, and shall require all of its subcontractors to maintain, insurance as required by Section E "Standard Specifications" of the Contract Documents.

B. This AGREEMENT is further subject to Workers' Compensation obligations, including, but not limited to, California Labor Code Sections 1860 and 1861 as follows:

CONTRACTOR shall take out and maintain, during the life of this contract, Worker's Compensation Insurance for all of CONTRACTOR's employees employed at the site of improvement; and, if any work is sublet, CONTRACTOR shall require the subcontractor similarly to provide Worker's Compensation Insurance for all of the latter's employees, unless such employees are covered by the protection afforded by CONTRACTOR. CONTRACTOR and any of CONTRACTOR's subcontractors shall be required to provide AGENCY with a written statement acknowledging its obligation to secure payment of Worker's Compensation Insurance as required by Labor Code § 1861; to wit: 'I am aware of the provisions of Section 3700 of the Labor Code which require every employer to be insured against liability for workers' compensation or to undertake self-insurance in accordance with the provisions of that code, and I will comply with such provisions before commencing the performance of the work of this contract.' If any class of employees engaged in work under this AGREEMENT at the site of the Project is not protected under any Worker's Compensation law, CONTRACTOR shall provide and shall cause each subcontractor to provide adequate insurance for the protection of employees not otherwise protected. CONTRACTOR shall indemnify and hold harmless AGENCY for any damage resulting from failure of either CONTRACTOR or any subcontractor to take out or maintain such insurance.

ARTICLE VII: Indemnification

To the fullest extent permitted by law, CONTRACTOR shall, at its sole cost and expense, fully defend, indemnify and hold harmless AGENCY, its authorized representatives and their respective subsidiaries, affiliates, members, directors, officers, employees and agents (collectively, the "Indemnitees") from and against any and all claims, actions, demands, costs, judgments, liens, penalties, liabilities, damages, losses, and expenses, including but not limited to any fees of accountants, attorneys or other professionals (collectively "Liabilities"), arising out of, in connection with, resulting from or related to, any act, omission, fault or negligence of CONTRACTOR, CONTRACTOR's Representative, or any of its officers, agents, employees, Subcontractors or Suppliers, or any person or organization directly or indirectly employed by any of them (Collectively, the "Indemnitors"), in connection with or relating to or claimed to be in connection with or relating to the work performed under this AGREEMENT.

If CONTRACTOR is a joint venture or partnership, each venturer or partner shall be jointly and severally liable for any and all of the duties and obligations of CONTRACTOR that are

assumed under or arise out of this AGREEMENT. Each of such venturers or partners waives notice of the breach or non-performance of any undertaking or obligation of CONTRACTOR contained in, resulting from or assumed under this AGREEMENT, and the failure to give any such notice shall not affect or impair such venturer's or partner's joint and several liability hereunder.

ARTICLE VIII: Binding Effect

AGENCY and CONTRACTOR each binds itself, its partners, successors, assigns, and legal representatives to the other party hereto and to its partners, successors, assigns, and legal representatives in respect of all covenants, agreements, and obligations contained in the Contract Documents. This AGREEMENT is not assignable nor the performance of either party's duties delegable without the prior written consent of the other party. Any attempted or purported assignment or delegation of any of the rights of obligations of either party without the prior written consent of the other shall be void and of no force and effect.

ARTICLE IX: Dispute Resolution

A. In the event of a dispute arising out of the terms of this AGREEMENT, including any action brought to declare the rights granted herein or to enforce any of the terms of this AGREEMENT, the party prevailing in such dispute shall be entitled to all reasonable costs and litigation expenses actually incurred, including fees of attorneys and expert witnesses. Any court action arising out of this AGREEMENT shall be filed in the Los Angeles County Superior Court. Any alternative dispute resolution proceeding arising out of this AGREEMENT shall be heard in the City of Los Angeles or the City of Los Alamitos, California.

B. AGENCY shall have full authority to compromise or otherwise settle any claim relating to this AGREEMENT or any part hereof at any time. AGENCY shall provide timely notification to CONTRACTOR of the receipt of any third-party claim relating to this AGREEMENT. AGENCY shall be entitled to recover its reasonable costs incurred in providing the notification required by this section.

C. This AGREEMENT is further subject to the provisions of Article 1.5 (commencing at Section 20104) of Division 2, Part 3 of the Public Contract Code regarding the resolution of public works claims of less than \$375,000. Article 1.5 mandates certain procedures for the filing of claims and supporting documentation by Contractor, for the response to such claims by the Agency, for a mandatory meet and confer conference upon the request of Contractor, for mandatory nonbinding mediation in the event litigation is commenced, and for mandatory judicial arbitration upon the parties' failure to resolve the dispute through mediation. This AGREEMENT hereby incorporates the provisions of Article 1.5 as though fully set forth herein.

ARTICLE X: Independent Contractor

CONTRACTOR is and shall at all times remain as to AGENCY, a wholly independent contractor. Neither AGENCY nor any of its agents shall have control of the conduct of CONTRACTOR or any of CONTRACTOR's employees, except as herein set forth. CONTRACTOR shall not at any time or in any manner represent that it or any of its agents or employees are in any manner agents or employees of AGENCY.

ARTICLE XI: Taxes

CONTRACTOR is responsible for paying all retail, sales and use, transportation, export, import, special or other taxes and duties applicable to, and assessable against any work, materials, equipment, services, processes and operations incidental to or involved in this AGREEMENT. The CONTRACTOR is responsible for ascertaining and arranging to pay such taxes and duties. The prices established in this AGREEMENT shall include compensation for any taxes the CONTRACTOR is required to pay by laws and regulations in effect as of the execution of this AGREEMENT.

ARTICLE XII: Notices

All notices and communications shall be sent in writing to the parties at the following addresses:

AGENCY: Ron Noda

CONTRACTOR: Deanna Rey

CITY OF LOS ALAMITOS

KYA SERVICES, LLC

3191 Katella Avenue

1800 E. McFadden Avenue

Los Alamitos, CA 90720

Santa Ana, CA 92705

ARTICLE XIII: Entire Agreement

This AGREEMENT supersedes any and all other agreements, either oral or written, between the parties and contains all of the covenants and agreements between the parties pertaining to the work of improvements described herein. Each party to this AGREEMENT acknowledges that no representations, inducements, promises or agreements, orally or otherwise, have been made by any party, or anyone acting on behalf of any party, which are not embodied herein, and that any other agreement, statement or promise not contained in this AGREEMENT shall not be valid or binding. Any modification of this AGREEMENT will be effective only if signed by the party to be charged.

The benefits and obligations of this AGREEMENT shall inure to and be binding upon the representatives, agents, partners, heirs, successors and assigns of the parties hereto. This AGREEMENT shall be construed pursuant to the laws of the State of California.

ARTICLE XIV: Authority to Contract

The signatories hereto represent that they are authorized to sign on behalf of the respective parties they represent and are competent to do so, and each of the parties hereto hereby irrevocably waives any and all rights to challenge signatures on these bases.

ARTICLE XV: General Provisions

A. All reports, documents or other written material ("written products" herein) developed by CONTRACTOR in the performance of this Agreement shall be and remain the property of AGENCY without restriction or limitation upon its use or dissemination by AGENCY. CONTRACTOR may take and retain copies of such written products as desired,

but no such written products shall be the subject of a copyright application by CONTRACTOR.

B. In the performance of this Agreement, CONTRACTOR shall not discriminate against any employee, subcontractor, or applicant for employment because of race, color, creed, religion, sex, marital status, sexual orientation, national origin, ancestry, age, physical or mental disability, medical condition or any other unlawful basis.

C. The captions appearing at the commencement of the sections hereof, and in any paragraph thereof, are descriptive only and for convenience in reference to this Agreement. Should there be any conflict between such heading, and the section or paragraph at the head of which it appears, the section or paragraph hereof, as the case may be, and not such heading, shall control and govern in the construction of this Agreement. Masculine or feminine pronouns shall be substituted for the neuter form and vice versa, and the plural shall be substituted for the singular form and vice versa, in any place or places herein in which the context requires such substitution(s).

D. The waiver by AGENCY or CONTRACTOR of any breach of any term, covenant or condition herein contained shall not be deemed to be a waiver of such term, covenant or condition or of any subsequent breach of the same or any other term, covenant or condition herein contained. No term, covenant or condition of this Agreement shall be deemed to have been waived by AGENCY or CONTRACTOR unless in writing.

E. Each right, power and remedy provided for herein or now or hereafter existing at law, in equity, by statute, or otherwise shall be cumulative and shall be in addition to every other right, power, or remedy provided for herein or now or hereafter existing at law, in equity, by statute, or otherwise. The exercise, the commencement of the exercise, or the forbearance of the exercise by any party of any one or more of such rights, powers or remedies shall not preclude the simultaneous or later exercise by such party of any of all of such other rights, powers or remedies.

IN WITNESS WHEREOF the parties hereto for themselves, their heirs, executors, administrators, successors, and assigns do hereby agree to the full performance of the covenants herein contained and have caused this AGREEMENT to be executed in duplicate by setting hereunto their names, titles, hands, and seals on the 17th day of November, 2025.

CONTRACTOR: KYA SERVICES, LLC

Brooks Berry, Chief Financial Officer
Contractor's License No. 984827

Subscribed and sworn to this _____ day of _____, 2025.

NOTARY PUBLIC _____ (SEAL)

SPC24-05

AGENCY:

Shelley Hasselbrink, Mayor
City of Los Alamitos

Date

ATTESTED:

Windmera Quintanar, MMC, City Clerk
City of Los Alamitos

Date

APPROVED AS
TO FORM:

Michael S. Daudt, City Attorney
City of Los Alamitos

Date

(EXECUTE IN DUPLICATE)

PAYMENT BOND

**COMMUNITY CENTER 2 PROJECT
SPECIFICATION NO. 24/25-12**

IN THE CITY OF LOS ALAMITOS, CALIFORNIA

WHEREAS, the City of Los Alamitos, as AGENCY has awarded to KYA SERVICES, LLC, as CONTRACTOR, a contract for the above-stated project; AND WHEREAS, CONTRACTOR is required to furnish a bond in connection with the contract, to secure the payment of claims of laborers, mechanics, material persons, and other persons as provided by law;

NOW THEREFORE, we, the undersigned CONTRACTOR and SURETY, are held and firmly bound unto AGENCY in the sum of **THREE MILLION FOUR HUNDRED TWENTY TWO THOUSAND NINE HUNDRED SEVENTY SIX DOLLARS AND NINETY THREE CENTS (\$3,422,976.93)** which is one hundred percent (100%) of the total contract amount for the above-stated project, for which payment well and truly to be made we bind ourselves, our heirs, executors and administrators, successors and assigns, jointly and severally, firmly by these presents.

THE CONDITIONS OF THIS OBLIGATION IS SUCH that if CONTRACTOR, its heirs, executors, administrators, successors, assigns or subcontractors, shall fail to pay any of the persons named in Civil Code Section 3181, or amounts due under the Unemployment Insurance Code with respect to work or labor withheld, and to pay over to the Employment Development Department from the wages of employees of the CONTRACTOR and its subcontractors pursuant to Section 13020 of the Unemployment Insurance Code, with respect to such work and labor, that the surety or sureties herein will pay for the same in an amount not exceeding the sum specified in this bond, otherwise the above obligation shall be void. In case suit is brought upon this bond, SURETY will pay reasonable attorneys' fees to the plaintiffs and AGENCY in an amount to be fixed by the court.

This bond shall inure to the benefit to any of the persons named in Civil Code Section 3181 as to give a right of action to such persons or their assigns in any suit brought upon this bond.

The SURETY hereby stipulates and agrees that no change, extension of time, alteration or addition to the terms of the contract or the specifications accompanying it shall in any manner affect SURETY's obligations on this bond. The SURETY hereby waives notice of any such change, extension, alteration or addition and hereby waives the requirements of Section 2845 of the Civil Code as a condition precedent to any remedies AGENCY may have.

IN WITNESS WHEREOF the parties hereto have set their names, titles, hands, and seals this day of _____, 2025.

Contractor*

Brooks Berry, Chief Financial Officer
KYA SERVICES, LLC
1800 E. McFadden Avenue
Santa Ana, CA 92705

Surety*

*Provide CONTRACTOR and SURETY name, address and telephone number and the name, title, address and telephone number for the respective authorized representatives. Power of Attorney must be attached.

Subscribed and sworn to this ___ day of _____, 2025.

NOTARY PUBLIC.....
.....(SEAL)
(EXECUTE IN DUPLICATE)

COMMUNITY CENTER 2 PROJECT SPECIFICATION NO. 24/25-12

KNOW ALL PERSONS BY THESE PRESENTS That KYA SERVICES, LLC, hereinafter referred to as “CONTRACTOR” as PRINCIPAL, and _____, a corporation duly organized and doing business under and by virtue of the laws of the State of California and duly licensed for the purpose of making, guaranteeing, or becoming sole surety upon bonds or undertakings as Surety, are held and firmly bound unto the CITY OF LOS ALAMITOS, CALIFORNIA, hereinafter referred to as the “AGENCY” in the sum of **THREE MILLION FOUR HUNDRED TWENTY TWO THOUSAND NINE HUNDRED SEVENTY SIX DOLLARS AND NINETY THREE CENTS (\$3,422,976.93)**; which is one hundred percent (100%) of the total contract amount for the above stated project; lawful money of the United States of America for the payment of which sum, well and truly to be made, we bind ourselves, our heirs, executors, administrators, assigns and successors, jointly and severally, firmly by these presents.

NOW, THEREFORE, if CONTRACTOR and his or her Subcontractors shall well and truly do and perform all the covenants and obligations of the Contract on his or her part to be done and performed at the times and in the manner specified herein including compliance with all Contract specifications and quality requirements, then this obligation shall be null and void, otherwise it shall be and remain in full force and effect;

In the event suit is brought upon this Bond by AGENCY and judgment is recovered, said Surety shall pay all costs incurred by AGENCY in such suit, including a reasonable attorney's fee to be fixed by the Court.

Contractor* Brooks Berry, Chief Financial Officer
KYA SERVICES, LLC
1800 E. McFadden Avenue
Santa Ana, CA 92705

NOTARY PUBLIC.....(SEAL)

SECTION D – Page 11
CONTRACT INFORMATION AND DOCUMENT

MAINTENANCE BOND
COMMUNITY CENTER 2 PROJECT
SPECIFICATION NO. 24/25-12

IN THE CITY OF LOS ALAMITOS, CALIFORNIA

KNOW ALL PERSONS BY THESE PRESENTS THAT WHEREAS, the City of Los Alamitos, as AGENCY has awarded to KYA SERVICES, LLC, as CONTRACTOR, a contract for the above-stated project. AND WHEREAS, CONTRACTOR is required to furnish a bond in connection with the contract guaranteeing maintenance thereof; NOW, THEREFORE, we, the undersigned CONTRACTOR and SURETY, are held firmly bound unto AGENCY in the sum of **ONE MILLION SEVEN HUNDRED ELEVEN THOUSAND FOUR HUNDRED EIGHTY EIGHT DOLLARS AND FORTY SEVEN CENTS** (\$1,711,488.47), which is fifty percent (50%) of the total contract amount for the above-stated project to be paid to AGENCY, its successors and assigns, for which payment well and truly to be made, we bind ourselves, our heirs, executors and administrators, successors and assigns, jointly and severally, firmly by these presents.

THE CONDITIONS OF THIS OBLIGATION ARE SUCH that if CONTRACTOR shall remedy without cost to AGENCY any defects which may develop during a period of one (1) year from the date of recordation of the Notice of Completion of the work performed under the contract, provided such defects are caused by defective or inferior materials or work, then this obligation shall be void; otherwise it shall be and remain in full force and effect. In case suit is brought upon this bond, SURETY will pay reasonable attorneys' fees to the AGENCY in an amount to be fixed by the court.

IN WITNESS WHEREOF the parties hereto have set their names, titles, hands, and seals this ____ day of _____, 2025.

Contractor* Brooks Berry, Chief Financial Officer
 KYA SERVICES, LLC
 1800 E. McFadden Avenue
 Santa Ana, CA 92705

SURETY* _____

Subscribed and sworn to this day of....., 2025.

NOTARY PUBLIC.....

(SEAL)

(EXECUTE IN DUPLICATE)

SECTION E
COMMUNITY CENTER 2 PROJECT
SPECIFICATION NO. CIP 24/25-12
IN THE CITY OF LOS ALAMITOS, CALIFORNIA
STANDARD SPECIFICATIONS

STANDARD SPECIFICATIONS

COMMUNITY CENTER 2 PROJECT SPECIFICATION NO. CIP 24/25-12

IN THE CITY OF LOS ALAMITOS, CALIFORNIA

0-1 STANDARD SPECIFICATIONS

Except as hereinafter amended, the provisions of the 2021 Edition of the “Green Book,” Standard Specifications for Public Works Construction (“SSPWC”), with the latest Supplements, prepared and promulgated by the Southern California Chapters of the American Public Works Association and the Associated General Contractors of America, and these modifications thereto are adopted as the “Standard Specifications” for the Agency. These Standard Specifications will be numbered as Sections 0 through 800 per the SSPWC.

0-2 NUMBERING OF SECTIONS

The numbering of sections and subsections in these amendments and modifications are compatible with the numbering of sections in the SSPWC.

0-3 AMENDMENTS AND MODIFICATIONS

The following sections of the SSPWC are amended as provided herein. In the event of any inconsistencies between the amendments outlined herein and the SSPWC, these amendments shall control.

1-2 TERMS AND DEFINITIONS

Add the following:

Agent—Shall include persons and companies, other than the Contractor, retained by the City to perform design and construction services in relation to the Work.

Acceptance—The Agency’s formal written acceptance of a project that has been completed in all respects in accordance with the plans and specifications and any modifications thereof.

City—The City of Los Alamitos, California, as the Agency and Owner.

City Council—City Council of the City of Los Alamitos, California.

Construction Manager—Persons and/or company retained by the City to perform construction management services.

Design Engineer—Persons and/or company retained by the City to perform engineering design services.

Due Notice—A written notification, provided in due time, of a proposed action, where the contract requires such notification within a specified time (usually 48 hours or two working days) prior to the commencement of the contemplated action.

Engineer—The City Engineer of the City of Los Alamitos, or his/her authorized representative.

Geotechnical Engineer—Person licensed to practice Soils Engineering or Geotechnical Engineering pursuant to the laws of the State of California and retained by the Agency during construction.

Prompt—The briefest interval of time required for a considered reply, including time required for approval by a governing body.

Standard Plans—“Standard Plans for Public Works Construction” - Latest edition of the Southern California Chapter of the American Public Works Association.

State Standard Specifications (“SSS”)—Standard Specifications prepared by the State of California, Business and Transportation Agency, Department of Transportation.

State Standard Plans (“SSP”)—Standard Plans prepared by State of California, Business and Transportation Agency, Department of Transportation.

Working Days—Any days, except: (1) Saturdays, Sundays, legal holidays on which Los Alamitos City Hall is closed for business; (2) days when work is suspended by the Engineer for reasons unrelated to the performance of the contractor, and provided in Subsections 6-3 and 6-3.1; and (3) days determined to be non-working in accordance with Section 6-3 “Time of Completion”.

1-3.3 INSTITUTIONS

Add the following:

AGCA	Associated General Contractors of America
ASME	American Society of Mechanical Engineers
CRSI	Concrete Reinforcing Steel Institute
CSI	Construction Specifications Institute
NFPA	National Fire Protection Association
SSS	State of California Standard Specifications, latest edition, Department of Transportation
SSP	State of California Standard Plans, latest edition, Department of Transportation.
SSPWC	Standard Specifications for Public Works Construction, as specified in Subsection 0-1

1-6 BIDDING AND SUBMISSION OF THE BID

1-6.2 SUBCONTRACTOR LISTING

Replace the third paragraph with the following:

Subcontracting of more than one-half of one percent of the work for which no Subcontractor was designated in the original Bid will be allowed only in cases of public emergency or necessity and only after the Engineer makes a written finding of circumstances constituting public emergency or necessity.

Delete the fourth paragraph and replace with the following:

The Contractor must obtain written consent of the City Council to substitute a Subcontractor designated in the original Bid, to permit any subcontract to be assigned or transferred, or to otherwise allow a subcontract to be performed by anyone other than the originally designated Subcontractor.

Delete the fifth paragraph and replace with the following:

A violation of any of the above provisions will be considered a violation of the Contract, and the City may cancel the Contract and collect appropriate damages or assess the Contractor a penalty of not more than ten (10) percent of the subcontract involved.

Add the following:

If subcontracted work is not being performed in a satisfactory manner, the City will notify the Contractor of the need to take corrective action and the Engineer may report the facts to the City Council. Upon order by City Council and the Contractor's receipt of written instructions from the Engineer, the Subcontractor shall immediately be removed from the Work and may not again be employed on the Work.

1-7 AWARD AND EXECUTION OF THE CONTRACT

1-7.1 GENERAL

Add the following:

The City reserves the right to reject any or all proposals.

The Contract will be awarded, if at all, to the lowest responsible and responsive Bidder determined as provided on the Proposal Form, whose proposal complies with all the requirements prescribed. Such award, if made, will be made within the number of days stated in the proposal form. Refusal or failure to deliver the executed contract, bonds, or insurance in the form provided in the Contract and approved by the Agency's attorney within the time provided herein shall be cause, at the Agency's option, for the annulment of the award and forfeiture of the bid security. In such event, the Agency may successively award the Contract to the next lowest responsible and responsive Bidder until a properly executed Contract, bonds, and insurance is obtained, or it may at any time reject all remaining bids and proceed as provided by law. The refusal or failure of a successive lowest responsible and responsive Bidder to execute the Contract may, at the Agency's option, result in an annulment of the award to that Bidder and the forfeiture of that Bidder's bid security. The periods of time specified above within which the award of the Contract may be made shall be subject to extension for such further period as may be agreed upon in writing between the Agency and the concerned Bidder.

The Agency reserves the right to waive any irregularities.

Within ten (10) calendar days after the date of the Notice of Award, the Contractor shall execute and return the following contract documents to the Agency:

- Contract Agreement (in duplicate)
- Faithful Performance Bond (in duplicate)
- Maintenance Bond (in duplicate)
- Payment Bond (in duplicate)
- Public Liability and Property Damage Insurance Certificate (two original)
- Additionally Insured Endorsement
- Workers' Compensation Insurance Certificate (two original)

A corporation to which an award is made may be required, before the Contract agreement is executed by the Agency, to furnish evidence of its corporate existence, of its right to enter into contracts in the State of

California, and that the officers signing the contract and bonds for the corporation have the authority to do so.

1-7.2 CONTRACT BONDS

Add the following:

The PAYMENT BOND shall remain in force until thirty-five (35) days after the date of recordation of the Notice of Completion. The FAITHFUL PERFORMANCE BOND shall remain in force until the date of recordation of the Notice of Completion. The MAINTENANCE BOND shall remain in force until one (1) year after the date of recordation of the Notice of Completion.

All bonds must be accompanied by a Power of Attorney

SECTION 2 – SCOPE OF THE WORK

2-1 WORK TO BE DONE

Add the following:

Any plan or method of work suggested by the Agency or the Engineer to the Contractor but not specified or required, if adopted or followed by the Contractor in whole or in part, shall be used at the risk and responsibility of the Contractor; and the Agency and the Engineer shall assume no responsibility therefore and in no way be held liable for any defects in the work which may result from or be caused by use of such plan or method of work.

The work includes, but is not necessarily limited to, the following items as shown on the plans and specified in these Special Provisions:

The City of Los Alamitos proposes to re-stripe the existing strip with paint on Katella Avenue from I-605 to Walker Street (East City limit). Conflicting striping removals raised pavement marker removal/replacement, and curb marking re-painting are excluded from the scope of the project.

2-2 PERMITS

Replace first paragraph with the following:

Prior to the start of any work, the Contractor shall apply for and receive any applicable City, County, State, and Federal permits.

2-3 RIGHT-OF-WAY

Add the following:

When the Contractor arranges for additional work areas and facilities temporarily required by him/her, he/she shall provide the Agency with proof that the additional work areas and/or facilities have been left in a condition satisfactory to the owner(s) of said work areas and/or facilities prior to acceptance of the work.

2-4 COOPERATION AND COLLATERAL WORK

Add the following:

Contractor shall coordinate his/her work so as to minimize disruption to ongoing or scheduled private development projects in the project area.

2-7 CHANGES INITIATED BY THE AGENCY

2-7.1 GENERAL

Add the following:

All final locations determined in the field, and any deviations from the Plans and Specification, shall be marked in red on the documents to show the as-built conditions. Contractor shall maintain a complete and accurate record of all changes of construction from that shown in these plans and specifications for the purpose of providing a basis for construction record drawings. No changes shall be made without prior written approval of the Engineer. Upon completion of the Project, Contractor shall deliver this record of all construction changes to the Engineer along with a letter which declares that other than these noted changes "the Project was constructed in conformance with the Contract Documents". Final payment will not be made until this requirement is met.

As the figured dimensions shown on the drawings and in the specifications of the Contract may not in every case agree with scaled dimensions, the figured dimensions shall be followed in preference to the scaled dimensions, and drawings to a large scale shall be followed in preference to the drawings to a small scale. Should it appear that the work to be performed, or any related matter, are not sufficiently detailed or explained in the Contract documents, the Contractor shall apply to the Engineer for such further explanations as necessary, and shall conform to such further explanations provided by the Engineer as part of the Contract to the extent that it is consistent with the terms of the Contract.

Caution: The engineer preparing these plans will not be responsible or liable for unauthorized changes to or uses of these plans. All changes to the plans must be approved in writing by the Engineer.

SECTION 3 – CONTROL OF THE WORK

3-3 SUBCONTRACTORS

Replace the first paragraph with the following:

All persons engaged in the Work, including Subcontractors and their employees, will be considered employees of the Contractor. The Contractor will be held responsible for their work. The Agency will deal directly and solely with the Contractor and make all payments to the Contractor.

3-5 INSPECTION

Add the following:

The Agency shall inspect for compliance with requirements for 8-hour days and 40-hour weeks on normal working days. The Contractor shall reimburse the Agency, at rates established by the Agency, for any additional inspection, including inspection on legal holidays.

3-10 SURVEYING

3-10.1 GENERAL

Add the following:

The Contractor shall be responsible for all survey and layout of work.

The line and grades for construction will be parallel to and offset from the position of the work. From the established lines and grades, the Contractor shall extend the necessary lines and grades for construction of the work and shall be responsible for the correctness of same.

3-12 WORK SITE MAINTENANCE

3-12.1 General

Add the following Subsection:

3-12.1.1 WORK AREA APPEARANCE

The Contractor shall maintain a neat appearance to the Work.

All unsuitable construction materials and rubbish and debris shall be regularly removed from the job site, be transported to a suitable location, and be disposed of in a proper and legal manner.

In any area visible to the public, the following shall apply:

1. Broken concrete and debris developed during clearing and grubbing shall be disposed of weekly.
2. The Contractor shall furnish trash bins for all debris from structure construction. All debris shall be placed in trash bins daily.
3. Forms or false work that are to be re-used shall be neatly stacked concurrent with their removal.
4. Forms and false work that are not to be re-used shall be disposed of with their removal.
5. Wash down from concrete trucks shall be at one location. Concrete from wash down procedures shall be removed from the site weekly.

3-12.3 NOISE CONTROL

Add the following:

A noise level limit of 85 dba at a distance of fifty (50) feet shall apply to all construction equipment on or related to the job, whether owned by the Contractor or not. The use of excessively loud warning signals shall be avoided except in those cases where required for the protection of personnel.

The Contractor shall arrange and maintain a secure storage site for all equipment and materials. All equipment and unused materials shall be returned to this site at the end of each work day.

3-12.6 WATER POLLUTION CONTROL

3-12.6.1 General

Add the following:

This item shall consist of preparation, implementation and compliance with a storm water pollution prevention plan (SWPPP) for the project, if applicable.

3-12.6.2 BEST MANAGEMENT PRACTICES (BMPs)

Add the following:

All storm water pollution prevention measures shall be in accordance with the submitted SWPPP. In the event circumstances during the course of construction require changes to the original SWPPP, a revised plan shall be promptly submitted to the Agency's representative in each instance. No responsibility shall accrue to the Agency as a result of the plan or as a result of knowledge of the plan. All work installed by the Contractor in connection with the SWPPP but not specified to become a permanent part of the project shall be removed and the site restored in so far as practical to its original condition prior to completion of construction or when directed by the Agency's representative.

3-12.6.5 PAYMENT

Add the following:

Unless otherwise indicated in the Special Provision, measurement and payment for Storm Water Pollution Prevention Measures, as described herein, shall be included in the items of Work requiring storm water pollution prevention measures as indicated in the project Special Provisions. Such payment shall be considered full compensation for all labor, materials, tools, and equipment for completion, and implementation and compliance with the SWPPP.

3-13 COMPLETION, ACCEPTANCE, AND WARRANTY

3-13.3 WARRANTY

Add the following:

The Contractor shall warrant and guarantee the entire Work and all parts thereof, including that performed and constructed by subcontractors, and others employed directly or indirectly on the Work, against faulty or defective materials, equipment or workmanship for the maximum period provided by law. In addition thereto, for a period of one (1) year commencing on the date of acceptance of the Work, the Contractor shall, upon the receipt of notice in writing from the Agency, promptly make all repairs arising out of defective materials, workmanship or equipment and bear the cost thereof. The Agency is hereby authorized to make such repairs and the Contractor and Surety shall bear the cost thereof if, ten (10) days after the giving of such notice to the Contractor, the Contractor has failed to make or undertake with due diligence the repairs; provided, however, that, in the case of an emergency where, in the opinion of the Agency, delay could cause serious loss or damage, repairs may be made without notice being sent to the Contractor or Surety, and all expense in connection therewith shall be charged to the Contractor and Surety.

For the purpose of this article "Acceptance of the Work" shall mean the acceptance of the Work by the Agency in accordance with Subsection 3-13.2 but not for the purpose of extinguishing any covenant or agreement or agreement on the part of the Contractor to be performed or fulfilled under this Contract, which has not in fact been performed or fulfilled at the time of such acceptance all of such covenants and agreements, shall continue to be binding on the Contractor until they have been fulfilled.

The effective date of Acceptance of the Work and commencement of the Guarantee shall be the date of acceptance of the Notice of Completion by the City Council.

Add the following subsection to Subsection 3-13:

3-13.3.4 General Guaranty

The Contractor shall remedy any defects in the Work and pay for any damage to other work resulting therefrom, which shall appear within a period of one year from the date of final acceptance of the Work unless a longer period is specified. The Agency will give notice of observed defects with reasonable promptness.

SECTION 4 – CONTROL OF MATERIALS

4-1 GENERAL

Add the following:

The Contractor and all subcontractors, suppliers, and vendors, shall guarantee that the entire Work will meet all requirements of this Contract as to the quality of materials, equipment, and workmanship. The Contractor, at no cost to the Agency, shall make any repairs or replacements made necessary by defects in materials, equipment, or workmanship that become evident within one year after the date of recordation of the Notice of Completion. Within this one year period, the Contractor shall also restore to full compliance with the requirements of this Contract any portion of the Work which is found not to meet those requirements. The Contractor shall defend, indemnify, and hold the Agency, its officers, agents, and employees harmless from claims of any kind due to injuries or damages arising, directly or indirectly, from said defects or noncompliance.

The Contractor shall make all repairs, replacements, and restorations within thirty-five (35) days after the date of the Engineers' written notice.

If, in the opinion of the Engineer, the defective work is not of sufficient magnitude or importance to make the work dangerous or undesirable, or if, in the opinion of the Engineer, the removal of such work is impractical or will create conditions which are dangerous or undesirable, the Agency shall have the right and authority to retain such work instead of requiring it to be removed and reconstructed, but will make such deductions thereof in the payments due or to become due to the Contractor as the Agency may deem just and reasonable.

4-4 TESTING

Replace the third and fourth sentences of the first paragraph with the following:

Except as elsewhere specified, the Agency will bear the cost of testing material and/or workmanship which meet or exceed the requirements indicated in the Standard Specifications and the Special Provisions. The Contractor shall bear the cost of all other tests, including the retesting of material or workmanship that fails to pass the first test.

4-6 TRADE NAMES

Replace the third sentence of the second paragraph with the following:

Approval of equipment and materials offered as equivalents to those specified must be obtained prior to the opening of bids as set forth in the Instructions to Bidders.

Add the following:

Along with information supplied by the Contractor regarding equivalency of the proposed item, the Contractor shall clearly identify all deviations from the specified item. Deviations discovered by the Engineer after acceptance of an "or equal" item which were not identified by the Contractor with his/her submittal shall be cause for rejection of the "or equal" item. Contractor shall be due no additional

SPC24-05

compensation in time or money for acceptance or rejection of a proposed “or equal” item and subsequent replacement with the item specified. Contractor shall pay cost to Agency for items requiring more than two submittals and analysis of any shop drawing which requires more than a general review of an “or equal” item.

SECTION 5 – LEGAL RELATIONS AND RESPONSIBILITIES

5-3 LABOR

5-3.1 General

Add the following:

The Contractor shall ensure unlimited access to the job site for all Equal Opportunity Compliance officers.

Every Contractor and Subcontractor shall keep an accurate record showing the name, occupation, and the actual per diem wages paid to each worker employed by him/her in connection with the public work. The record shall be kept open at all reasonable hours to the inspection of the body awarding the Contract and to the Division of Labor Law Enforcement.

Add the following Subsection:

5-3.4.1 OVERTIME AND SHIFT WORK

The Contractor may establish overtime and shift work as a regular procedure only with the written permission of the Engineer. Such permission may be revoked at any time. No work other than overtime and shift work established as a regular procedure shall be done between the hours of 4:00 p.m. and 7:30 a.m., nor on Saturdays, Sundays or legal holidays, except such work as is necessary for the proper care and protection of the work already performed or except in case of an emergency.

All costs for overtime inspection, except those occurring as a result of overtime and shift work established as a regular procedure, shall be paid by the Contractor. Overtime inspection shall include inspection required during holidays observed by the AGC and Trade Unions, Saturdays, Sundays, and any weekday between the hours of 4:00 p.m. and 7:30 a.m.. Such costs will include but will not necessarily be limited to engineering, inspection, general supervision and other overhead expenses that are directly chargeable to the overtime work. The Agency shall deduct all such charges from payments due the Contractor.

5-4.2 GENERAL LIABILITY INSURANCE

Replace Subsection 5-4.2 with the following:

5-4.2.1 GENERAL. CONTRACTOR and AGENCY agree that Agency, its employees, agents and officials should, to the extent permitted by law, be fully protected from any loss, injury, damage, claim, lawsuit, cost, expense, attorneys fees, litigation costs, defense costs, court costs or any other cost arising out of or in any way related to the performance of this Agreement. Accordingly, the provisions of this indemnity provision are intended by the parties to be interpreted and construed to provide the fullest protection possible under the law to the Agency. CONTRACTOR acknowledges that AGENCY would not have entered into this Agreement in the absence of the commitment of CONTRACTOR to indemnify and protect AGENCY as set forth here.

5-4.2.2 To the full extent permitted by law, CONTRACTOR shall defend, indemnify and hold harmless AGENCY, its employees, agents and officials, from any liability, claims, suits, actions, arbitration proceedings, administrative proceedings, regulatory proceedings, losses, expenses or costs of any kind,

whether actual, alleged, or threatened, actual attorneys fees incurred by AGENCY, court costs, interest, defense costs including expert witness fees and any other costs or expenses of any kind whatsoever without restriction or limitation incurred in relation to, as a consequence of, arising out of or in any way attributable actually, allegedly or impliedly, in whole or in part to the performance of this Agreement. All obligations under this provision are to be paid by CONTRACTOR as they are incurred by the AGENCY.

5-4.2.3 Without affecting the rights of AGENCY under any provision of this agreement or this section, CONTRACTOR shall not be required to indemnify and hold harmless AGENCY as set forth above for liability attributable to the sole fault of AGENCY, provided such sole fault is determined by agreement between the parties or the findings of a court of competent jurisdiction.

This exception will apply only in instances where the AGENCY is shown to have been solely at fault and not in instances where CONTRACTOR is solely or partially at fault or in instances where AGENCY's fault accounts for only a percentage of the liability involved. In those instances, the obligation of CONTRACTOR will be all-inclusive and AGENCY will be indemnified for all liability incurred, even though a percentage of the liability is attributable to the conduct of the AGENCY.

5-4.2.4 CONTRACTOR acknowledges that its obligation pursuant to this section extends to liability attributable to AGENCY, if that liability is less than the sole fault of AGENCY. CONTRACTOR has no obligation under this Agreement for liability proven in a court of competent jurisdiction or by written agreement between the parties to be the sole fault of AGENCY.

5-4.2.5 The obligations of CONTRACTOR under this or any other provision of this Agreement will not be limited by the provisions of any workers compensation act or similar act. CONTRACTOR expressly waives its statutory immunity under such statutes or laws as to AGENCY, its employees, agents and officials.

5-4.2.6 CONTRACTOR agrees to obtain executed indemnity agreements with provisions identical to those as set forth here in this section from each and every subcontractor, sub-tier contractor or any other person or entity involved by, for, with or on behalf of CONTRACTOR in the performance or subject matter of this Agreement. In the event CONTRACTOR fails to obtain such indemnity obligations from others as required here, CONTRACTOR agrees to be fully responsible according to the terms of this section.

5-4.2.7 Failure of AGENCY to monitor compliance with these requirements imposes no additional obligations on AGENCY and will in no way act as a waiver of any rights hereunder. This obligation to indemnify and defend AGENCY as set forth herein is binding on the successors, assigns or heirs of CONTRACTOR and shall survive the termination of this Agreement or this section.

5-4.2.8 CONTRACTOR agrees to provide insurance in accordance with the requirements as set forth here. If CONTRACTOR uses existing coverage to comply with these requirements and that coverage does not meet the requirements set forth herein, CONTRACTOR agrees to amend, supplement or endorse the existing coverage to do so. The following coverages will be provided by CONTRACTOR and maintained on behalf of AGENCY and in accordance with the requirements set forth herein.

5-4.2.9 Commercial General Liability/Umbrella Insurance. Primary insurance shall be provided on ISO-CGL form No. CG 00 01 11 85 or 88. Total limits shall be not less than two million dollars (\$2,000,000.00) per occurrence for all coverages and two million dollars (\$2,000,000.00) general aggregate. AGENCY and its officers, agents and employees shall be named as additional insureds using ISO additional insureds endorsement form CG 20 10 11 85 (in no event will AGENCY accept an endorsement form with an edition date later than 1990). Coverage shall apply on a primary non-contributing basis in relation to any other insurance or self-insurance, primary or excess, available to AGENCY or any employee or agent of AGENCY. Coverage shall not be limited to the vicarious liability or supervisory role of any additional insured. Umbrella Liability Insurance (over primary) shall apply to bodily injury/property damage, personal injury/advertising injury, at a minimum, and shall include a "drop down" provision providing

primary coverage above a maximum of \$25,000.00 self-insured retention for liability not covered by primary policies but covered by the umbrella policy. Coverage shall be following form to any underlying coverage. Coverage shall be provided on a “pay on behalf” basis, with defense costs payable in addition to policy limits. There shall be no cross-liability exclusion. Policies shall have concurrent starting and ending dates.

Each policy of insurance shall contain a clause prohibiting cancellation, modification or lapse without thirty (30) days prior written notice having been given to the City. All insurance policies shall be subject to approval by the City Attorney and certificates evidencing such policies shall be provided to the City concurrently with the filing of all required bonds.

5.4.2.10 Business Auto/Umbrella Liability Insurance. Primary coverage shall be written on ISO Business Auto Coverage form CA 00 01 06 92 including symbol 1 (Any Auto). Limits shall be no less than two million dollars (\$2,000,000.00) per accident. Starting and ending dates shall be concurrent. If CONTRACTOR owns no autos, a non-owned auto endorsement to the General Liability policy drafted above is acceptable.

5-4.3 WORKERS’ COMPENSATION INSURANCE

Replace Subsection 5-4.3 with the following:

5-4.3.1 Workers’ Compensation/Employers’ Liability shall be written on a policy form providing workers’ compensation statutory benefits as required by law. Employers’ liability limits shall be no less than one million dollars per accident or disease. Employers’ liability coverage shall be scheduled under any umbrella policy described above. Unless otherwise agreed, this policy shall be endorsed to waive any right of subrogation as respects the AGENCY, its officers, agents or employees.

5-4.3.2 CONTRACTOR and AGENCY further agree as follows:

5-4.3.2.1 This Section supersedes all other sections and provisions of this Agreement to the extent that any other section or provision conflicts with or impairs the provisions of this Section.

5-4.3.2.2 Nothing contained in this Section is to be construed as affecting or altering the legal status of the parties to this Agreement. The insurance requirements set forth in this Section are intended to be separate and distinct from any other provision in this Agreement and shall be interpreted as such.

5-4.3.2.3 All insurance coverage and limits provided pursuant to this Agreement shall apply to the full extent of the policies involved, available, or applicable. Nothing contained in this Agreement or any other agreement relating to the AGENCY or its operations limits the application of each insurance coverage.

5-4.3.2.4 Requirements of specific coverage features or limits contained in this Section are not intended as a limitation on coverage, limits or other requirements, or a waiver of any coverage normally provided by any insurance. Specific reference to a given coverage feature is for purposes of clarification only and is not intended by any party to be all-inclusive, or to the exclusion of other coverage, or a waiver of any type.

5-4.3.2.5 For purposes of insurance coverage only, this Agreement shall be deemed to have been executed immediately upon any party hereto taking any steps that can be deemed to be in furtherance of or towards performance of this Agreement.

5-4.3.2.6 All general or auto liability insurance coverage provided pursuant to this Agreement, or any other agreements pertaining to the performance of this Agreement, shall not prohibit CONTRACTOR, and CONTRACTOR’s agents, officers or employees from waiving the right of subrogation prior to a loss. Contractor hereby waives all rights of subrogation against AGENCY.

5-4.3.2.7 Unless otherwise approved by AGENCY, CONTRACTOR's insurance shall be written by insurers authorized to do business in the State of California and with a minimum "Best's" Insurance Guide rating of "A+VIII." Self-insurance will not be considered to comply with these insurance specifications.

5-4.3.2.8 In the event any policy of insurance required by this Agreement does not comply with these requirements or is canceled and not replaced, AGENCY has the right but not the duty to obtain the insurance it deems necessary and any premium paid by AGENCY will be promptly reimbursed by CONTRACTOR. Upon CONTRACTOR's failure to make such reimbursement within 30 days of written demand, AGENCY may deduct that sum from any monies due CONTRACTOR hereunder or otherwise.

5-4.3.2.9 CONTRACTOR agrees to provide evidence of the insurance required herein, satisfactory to AGENCY, consisting of certificate(s) of insurance evidencing all of the coverages required and an additional insured endorsement to CONTRACTOR's general liability and umbrella liability policy (if any) using ISO form CG 20 10 11 85. Certificate(s) are to reflect that the insurer will provide 30 days' notice of any cancellation of coverage. CONTRACTOR agrees to require its insurer to modify such certificates to delete any exculpatory wording stating that failure of insurer to mail written notice of cancellation imposes no obligation, and to delete the word "endeavor" with regard to any notice provisions. CONTRACTOR agrees to provide complete copies of policies to AGENCY upon request.

5-4.3.2.10 CONTRACTOR shall provide proof that policies of insurance required herein expiring during the term of this Agreement have been renewed or replaced with other policies providing at least the same coverage. Such proof shall be furnished within 72 hours of the expiration of the coverages.

5-4.3.2.11 Any actual or alleged failure on the part of AGENCY or any other additional insured under these requirements to obtain proof of insurance required under this Agreement in no way waives any right or remedy of AGENCY or any additional insured, in this or any other regard.

5-4.3.2.12 CONTRACTOR agrees to require all subcontractors or other parties hired for this project to provide general liability insurance naming as additional insureds all parties to this Agreement. CONTRACTOR agrees to obtain certificates evidencing such coverage and make reasonable efforts to ensure that such coverage is provided as required here. CONTRACTOR agrees to require that no contract used by any subcontractor, or contracts CONTRACTOR enters into on behalf of AGENCY, will reserve the right to charge back to AGENCY the cost of insurance required by this Agreement. CONTRACTOR agrees that upon request, all agreements with subcontractors or others with whom CONTRACTOR contracts on behalf of AGENCY will be submitted to AGENCY for review. Failure of AGENCY to request copies of such agreement will not impose any liability on AGENCY, its officers, agents, or employees.

5-4.3.2.13 If CONTRACTOR is a Limited Liability Company, general liability coverage must be amended so that the Limited Liability Company and its Managers, Affiliates, employees, agents and other persons necessary or incidental to its operations are insureds.

5-4.3.2.14 CONTRACTOR agrees to provide immediate notice to AGENCY of any claim or loss against CONTRACTOR that includes AGENCY as a defendant. AGENCY assumes no obligation or liability by such notice, but has the right (but not the duty) to monitor the handling of any such claim or claims.

5-7 SAFETY

Add the following:

At the pre-construction meeting, the Contractor shall submit his/her complete construction schedule to the Engineer for approval. The Contractor shall submit requests for changes in the schedule to the Engineer for approval at least forty eight (48) hours prior to the scheduled Work.

Add the following Subsection 5-8 Project Information Sign:

SPC24-05

5-8 PROJECT INFORMATION SIGN

Work specified in this section includes providing all materials and performing all operations to fabricate, install, modify and/or relocate Project Information Signs, and as specified in these Special Provisions.

Submit a shop drawings for all sign panels, and the Manufacturer's data for the Sign Panels.

MATERIALS

- A. Project Information Signs shall be constructed per Caltrans specifications for aluminum single sheet and laminated panel signs.
- B. Sign Posts shall be constructed of wood and shall conform to the provisions of section 56-2.02B, Caltrans.
- C. Mounting Hardware shall be furnished by the Contractor and shall conform to the provisions of section 56-2.02D, Caltrans.
- D. To properly provide for changing traffic conditions, the Contractor shall be prepared to furnish on short notice (within 48 hours) additional sign panels, posts and mounting hardware. The Contractor shall make arrangements with a supplier who is able, on a daily basis, to furnish such items on short notice.

INSTALLATION

- A. For this contract, **Zero (0) Project Information Sign(s) are required** and shall be installed, relocated or modified as directed by the City Engineer and shall conform to the provisions of sections 56-2.03, and 56-2.04, Caltrans.
- B. All signs shall have breakaway features as detailed in Standard Plan RS2, "Roadside Sign Details," Caltrans.
- C. Signs to be removed and/or relocated as directed by the City Engineer shall be installed at the new location on the same day said sign is removed from its previous location.
- D. The location of each sign shall be as directed by the City Engineer or his designee.

Project information sign should be installed in a way to have bottom of sign at least 7 feet above the ground.

The project information signs shall be erected five (5) working days prior to the start of work.

The sign shall show the project name, funding source, and City logo. The sign shall list the names of the City Manager, City Council, Director of Development Services, and City Engineer. Contractor shall submit a mock-up to the City for review prior to manufacturing sign. The Contractor shall revise all misspellings and any other corrections on the sign at no extra cost to the City.

Upon completion of the project, City shall keep all of the Project Information Signs.

Measurement and payment for **Project Information Sign** shall be at the unit bid price per **each (EA)** and shall include full compensation for furnishing all labor, materials, tools, equipment, and incidentals for doing all work involved in construction of these items and no additional compensation will be allowed therefore.

SECTION 6 – PROSECUTION AND PROGRESS OF THE WORK

6-1 CONSTRUCTION SCHEDULE AND COMMENCEMENT OF THE WORK

Add the following:

Prior to issuing the Notice to Proceed, the Engineer will schedule and conduct a pre-construction meeting with the Contractor to review the proposed construction schedule and delivery dates, arrange utility coordination, discuss construction methods, and clarify inspection procedures.

6-2 PROSECUTION OF THE WORK

Replace the last sentence of first paragraph with the following:

Should the Contractor fail to take the necessary steps to fully accomplish said purposes, after orders of the Engineer to do so, the Agency may suspend the work in whole or in part, until the Contractor takes said steps at no cost to the Agency.

Add the following:

The Contractor shall submit monthly progress reports to the Engineer by the tenth day of each month. The report shall include an updated construction schedule. Any deviations from the original schedule shall be explained. Progress payments will be withheld pending receipt of any outstanding reports.

6-3 TIME OF COMPLETION

Add the following subsection:

6-3.3 WORKING DAY

The Contractor's activities shall be confined to night work between 10:00 p.m. and 5:00 a.m. Monday through Friday. In addition, the Contractor shall not perform any Work on Saturday, Sunday, or on Agency-designated holidays. Agency-designated holidays are listed in **TABLE 1 – AGENCY-DESIGNATED HOLIDAYS** below. Deviation from these hours will be permitted upon approval of the Engineer, except in emergencies involving immediate hazard to persons or property.

Deviations from these hours will not be permitted without the prior consent of the Engineer, except in emergencies involving immediate hazard to persons or property. In the event of either a requested or emergency deviation, inspection service fees will be charged against the Contractor. Service fees will be calculated at overtime rates including benefits, overhead, and travel time; and will be deducted from the amounts due the Contractor.

Failure of the Contractor to adhere to working day requirements will result in damages being sustained by the City. Such damages are, and will continue to be, impracticable and extremely difficult to determine. For each OCCURRENCE of a working day or hours violation, as provided herein, the Contractor shall pay to the Agency, or have withheld from monies due to it, the sum of \$1,000.00.

TABLE 1 – AGENCY-DESIGNATED HOLIDAYS

New Year's Day
Martin Luther King, Jr. Day
President's Day
Memorial Day
Independence Day

Labor Day
Veteran's Day
Thanksgiving Day
Day after Thanksgiving
Christmas Eve
Christmas Day

EXECUTION OF THE CONTRACT SHALL CONSTITUTE AGREEMENT BY THE AGENCY AND CONTRACTOR THAT \$1,000 PER VIOLATION IS THE MINIMUM VALUE OF THE COST AND ACTUAL DAMAGED CAUSED BY FAILURE OF THE CONTRACTOR TO LIMIT PERFORMANCE OF THE WORK BETWEEN THE ALLOTTED TIMES, THAT SUCH SUM SHALL NOT BE CONSTRUED AS A PENALTY, AND THAT SUCH SUM MAY BE DEDUCTED FROM PAYMENTS DUE THE CONTRACTOR IF SUCH DELAY OCCURS.

6-4 DELAYS AND EXTENSION OF TIME

6-4.1 GENERAL

Add the following Subsections:

6-4.1.1 Notice of Delays

Whenever the Contractor foresees any delay in the prosecution of the work, and in any event immediately upon the occurrence of any delay which the Contractor regards as unavoidable, he/she shall notify the Engineer in writing of the probability of the occurrence of such delay and its cause so that the Engineer may take immediate steps to prevent, if possible, the occurrence or continuance of the delay, or, if prevention is not possible, may determine whether the delay is to be considered avoidable or unavoidable, how long it continues, and to what extent it will delay the prosecution and completion of the work. It will be concluded that any and all delays which have occurred in the prosecution and completion of the work have been avoidable delays, except such delays as shall have been called to the attention of the Engineer at the time of their occurrence and found by him/her to have been unavoidable. The Contractor shall make no claims for any delay not called to the attention of the Engineer at the time of its occurrence as an unavoidable delay.

6-4.1.2 Avoidable Delays

Avoidable delays in the prosecution or completion of the work shall include all delays which in the opinion of the Engineer would have been avoided by the exercise of care, prudence, foresight, and diligence on the part of the Contractor of his/her subcontractors. The following shall be considered avoidable delays within the meaning of the contract: 1) Delays in the prosecution of parts of the work which may in themselves be unavoidable but do not necessarily prevent or delay the prosecution of other parts of the work or the completion of the whole work within the time herein specified; 2) Reasonable loss of time resulting from the necessity of submitting samples of materials and drawings to the Engineer for approval and from performing tests of materials, measurements, and inspections; 3) Reasonable interference of other contractors employed by the Agency and/or other contractors working in the area which do not necessarily prevent the completion of the whole work within the time agreed upon; 4) Delays resulting from inaccurate or incomplete shop drawing submittals; and 5) Interference of other contractors performing concurrent work.

6-4.1.3 Extension of Time

In case the work is not completed in the time specified, including such extensions of time as may have been granted for unavoidable delays, the Contractor will be assessed damages for delay in accordance with Paragraph 6-9. The Agency, however, shall have the right to grant an extension of time for avoidable delay

if it is deemed in his/her best interest to do so. During such extension of time, the Contractor will be charged for engineering and inspection services and other costs as provided in Paragraph 6-4.2.1 but will not be assessed damages pursuant to Paragraph 6-9.

6-4.2 EXTENSIONS OF TIME

Add the following Subsection:

6-4.2.1 Compensation to Agency for Extension of Time

Compensation for extension of time for avoidable delay granted pursuant to Paragraph 6-4.1.3 shall be the actual cost to the Agency for engineering, inspection, general supervision, and overhead expenses which are directly chargeable to the work and which accrue during the period of such extension, except that the cost of final inspection and preparation of the final estimate shall not be included.

6-4.4 WRITTEN NOTICE AND REPORT

Replace Subsection 6-4.4 with the following:

Requests for an extension of time must be delivered to the Agency within ten (10) consecutive calendar days following the date of the occurrence that caused the delay. The request must be submitted in writing and must state the cause of the delay, the date of the occurrence causing the delay, and the amount of additional time requested. This shall be included as part of a revised construction schedule required in Section 6-1. Requests for extensions of time shall be supported by all evidence reasonably available or known to the Contractor, which would support the extension of time requested. Requests for extensions of time, which are not received within the time specified above, shall result in the forfeiture of the Contractor's right to receive any extension of time requested.

If the Contractor is requesting an extension of time because of weather, he/she shall supply daily written reports to the Agency's representative describing such weather, and the work that could not be performed that day because of such weather or conditions resulting therefrom and that he/she otherwise would have performed.

6-9 LIQUIDATED DAMAGES

Replace Subsection 6-9 Liquidated Damages with the following:

6-9 FORFEITURE DUE TO DELAY

The Contractor shall complete all or any designated portion of the Work called for under the Contract within the time set forth in Part C (Proposal) of these Specifications.

In accordance with Government Code 53069.85, and all other applicable law, the Contractor agrees to forfeit and pay the Agency the amount of **Five Hundred Dollars (\$500.00) per day** for each and every day of unauthorized delay beyond the completion date, which shall be deducted from any monies due the Contractor. This payment shall be considered liquidated damages. Contractor agrees that such liquidated damages are reasonable under the circumstances existing at the time of execution of the contract, that such liquidated damages are to compensate Agency for losses that are difficult to measure and that such damages are not a penalty.

Failure of the Contractor to perform any covenant or condition contained in the Contract Documents within the time period specified shall constitute a material breach of this Contract entitling the Agency to terminate

the Contract unless the Contractor applies for, and receives, an extension of time in accordance with the procedures set forth in Section 6-4.

Failure of the Agency to insist upon the performance of any covenant or conditions within the time period specified in the Contract Documents shall not constitute a waiver of the Contractor's duty to complete performance within the designated periods unless the Agency has executed a waiver in writing.

The Agency's agreement to waive a specific time provision or to extend the time for performance shall not constitute a waiver of any other time provision contained in the Contract Documents.

Failure of the Contractor to complete performance promptly within the additional time authorized in a waiver or extension of time agreement shall constitute a material breach of this Contract entitling the Agency to terminate this agreement.

The Contractor shall not be deemed in breach of this Contract and no forfeiture due to delay shall be made because of any delays in the completion of the Work due to unforeseeable causes beyond the control and without the fault or negligence of the Contractor provided the Contractor requests an extension of time in accordance with the procedures set forth in Section 6-4. Unforeseeable causes of delay beyond the control of the Contractor shall include acts of God, acts of a public enemy, acts of the government, acts of the Agency, or acts of another contractor in the performance of a contract with the Agency, fires, floods, epidemics, quarantine restrictions, strikes, freight embargoes, and weather, or delays of subcontractors due to such causes, or delays caused by failure of the owner of a utility to provide for removal or relocation of existing utility facilities. Delays caused by actions or neglect of Contractor or his/her agents, servants, employees, officers, subcontractors, directors, or of any party contracting to perform part of all of the Work or to supply any equipment or materials shall not be excusable delays. Excusable delays (those beyond the Contractor's control) shall not entitle the Contractor to any additional compensation. The sole recourse of the Contractor shall be to seek an extension of time.

Add the following Subsections:

6-10 DISPUTES AND CLAIMS

6-10.1 GENERAL

Any and all decisions made on appeal pursuant to this Subsection 6-10 shall be in writing. Any "decision" purportedly made pursuant to this Subsection 6-10 that is not in writing shall not be binding upon the Agency and should not be relied upon by the Contractor.

Nothing in this subsection shall be considered as relieving the Contractor from his/her duty to file the notice required under Subsection 6-11 or other duties required by the Contract Documents.

6-10.2 ADMINISTRATIVE REVIEW

Request for review made to the Construction Inspector or Project Engineer may be either oral or written. Request for review made to the City Engineer shall be made in writing with supporting evidence attached.

The Contractor shall submit each request for review within twenty-one (21) calendar days of receipt of the decision that he/she is requesting.

Prior to demand for arbitration, the Contractor shall exhaust his/her administrative remedies by attempting to resolve his/her dispute or claim with Agency's staff in the following sequence:

1. Project Engineer
2. City Engineer

Should the Project Engineer fail to address the Contractor's request for review of a disputed decision within fourteen (14) calendar days after receiving such request, the Contractor may proceed directly to the City Engineer. At the option of the Agency, the person to whom the request for review is directed may elect to take such request to a higher level and the Contractor's request shall be deemed to be properly submitted to such higher level.

The City Engineer shall address disputes or claims within twenty eight (28) calendar days after receiving such request and all necessary supporting data. The City Engineer's decision on the dispute or claim shall be the Agency's final decision.

6-10.3 ARBITRATION

Claims and disputes arising under or related to the performance of the contract shall be resolved in arbitration unless the Agency and the Contractor agree in writing, after the claim or dispute has arisen, to waive arbitration and to have the claim or dispute litigated in court of competent jurisdiction. Arbitration shall be conducted, to the extent feasible, pursuant to Chapter 3 (Sections 301-393, inclusive) of Division 2 of Title 1 of the California Code of Regulations except that references therein to the "State Contract Act" shall be construed to mean "applicable law" and "Public Agency", or "Department" shall be construed to mean "Agency" as defined in Subsection 1.2. The arbitration decision shall be decided under and in accordance with California law, supported by substantial evidence, and in writing, contain the basis for the decision, findings of fact, and conclusions of law.

Arbitration shall be initiated by a Demand for Arbitration. The Contractor shall request a Demand for Arbitration not later than one hundred eighty (180) calendar days after the date of the final written decision of the Agency on the claim or dispute.

All contracts valued at more than \$15,000 between the Contractor and his/her Subcontractors and Suppliers shall include a provision that the Subcontractors and Suppliers shall be bound to the Contractor to the same extent that the Contractor is bound to the Agency by all terms and provisions of the Contract, including these arbitration provisions.

6-11 NOTICE OF POTENTIAL CLAIM

The Contractor shall not be entitled to the payment of any additional compensation for any cause, including any act, or failure to act, by the Engineer, or the happening of any event, thing or occurrence, unless the Contractor shall have given the Engineer due notice in writing, of the potential claim as hereinafter specified, provided, however, that compliance with this Subsection 6-11 shall not be a prerequisite as to any claim that is based on differences in measurements or errors of computation as to the Contract quantities.

Additionally, this Subsection 6-11 shall not supersede the specific notice and protest requirements of Subsection 2-9 "Changed Conditions" and Subsection 6-3.2 "Contract Time Accounting" respectively.

A written notice of potential claim shall set forth the reasons the Contractor believes additional compensation will or may be due, the nature of the costs involved, and, insofar as possible, the amount of the potential claim. A notice as above required must have been given to the Engineer prior to the time that the Contractor shall have performed the Work giving rise to the potential claim for additional compensation, if based on an act or failure to act by the Engineer, or in all other cases within fifteen (15) days after the happening of the event, thing or occurrence giving rise to the potential claim.

It is the intention of this Subsection 6-11 that differences between the parties arising under and by the virtue of the Contract be brought to the attention of the Engineer at the earliest possible time in order that such matters may be settled, if possible, or other appropriate action promptly taken. The Contractor hereby

agrees that he/she shall have no right to additional compensation for any claim that may be based on any such act, failure to act, event, thing or occurrence for which no written notice of potential claim as herein required was filed.

SECTION 7 – MEASUREMENT AND PAYMENT

7-3 PAYMENT

7-3.2 PARTIAL AND FINAL PAYMENT

Replace the last paragraph of this subsection with the following:

The closure date for period progress payments will be the twenty-fifth day of each month. Authorization to pay is commonly received on the second Wednesday of the following month. The Agency requires four to six weeks to review all progress payments, issue payment checks, present progress payment to Council for approval, and release payment to contractor. However, payments will be withheld pending receipt of any outstanding reports required by the Contract Documents. In addition, the final progress payment will not be released until the Contractor returns the control set of plans and specifications showing the as-built conditions.

The full five (5) percent retention will be deducted from all payments. The final retention will be authorized for payment thirty-five (35) days after the date of recordation of the Notice of Completion.

The Contractor may substitute securities for any monies withheld by the Agency to ensure performance under the Contract as provided in Public Contract Code Sections 10263 and 22300.

7-3.3 DELIVERED MATERIALS

Replace Subsection 7-3.3 with the following:

Materials and equipment delivered but not incorporated into the Work will not be included in the estimate for progress payment.

7-3.4 Mobilization

Replace Subsection 7-3.4 with the following:

Mobilization and demobilization shall consist of preparatory work and operations including, but not limited to, those necessary for the movement of personnel, equipment, materials, and incidentals to the project site necessary for work on the project and for all other work and operations which must be performed or costs incurred including bonds, insurance, and financing prior to beginning work on the various contract items on the project site. Mobilization shall also include the time, materials, and labor to move the necessary construction equipment to and from the site, supervisory time on the job by the Contractor's personnel to keep the construction site in a safe condition, and all other related work as required at all times and for all non-working days during the construction period. The Contractor is responsible for securing an adequate storage site for equipment and materials.

Contractor shall provide traffic control per California Temporary Traffic Control Handbook. Contractor must maintain access for visitors to the properties. One driveway must always remain open and accessible.

Payment for **Mobilization** shall be included in the other items of work and shall be considered full compensation and include but not be limited to, obtaining all business licenses and permits, as required for the entire project, from all related agencies, including, but not limited to, utility companies, private and public agencies and the City of Los Alamitos; and complying with the requirements specified in those licenses and permits; coordination, field office facility, implementation of Best Management Practices, and incidentals necessary to perform all related items of work.



EMPLOYEE OWNED

PREPARED FOR

Ron Noda

City of Los Alamitos

+1 562-431-3538

rnoda@cityoflosalamitos.org

09/22/2025

City of Los Alamitos - Community
Center 2 - Council Chambers
Renovation

Project Number P-0102574

KYA CMAS 4-20-78-0089C GSA

Contact

Deanna Rey
1800 E. McFadden Ave.
Santa Ana, CA
deanna.rey@thekyagroup.com

Pages 7

LICENSE 984827 (B, C15, D12, A, C20, C10, C33)

DIR # 1000003379



Proposal: P-0102574
To: City of Los Alamitos
3191 Katella Avenue
Los Alamitos, CA 90720

Date: 09/22/2025
Terms: Net30
KYA CMAS 4-20-78-0089C GSA

RA: Deanna Rey
RA Phone:
RA Email: deanna.rey@thekeyagroup.com
Site: Community Center Council Chambers
Address: 10911 Oak St
Los Alamitos, CA 90720

Site Qualifications and General Scope of Work
Priced per KYA CMAS 4-20-78-0089C GSA

DIR # 1000003379

Notes: Sales tax rate will be based upon the shipping address. Price is good for 30 days from date of quote.

Initials _____

*This is a legal agreement - please read carefully
Complete and Initial all pages*

Proposal Number P-0102574



EMPLOYEE OWNED

SCOPE OF WORK - PRICING

City of Los Alamitos - Community Center 2 - Council Chambers Renovation	Quantity	U/M	Price	Value
Removal of Existing Surface	71850	SF	\$2.67	\$191,839.50
Field Surveyor Service	4	EA	\$630.54	\$2,522.16
TEMPFENCE - TEMPORARY FENCING SYSTEM	830	EA	\$14.46	\$12,001.80
RMIXCON - READY MIX CONCRETE	310	CY	\$217.61	\$67,459.10
BAR4 - BAR #4 -	1100	EA	\$6.79	\$7,469.00
3/4IN CL 2 BASE P - CLASS 2 AGGREGATE BASE- PERMEABLE	80	CY	\$101.44	\$8,115.20
CONPUM - CONCRETE PUMP	31	EA	\$409.06	\$12,680.86
Application of Concrete	1750	SF	\$38.60	\$67,550.00
CUUBEX - CUUBE X SERIES	42	SF	\$1,232.72	\$51,774.24
WDSTD - WOOD STUD FRAME	26128	LF	\$7.54	\$197,005.12
UTCART - STATIONARY UTILITY CABINET	126	LF	\$471.71	\$59,435.46
R15INS - R-15 WALL INSULATION	8276	SF	\$2.83	\$23,421.08
RFGRAN - GRANULE MODIFIED BITUMEN ROOFING	2998	SY	\$67.91	\$203,594.18
WOODDOOR - PRE-FINISHED WOOD DOOR OPTION	14	EA	\$1,306.56	\$18,291.84
Carpenter Journeyman	2000	HRS	\$128.25	\$256,500.00
ALUFRM - ADJUSTABLE ALUMINUM FRAME OPTION	14	EA	\$466.63	\$6,532.82
STRFRNTWIN - STORE-FRONT WINDOW SYSTEM	255	SF	\$203.33	\$51,849.15
MTLSTD - METAL STUD FRAME	10694	LF	\$22.63	\$242,005.22
CTTBR - CEILING T BAR GRID SYSTEM	2958	SF	\$9.91	\$29,313.78
UPGRADE - UPGRADE WITH DESIGN WORK	36500	SF	\$4.56	\$166,440.00
WMTLT - WALL MOUNTED TOILET	6	EA	\$358.73	\$2,152.38
URINAL - URINAL	1	EA	\$368.65	\$368.65
GRAB36 - 36	6	EA	\$71.45	\$428.70
GRAB48 - 48	6	EA	\$77.47	\$464.82
WMSNK - WALL MOUNTED PORCELAIN SINK	7	EA	\$111.31	\$779.17
TPDISP - TOILET PAPER DISPENSER	6	EA	\$53.56	\$321.36
RRPRT - RESTROOM PARTITION SYSTEM	30	LF	\$403.44	\$12,103.20
AWMSOAP - WALL MOUNTED SOAP DISPENSER- AUTOMATIC	6	EA	\$55.64	\$333.84
APTWLRO - INDUSTRIAL PAPER TOWEL DISPENSER- ROLLS-	6	EA	\$115.54	\$693.24
3CSINK - THREE COMPARTMENT SINK	2	EA	\$1,838.72	\$3,677.44
TNKLSHTR - TANKLESS WATER HEATER	6	EA	\$1,571.12	\$9,426.72
BTLFLRSING - BOTTLE FILLER- SINGLE TIER	1	EA	\$2,120.12	\$2,120.12
PL-32 - 32 GALLON CAPACITY PLASTIC LINER	8	EA	\$96.36	\$770.88
SWNGDR - SWING DOOR- DIVIDER SYSTEM	13	EA	\$5,000.06	\$65,000.78
ELM110AC01 - ELEMENTSAIRE 100-TON COMFORTAIRE SYSTEM (partial)	1	EA	\$175,000.00	\$175,000.00
HVAC Technician	400	HRS	\$114.86	\$45,944.00
HVAC Laborer	500	HRS	\$81.36	\$40,680.00
EWLGHT - ELECTRICAL WIRING - LIGHTING	450	LF	\$38.22	\$17,199.00
ELC-G1212 - LIGHTING CONTROLLER (12 GE RELAY OPS,MS/	40	EA	\$872.94	\$34,917.60
Plumber/HVAC/Electrician	2300	HRS	\$152.79	\$351,417.00
ELE-GATE-002 - PEDESTRIAN WROUGHT IRON GATE 4' X 5'	7	EA	\$2,041.27	\$14,288.89
N152187 - EVENT	3636	SF	\$5.86	\$21,306.96
2300 - 2300 ADHESIVE (4GAL)	3	EA	\$325.20	\$975.60
604734022-1 - C-EX ADHESIVE--ETHOS	1	EA	\$129.78	\$129.78

Initials _____

*This is a legal agreement - please read carefully
Complete and Initial all pages*

Proposal Number P-0102574

297038000 - 960 WALL BASE ADHESIVE	2	EA	\$120.23	\$240.46
70701 - MOISTURE MITIGATING PRIMER	80	EA	\$98.31	\$7,864.80
CPTTILEHRD - CARPET TILE- HARDBACK	42	SY	\$39.75	\$1,669.50
N500863 - BASEWORKS TS THERMOSET TOE OR TOELESS	700	LF	\$2.62	\$1,834.00
Floor Covering Journeyman (So Cal)	150	HRS	\$100.09	\$15,013.50
Application of Moisture Barrier	3636	SF	\$7.88	\$28,651.68
AV-0001 - Audio Visual Chambers Bundle	3787	SF	\$186.25	\$705,328.75
SUNDRIES - SUNDRIES	29	EA	\$735.38	\$21,326.02
Dumpster Service	35	EA	\$906.40	\$31,724.00
PWSUPPORTAEADD - Professional Services (Hourly Rate)	30	EA	\$3,639.29	\$109,178.70
Bonding Fee	1	EA	\$23,844.88	\$23,844.88

Total Price \$3,422,976.93

Initials _____

*This is a legal agreement - please read carefully
Complete and Initial all pages*

Proposal Number P-0102574



EMPLOYEE OWNED

CONDITIONS AND WARRANTY

1) Proposal:

The above proposal is valid for 30 days from the date first set forth above. After 30 days, we reserve the right to increase prices due to the rise in cost of raw materials, fuel or other cost increases. When applicable, KYA Services, LLC reserves the right to implement a surcharge for significant increases in raw materials, including, but not limited to; fuel, and materials. Due to the duration of time between proposals, contracts and final furnishing, KYA Services, LLC reserves the right to implement this surcharge when applicable.

Any job that is accepted prior to December 31st of the current year and scheduled to install after December 31st of the current year is subject to price increase. All project proposals based on a specific set/sets of plans are considered preliminary budgets and may be subject to pricing changes once the plans are approved by the relevant authority.

2) Purchase:

By executing this proposal, or submitting a purchase order pursuant to this proposal (which shall incorporate the terms of this agreement specifically by reference) which is accepted by KYA Services, LLC. (the "Company"), the purchaser identified above ("you" or the "Purchaser") agrees to purchase the materials and the services to be provided by the "Company", as detailed in the Pricing and "General Scope of Work" sections in this agreement, above. Any additional costs arising from tariff changes shall be deemed pass-through costs and shall be paid by the Client upon receipt of supporting documentation from the Contractor.

3) Standard Exclusions:

Unless specifically included, this agreement does not include, and Company will not provide services, labor or materials for any of the following work: (a) removal or disposal of any material containing asbestos or any hazardous materials as defined by the EPA; neither we nor our installers are responsible for the handling, removal or abatement of asbestos contained floor material or adhesive. Further, our policy is to request an Asbestos Hazard Emergency Response Act (AHERA) report prior to proceeding with any floor material or floor adhesive removal. We and our installers consider it the owners responsibility to produce this report prior to executing this contract. (b) moving Owner's property around the installation site. (c) repair or replacement of any Purchaser or Owner- supplied materials. (d) repair of concealed underground utilities not located on prints, supplied to Company by Owner during the bidding process, or physically staked out of by the Owner, and which are damaged during construction; or (e) repair of damage to existing surfaces that could occur when construction equipment and vehicles are being used in the normal course of construction.

4) Insurance Requirements:

Company is not required to provide any insurance coverage in excess of Company's standard insurance. A copy of the Company's standard insurance is available for your review prior to acceptance of the Company's proposal.

5) Payment:

Terms of payment are defined in the "Pricing" details section and are specific to this contract. For purposes of this agreement, "Completion" is defined as being the point at which the materials have been furnished. In any event where Completion cannot be effected due to delays or postponements caused by the Purchaser or Owner, final payment (less 5% retainage) is due within 30 days of the date when the Completion was scheduled, had the delay not occurred. All payments must be made to KYA Services, LLC 1800 E. McFadden Ave., Santa Ana, CA 92705. If the Purchaser or Owner fails or delays in making any scheduled milestone payments, the Company may suspend the fulfilment of its obligations hereunder until such payments are made, or Company may be relieved of its obligations hereunder if payment is more than 60 days past due. Company may use all remedies available to it under current laws, including but not limited to filing of liens against the property and using a collection agency or the courts to secure the collection of the outstanding debt.

6) Lien Releases:

Upon request by Owner, Company will issue appropriate partial lien releases as corresponding payments are received from Purchaser, but prior to receiving final payment from Purchaser or Owner, Company will provide a full release of liens upon receipt of final payment. In accordance with state laws, Company reserves the right to place a lien on the property if final payment has not been received 10 days prior to the filing deadline for liens.

7) Site Plan Approval, Permit/s, Permit Fees, Plans, Engineering Drawings and Surveying:

Site plan approval, permits, permit fees, plans, engineering drawings and surveying are specifically excluded from this agreement and the Services unless specified under the "General Scope of Work". The Company does not in any way warrant or represent that a permit or site plan approval for construction will be obtained. Sealed engineered drawings that are required but not included in the "General Scope of Work" will result in additional cost to Purchaser.

8) Manufacturing and Delivery:

Manufacturing lead-time and delivery varies depending on the product purchased.

Initials _____

*This is a legal agreement - please read carefully
Complete and Initial all pages*

Proposal Number P-0102574



9) Returned Product, Deposits and/ or Cancelled Order:

From date of shipment from our facility, all returned product(s) and cancelled orders are subject to a 50% restocking fee. No returns are available following this date. All deposits are non-refundable.

10) Concealed Conditions:

"Concealed conditions" include, without limitation to, water, gas, sprinkler, electrical and sewage lines, post tension cables, and steel rebar. Observations that were able to be made either by visual inspection or by drawings and/or plans submitted by Owner at the time this agreement was approved. If additional Concealed Conditions are discovered once work has commenced which were not visible at the time this proposal was approved, Company will stop work and indicate these unforeseen Concealed Conditions to Purchaser or Owner so that Purchaser and Company can execute a change order for any additional work. In any event, any damage caused by or to unforeseen Concealed Conditions is the sole responsibility of the Purchaser and Company shall not be held liable for any such damage. Soil conditions are assumed to be soil that does not contain any water, hard rock (such as limestone, caliche, etc.), rocks bigger than 4 inches in diameter or any other condition that will require additional labor, equipment and/or materials not specified by the purchaser or Owner in the bidding process.

Any condition requiring additional labor, equipment, and/or materials to complete the drilling or concrete operations will require a change order before Company will complete the process. Any variation will incur additional charges.

11) Changes in the Work:

During the course of this project, Purchaser may order changes in the work (both additions and deletions). The cost of these changes will be determined by the Company, and a change order must be completed and signed by both the Purchaser and the Company, which will detail the "General Scope of the Change Order". Should any change be essential to the completion of the project, and the Purchaser refuses to authorize such change order, then Company will be deemed to have performed its part of the project, and the project and Services will be terminated. Upon such termination, Company will submit a final billing to Purchaser for payment, less labor allowance for work not performed but including additional charges incurred due to the stoppage. No credit will be allowed for materials sold and supplied, which will remain the property of the Purchaser.

12) Warranty; Limitations of Liability:

Company warrants that all Company-supplied labor and Services will be performed in a good and workmanlike manner. Purchaser shall notify the Company in writing detailing any defects in Service for which a warranty claim is being made.

COMPANY SHALL NOT IN ANY EVENT BE LIABLE FOR INDIRECT, SPECIAL, CONSEQUENTIAL, INCIDENTAL, PUNITIVE OR LIQUIDATED DAMAGES IN ANY ACTION ARISING FROM OR RELATED TO THIS AGREEMENT, WHETHER BASED IN CONTRACT, TORT (INCLUDING NEGLIGENCE), INTENDED CONDUCT OR OTHERWISE, INCLUDING WITHOUT LIMITATION, DAMAGES RELATING TO LOSS OF PROFITS, INCOME OR GOODWILL, REGARDLESS OF WHETHER COMPANY HAS BEEN ADVISED OF THE POSSIBILITY OF SUCH DAMAGES.

IN NO EVENT WILL COMPANY'S LIABILITY FOR MONETARY DAMAGES UNDER THIS AGREEMENT EXCEED THE FEES PAID OR DUE AND PAYABLE FOR THE SERVICE UNDER THIS AGREEMENT (OR RELEVANT PURCHASE ORDER).

The warranties or the materials are contained in a separate document between Company and the ultimate Owner of the materials, which will be provided to Owner at the time of completion of work.

13) Indemnification:

To the fullest extent permitted by law. Purchaser shall indemnify, defend and hold harmless the Company and its consultants, agents and employees or any of them from and against claims, damages, losses and expenses, including but not limited to attorney's fees, relating to furnishing of the materials or performance of the Services, provided that such claim, damage, loss or expense is attributable to bodily injury to, sickness, disease or death of a person, or injury to or destruction of tangible property, but only to the extent caused by the negligent acts or omissions of the Purchaser or its agents, employees, or subcontractors or anyone directly or indirectly employed by them or anyone for whose acts they may be liable, regardless of whether or not such claim, damage, loss or expense is caused in part by a party indemnified hereunder. Such obligation shall not be construed to negate, abridge or reduce other rights or obligations of indemnity that would otherwise exist as to a party or person described in Section 13.

14) Delegation: Subcontractors:

The Services and furnishing of materials may be performed by subcontractors under appropriate agreements with the Company

Initials _____

*This is a legal agreement - please read carefully
Complete and Initial all pages*

Proposal Number P-0102574



15) Force Majeure: Impracticability:

The Company shall not be charged with any loss or damage for failure or delay in delivering or furnishing of materials when such failure or delay is due to any cause beyond the control of the Company, due to compliance with governmental regulations, or orders, or due to any acts of God, lockouts, slowdowns, wars or shortages in transportation, materials or labor.

16) Dispute Resolution:

Any controversy or claim arising out of or related to this agreement must be settled by binding arbitration administered in CA, 92705 by a single arbitrator selected by the parties or by the American Arbitration Association, and conducted in accordance with the construction industry arbitration rules. Judgement upon the award may be entered in any court having jurisdiction thereof.

17) Entire Agreement; No Reliance:

This agreement represents and contains the entire agreement between the parties. Prior discussion or verbal representations by the parties that are not contained in this agreement are not part of this agreement. Purchaser hereby acknowledges that it has not received or relied upon any statements or representations by Company or its agents which are not expressly stipulated herein, including without limitation any statements as to the materials, warranties or services provided hereunder.

18) No Third-Party Beneficiaries:

This agreements creates no third party rights or obligations between Company and any other person, including any Owner who is not also a Purchaser. It is understood and agreed that the parties do not intend that any third party should be a beneficiary of this agreement.

19) Governing Law:

This agreement will be constructed and enforced in accordance with the laws of the State of California.

20) Assignment:

Purchaser may not assign this agreement, by operation of law or otherwise, without the prior written consent of the Company. The agreements shall be binding upon and ensure to the benefit of the Company and the Purchaser, and their successors and permitted assigns.

Executed to be effective as of the
date executed by the Company:

KYA Services, LLC

Accepted by:

Signature:

Signature:

By: (Print)

By: (Print)

Title:

Title:

Date:

Date:

Initials _____

*This is a legal agreement - please read carefully
Complete and Initial all pages*

Proposal Number P-0102574

DIRECTORY

STEPHANIE REIS
SREIS@CITYOFLOSALAMITOS.ORG
TELEPHONE: 562.431.3538 X500
ADDRESS: 3191 KATELLA AVE,
LOS ALAMITOS, CA 90720

EMAIL: TODD ALBERT
TELEPHONE: TODD@ALBERTGROUP.LA
ADDRESS: 310.820.8863 X210
1745 BERKELEY STREET, SUITE 4
SANTA MONICA, CA 90404

MEP: MECHANICAL, ELECTRICAL, PLUMBING

GLENN R. TANNER, PE
PRINCIPAL ENGINEER
MAXIMUM ENERGY PROFESSIONALS
23670 HAWTHORNE BL. SUITE 204
TORRANCE CA 90505
(310) 782-1410 TEL.
WWW.MEP-LLC.COM
GLENN@MEP-LLC.COM

1. DETERMINE NECESSITY OF CIVIL ENG. FOR PROJ. 2311
2. DETERMINE NECESSITY OF SOILS REPORT FOR PROJ. 2311
- B. Q'S FOR MEP:**
 1. WILL ANY NEW SPECIALIZED CONSULTANTS (OR CIVIL ENG.) NEED TO BE BROUGHT ON BOARD RE. BRINGING LARGER/MORE SUBSTANTIAL UTILITIES TO SITE? (NEW TRANSFORMER, NEW/EXPANDED SEWER LINE?)
 2. SUFFICIENT ELECTRICAL CAPACITY FOR ALL PROJECT SCOPES? NEW TRANSFORMER? NOTE NO NEW BUILDING LINK SCOPE.
- C. Q'S FOR LOS ALAMITOS CITY PROJECT MANAGEMENT TEAM:**
 1. HAZARDOUS MATERIALS ABATEMENT BROUGHT UP BY CONTRACTOR 8/28/24--IS THERE AN ANSWER RE. TESTING & MITIGATION MEASURES?
 2. ANY A/V REQUIREMENTS IN NEW COUNCIL CHAMBER? A/V SPECIALIZED CONSULTANT?
 3. SECURITY SYSTEM REQUIREMENTS? SECURITY SYSTEMS SPECIALIZED CONSULTANT?
 4. TYPE OF CONSTRUCTION CONTRACT TO BE ENTERED INTO W/ CONTRACTOR? CONTRACT TYPE DETERMINES LEVEL OF ARCHITECTURAL & ENGINEERING DESIGN DETAIL REQUIRED.
 1. GMP?
 2. COST-PLUS?
 3. OTHER?
 5. CONTRACTOR'S REQUIRED DETAIL LEVEL OF "SPECIFICATIONS" REQUIRED? HAVE A PROJECT MANUAL & SPECIFICATIONS BOOK BE REQUIRED? NOTE THAT THESE ARE AN ADDITIONAL SERVICE.
 6. LIGHTING DESIGN REQUIREMENTS?
 7. LANDSCAPE DESIGN REQUIREMENTS? LANDSCAPE ARCHITECT?
 8. COUNCIL CHAMBER & BREAK ROOM FURNITURE & FIXTURES REQUIREMENTS/CITY-PREFERRED SPECIFIC PRODUCTS TO BE BOUGHT & USED? PLEASE ADVISE AS MUCH AS POSSIBLE. INTERIOR DESIGN IS AN ADDITIONAL SERVICE.
 9. IS THERE ANY NEWS RE. MOVEMENT ON OTHER SCOPES? (POLICE LOCKER ROOMS, NEW OFFICES CONVERTED FROM (E) COUNCIL CHAMBER PROJECT?). WE ARE STILL ON HOLD ON THOSE.

ON HOLD

1. RENOVATION OF EXISTING CITY COUNCIL CHAMBER BUILDING INTO (N) CITY OFFICES
 - A. NEW MEP FOR NEW OFFICES.
 - B. FIRE SPRINKLER:
 - C. FIRE ALARM:
2. NEW BUILDING NEW CONSTRUCTION W/ (N) CITY OFFICES BETWEEN (N) CITY OFFICES & (E) CITY OFFICE BUILDING.
 - A. NEW MEP FOR NEW BUILDING.
 - B. NEW FIRE SPRINKLER SYSTEM.
 - C. FIRE ALARM:
 - D. CIVIL ENGINEERING FOR NEW STRUCTURE NEW FOUNDATION.
 - E. SOIL REPORT FOR NEW STRUCTURE NEW FOUNDATION.
3. A/V REQUIREMENTS:

PROPERTY INFORMATION

SITE ADDRESS: 3191 KATELLA AVE, LOS ALAMITOS, CA 90720

OCCUPANCY: MIXED / CIVIC CENTER - A / B
CONSTRUCTION: MIXED

1. RENOVATION OF EXISTING TEEN CENTER INTO NEW CITY COUNCIL CHAMBER WITH ACCESSIBILITY UPGRADES & NEW RESTROOMS.
 - A. CHANGE OF MAIN USE.
 - B. CHANGES TO INTERIOR ROOM LAYOUTS.
 - C. NEW MEP FOR NEW COUNCIL CHAMBER.
 - D. NEW FIRE SPRINKLER SYSTEM.
 - E. FIRE ALARM:
2. #AM02-NEW ADDITION NEW CONSTRUCTION BETWEEN EXISTING COMMUNITY CENTER TO NEW COUNCIL CHAMBER BUILDING. SCOPE #002 REMOVED PER CITY 8/7/25 EMAIL.
3. #AM02-NEW BREAK-ROOM AND RESTROOMS ADDED TO EXISTING COMMUNITY CENTER.
 - A. NEW MEP FOR NEW BREAK-ROOM & RESTROOMS.
 - B. NEW FIRE SPRINKLER SYSTEM.
 - C. FIRE ALARM:
 - D. CIVIL ENGINEERING & SOILS REPORT REQUIRED FOR FOUNDATION DESIGN FOR SCOPES 2 & 3
4. A/V REQUIREMENTS: ?

DISCIPLINES/SERVICES:

1. MEP--MAX. ENERGY PROFESSIONALS
2. ENERGY REPORT--MAX. ENERGY PROFESSIONALS
3. STRUCTURAL--GMS
4. CIVIL ENGINEERING--TBD
5. LANDSCAPE ARCHITECTURE--TBD
6. INTERIOR DESIGN--TBD
7. LIGHTING DESIGN--TBD
8. SURVEY--TBD
9. SOILS REPORT--TBD
10. DETAILED SPECIFICATIONS BOOK---TBD
11. CONTRACTOR BIDDING SERVICES---TBD
12. UTILITY COORDINATION---TBD
13. AS-BUILT & AS-CONSTRUCTED DRAWINGS--TBD

PROPERTY INFORMATION

SITE ADDRESS: 10909 OAK ST.; 10911 OAK ST, LOS ALAMITOS, CA 90720

OCCUPANCY: MIXED / CIVIC CENTER - A / B
CONSTRUCTION: MIXED

ON HOLD

1. INTERIOR RENOVATION OF EXISTING POLICE DEPARTMENT LOCKER ROOMS / RESTROOMS WITH ACCESSIBILITY UPGRADES.
 - A. MEP REDESIGN/REVISIONS AS NECESSARY TO ACCOMMODATE NEW FIXTURES
 - B. FIRE SPRINKLER:
 - C. FIRE ALARM:

PROPERTY INFORMATION

SITE ADDRESS: 3201 Katella Ave, Los Alamitos, CA 90720

OCCUPANCY: MIXED / CIVIC CENTER - A / B
CONSTRUCTION: MIXED

REMOVED FROM SCOPE

ADDRESS: 3201 KATELLA AVE, LOS ALAMITOS, CA 90720


TARGET 12/2025
SUBMITTALS FOR
PERMITS FOR ALL
DISCIPLINES PER
6/2025 MTG

ARCHITECTURAL	
A0.000	OVERALL TITLESHEET
A0.00A	TITLE SHEET COUNCIL CHAMBER
A0.00B	TITLE SHEET SHED RENOVATION
A0.00C	TITLE SHEET POLICE LOCKERS
A0.11	GENERAL NOTES
A0.12	GENERAL NOTES
A0.13	GENERAL NOTES
A0.14	ACCESSIBILITY NOTES
A7.00	SCHEDULES
A100A	SITE PLAN--2311--COUNCIL PROJECT
A100E	(E) TEEN CENTER PLAN
A100N	(N) COUNCIL CHAMBER PLAN
A100RC	(N) COUNCIL CHAMBER REFLECTED CEILING PLAN
A101	(N) COUNCIL CHAMBER RESTROOMS
A102	(N) COUNCIL CHAMBER--KITCHEN & RESTROOM
A103	2311--(N) COUNCIL CHAMBER SECTIONS
A200A	SITE PLAN--2311--COUNCIL PROJECT
A200E	(E) COMMUNITY CENTER PLAN
A200N	(N) BREAK ROOM PLAN
A200RC	(N) BREAK ROOM REFLECTED CEILING PLAN
A201	(N) N.E. LINK BREAK ROOM PLAN
A202D	(N) N.E. LINK SECTIONS
A203D	(N) N.E. LINK SECTIONS
A300A	SITE PLAN--2312--SHED RENOVATION
A300E	(E) SHED SCOPE PLAN
A300N	(N) SHED SCOPE PLAN
A300RC	(N) SHED SCOPE REFLECTED CEILING PLAN
A301	(N) SHED SCOPE SECTIONS
A400A	SITE PLAN--2309 SITE PLAN
A400EA	(E) S.W. CITY HALL PLAN A
A400EB	(E) S.W. CITY HALL PLAN B
A401NA	(N) S.W. CITY HALL OFFICES PLAN A
A401NB	(N) S.W. CITY HALL OFFICES PLAN B
A401RC	(N) S.W. CITY HALL OFFICES A RCP
A402	(N) S.W. CITY HALL OFFICES PLAN CONCEPT
A405	(N) S.W. CITY HALL OFFICES SECTIONS
A500A	SITE PLAN--POLICE LOCKERS
A500E	(E) POLICE STATION LOCKER ROOMS
A500N	(N) POLICE STATION LOCKER ROOMS
A900	10/1/24 MEP ASSESSMENT
A901	10/1/24 MEP ASSESSMENT
A902	10/1/24 MEP ASSESSMENT
A903	10/1/24 MEP ASSESSMENT
ACC.1	ACCESSIBILITY DETAILS
ACC.2	ACCESSIBILITY DETAILS
AD.10	ARCHITECTURAL DETAILS- WALLS & CEILING
AD.50	ARCHITECTURAL DETAILS- DOORS

THE ABOVE DRAWINGS, IDEAS, DESIGNS, AND SPECIFICATIONS REPRESENTED THEREBY ARE AND SHALL REMAIN THE PROPERTY OF THE ARCHITECT AND NO PART THEREOF SHALL BE COPIED, DISCLOSED TO OTHERS, OR USED IN CONNECTION WITH ANY OTHER WORK OR PROJECT OTHER THAN THE SPECIFIC PROJECT FOR WHICH THEY HAVE BEEN PREPARED AND DEVELOPED WITHOUT THE WRITTEN CONSENT OF THE ARCHITECT. VISUAL SPECIFICATIONS OF THESE DRAWINGS OR SPECIFICATIONS SHALL CONSTITUTE CONCLUSIVE EVIDENCE OF ACCEPTANCE OF THESE RESTRICTIONS.

[illegible]

Albert Group

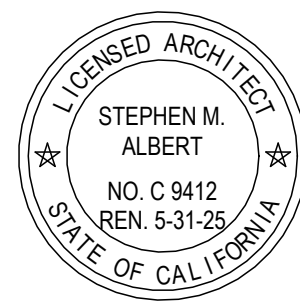

ALL SCOPES TITLESHEET

10909 OAK ST.; 10911 Oak S
LOS ALAMITOS, CA 90720

LOS ALAMITOS CITY HALL RENOVATIONS

PROJECT NUMBER: _____

PROJECT PHASE:
SCHEMATIC DESIGN

SHEET ISSUE DATE: **2/2/2024**

SHEET NAME: **OVERALL
TITLESHEET**

SHEET NUMBER

A0.000

SOUTHERN CALIFORNIA EDISON (SCE) REGIONAL PUBLIC UTILITY PROVIDES 120/240V DELTA, 3-PHASE, 4-WIRE ELECTRICITY LEVEL FROM A BURIED VAULT TRANSFORMER LOCATED IN THE OAK STREET PARKWAY. SIZE AND CAPACITY OF SCE TRANSFORMER IS NOT KNOWN. 120Y/208V, 3-PHASE, 4-WIRE ELECTRICITY IS ROUTED VIA BURIED WIRES INSIDE STEEL CONDUITS INTO A SINGLE-METERED DISTRIBUTION SWITCHBOARD LOCATED INSIDE THE COMMUNITY CENTER-I BUILDING RATED AT 600A AND SERVES BOTH CC-I AND CC-II."

N



2311: NEW COUNCIL CHAMBER

**2311 AM02:
NEW BREAK
ROOM**

**EXISTING "CC1"
COMMUNITY
CENTER**

EXISTING CITY YARD

EXISTING SHEDS

**EXISTING
COUNCIL
CHAMBER**

**EXISTING
POLICE
STATION**

EXISTING CITY HALL

OAK ST.

KATELLA AVE.

SITE PLAN--2311 NEW COUNCIL

SCALE:
1" = 40'-0"

1

SCOPE OF WORK:
NEW COUNCIL CHAMBER @ OAK ST.
S.O. #2311, #AM02, #AM04
(A100-A200 SERIES OF SHEETS)

1. RENOVATION OF EXISTING TEEN CENTER INTO NEW CITY COUNCIL CHAMBER WITH ACCESSIBILITY UPGRADES & NEW RESTROOMS.
 - A. CHANGE OF MAIN USE.
 - B. CHANGES TO INTERIOR ROOM LAYOUTS.
 - C. NEW MEP FOR NEW COUNCIL CHAMBER.
 - D. NEW FIRE SPRINKLER SYSTEM.
 - E. FIRE ALARM:
2. ~~#AM02-NEW ADDITION NEW CONSTRUCTION BETWEEN EXISTING COMMUNITY CENTER TO NEW COUNCIL CHAMBER BUILDING. SCOPE AM02 REMOVED PER CITY 8/7/25 EMAIL.~~
3. #AM02-NEW BREAK-ROOM AND RESTROOMS ADDED TO EXISTING COMMUNITY CENTER.
 - A. NEW MEP FOR NEW BREAK-ROOM & RESTROOMS.
 - B. NEW FIRE SPRINKLER SYSTEM.
 - C. FIRE ALARM:
 - D. CIVIL ENGINEERING & SOILS REPORT REQUIRED FOR FOUNDATION DESIGN FOR SCOPES 2 & 3
4. A/V REQUIREMENTS: ?

DISCIPLINES/SERVICES:

1. MEP--MAX. ENERGY PROFESSIONALS
2. ENERGY REPORT--MAX. ENERGY PROFESSIONALS
3. ~~STRUCTURAL--GMS~~
4. CIVIL ENGINEERING--TBD
5. LANDSCAPE ARCHITECTURE--TBD
6. INTERIOR DESIGN--TBD
7. LIGHTING DESIGN--TBD
8. SURVEY--TBD
9. SOILS REPORT--TBD
10. DETAILED SPECIFICATIONS BOOK---TBD
11. CONTRACTOR BIDDING SERVICES---TBD
12. UTILITY COORDINATION--TBD
13. AS-BUILT & AS-CONSTRUCTED DRAWINGS--TBD

PROPERTY INFORMATION

SITE ADDRESS: 10909 OAK ST.; 10911 OAK ST, LOS ALAMITOS, CA
90720

OCCUPANCY: MIXED / CIVIC CENTER - A / E
CONSTRUCTION: MIXED

NOTES

EMERGENCY POWER AND LIGHTING NOTES:

1. Any time a building or a portion of a building is occupied, the means of egress serving the occupied portion shall be illuminated at an intensity of not less than 1-foot-candle (11 lux) at the walking surface level. (1008)
2. The power supply for means of egress illumination shall be provided by the premise's electrical supply. In the event of power supply failure, illumination shall be automatically provided from an emergency system for the following areas: (1008.3)
 - A. Aisles and unenclosed egress stairways in rooms and spaces that require two or more means of egress.
 - B. Corridors, interior exit stairways and ramps, and exit passageways in buildings required to have two or more exits.
 - C. Exterior egress components at other than the level of exit discharge until exit discharge is accomplished for buildings required to have two or more exits.
 - D. Interior exit discharge elements, as permitted in Section 1028.1, in buildings required to have two or more exits.
 - E. Exterior landings, as required by Section 1010.1.6, for exit discharge doorways in buildings required to have two or more exits.
3. The emergency power system shall also be connected to an emergency electrical system which is to provide continued illumination for a duration of not less than 1-1/2 hr. in case of primary power loss. Continued illumination is to be provided from storage batteries, unit equipment, or an on-site generator and the installation of the emergency power system shall be installed in accordance with Chapter 27. (1008.3.4)
4. Emergency lighting facilities shall be arranged to provide initial illumination that is at least an average of 1-foot-candle (11 lux) and a minimum at any point of 0.1-foot-candle (1 lux) measured along the path of egress at floor level. A maximum-to-minimum illumination uniformity ratio of 40 to 1 shall not be exceeded. (1008.3.5)

THE ABOVE DRAWINGS, IDEAS, DESIGNS, AND SPECIFICATIONS OF THE ARCHITECT ARE AND SHALL BE REPRESENTED THEREBY AND SHALL REMAIN THE PROPERTY OF THE ARCHITECT AND NO PART THEREOF SHALL BE COPIED, DISCLOSED TO OTHERS, OR USED IN CONNECTION WITH ANY OTHER WORK OR PROJECT OTHER THAN THE SPECIFIC PROJECT FOR WHICH THEY HAVE BEEN PREPARED AND DEVELOPED WITHOUT THE WRITTEN CONSENT OF THE ARCHITECT. VISUAL CONTACT WITH THESE DRAWINGS OR SPECIFICATIONS SHALL CONSTITUTE CONCLUSIVE EVIDENCE OF ACCEPTANCE OF THESE RESTRICTIONS.

[illegible]

Albert Group



2311--COUNCIL CHAMBER RENOVATION

10909 OAK ST.; 10911 Oak St,
LOS ALAMITOS, CA 90720

LOS ALAMITOS CITY HALL RENOVATIONS

PROJECT NUMBER:


PROJECT PHASE:
SCHEMATIC DESIGN

SHEET ISSUE DATE: **2/2/2024**

SHEET NAME: SITE
PLAN--2311--COUNCIL
PROJECT

SHEET NUMBER:

A100A

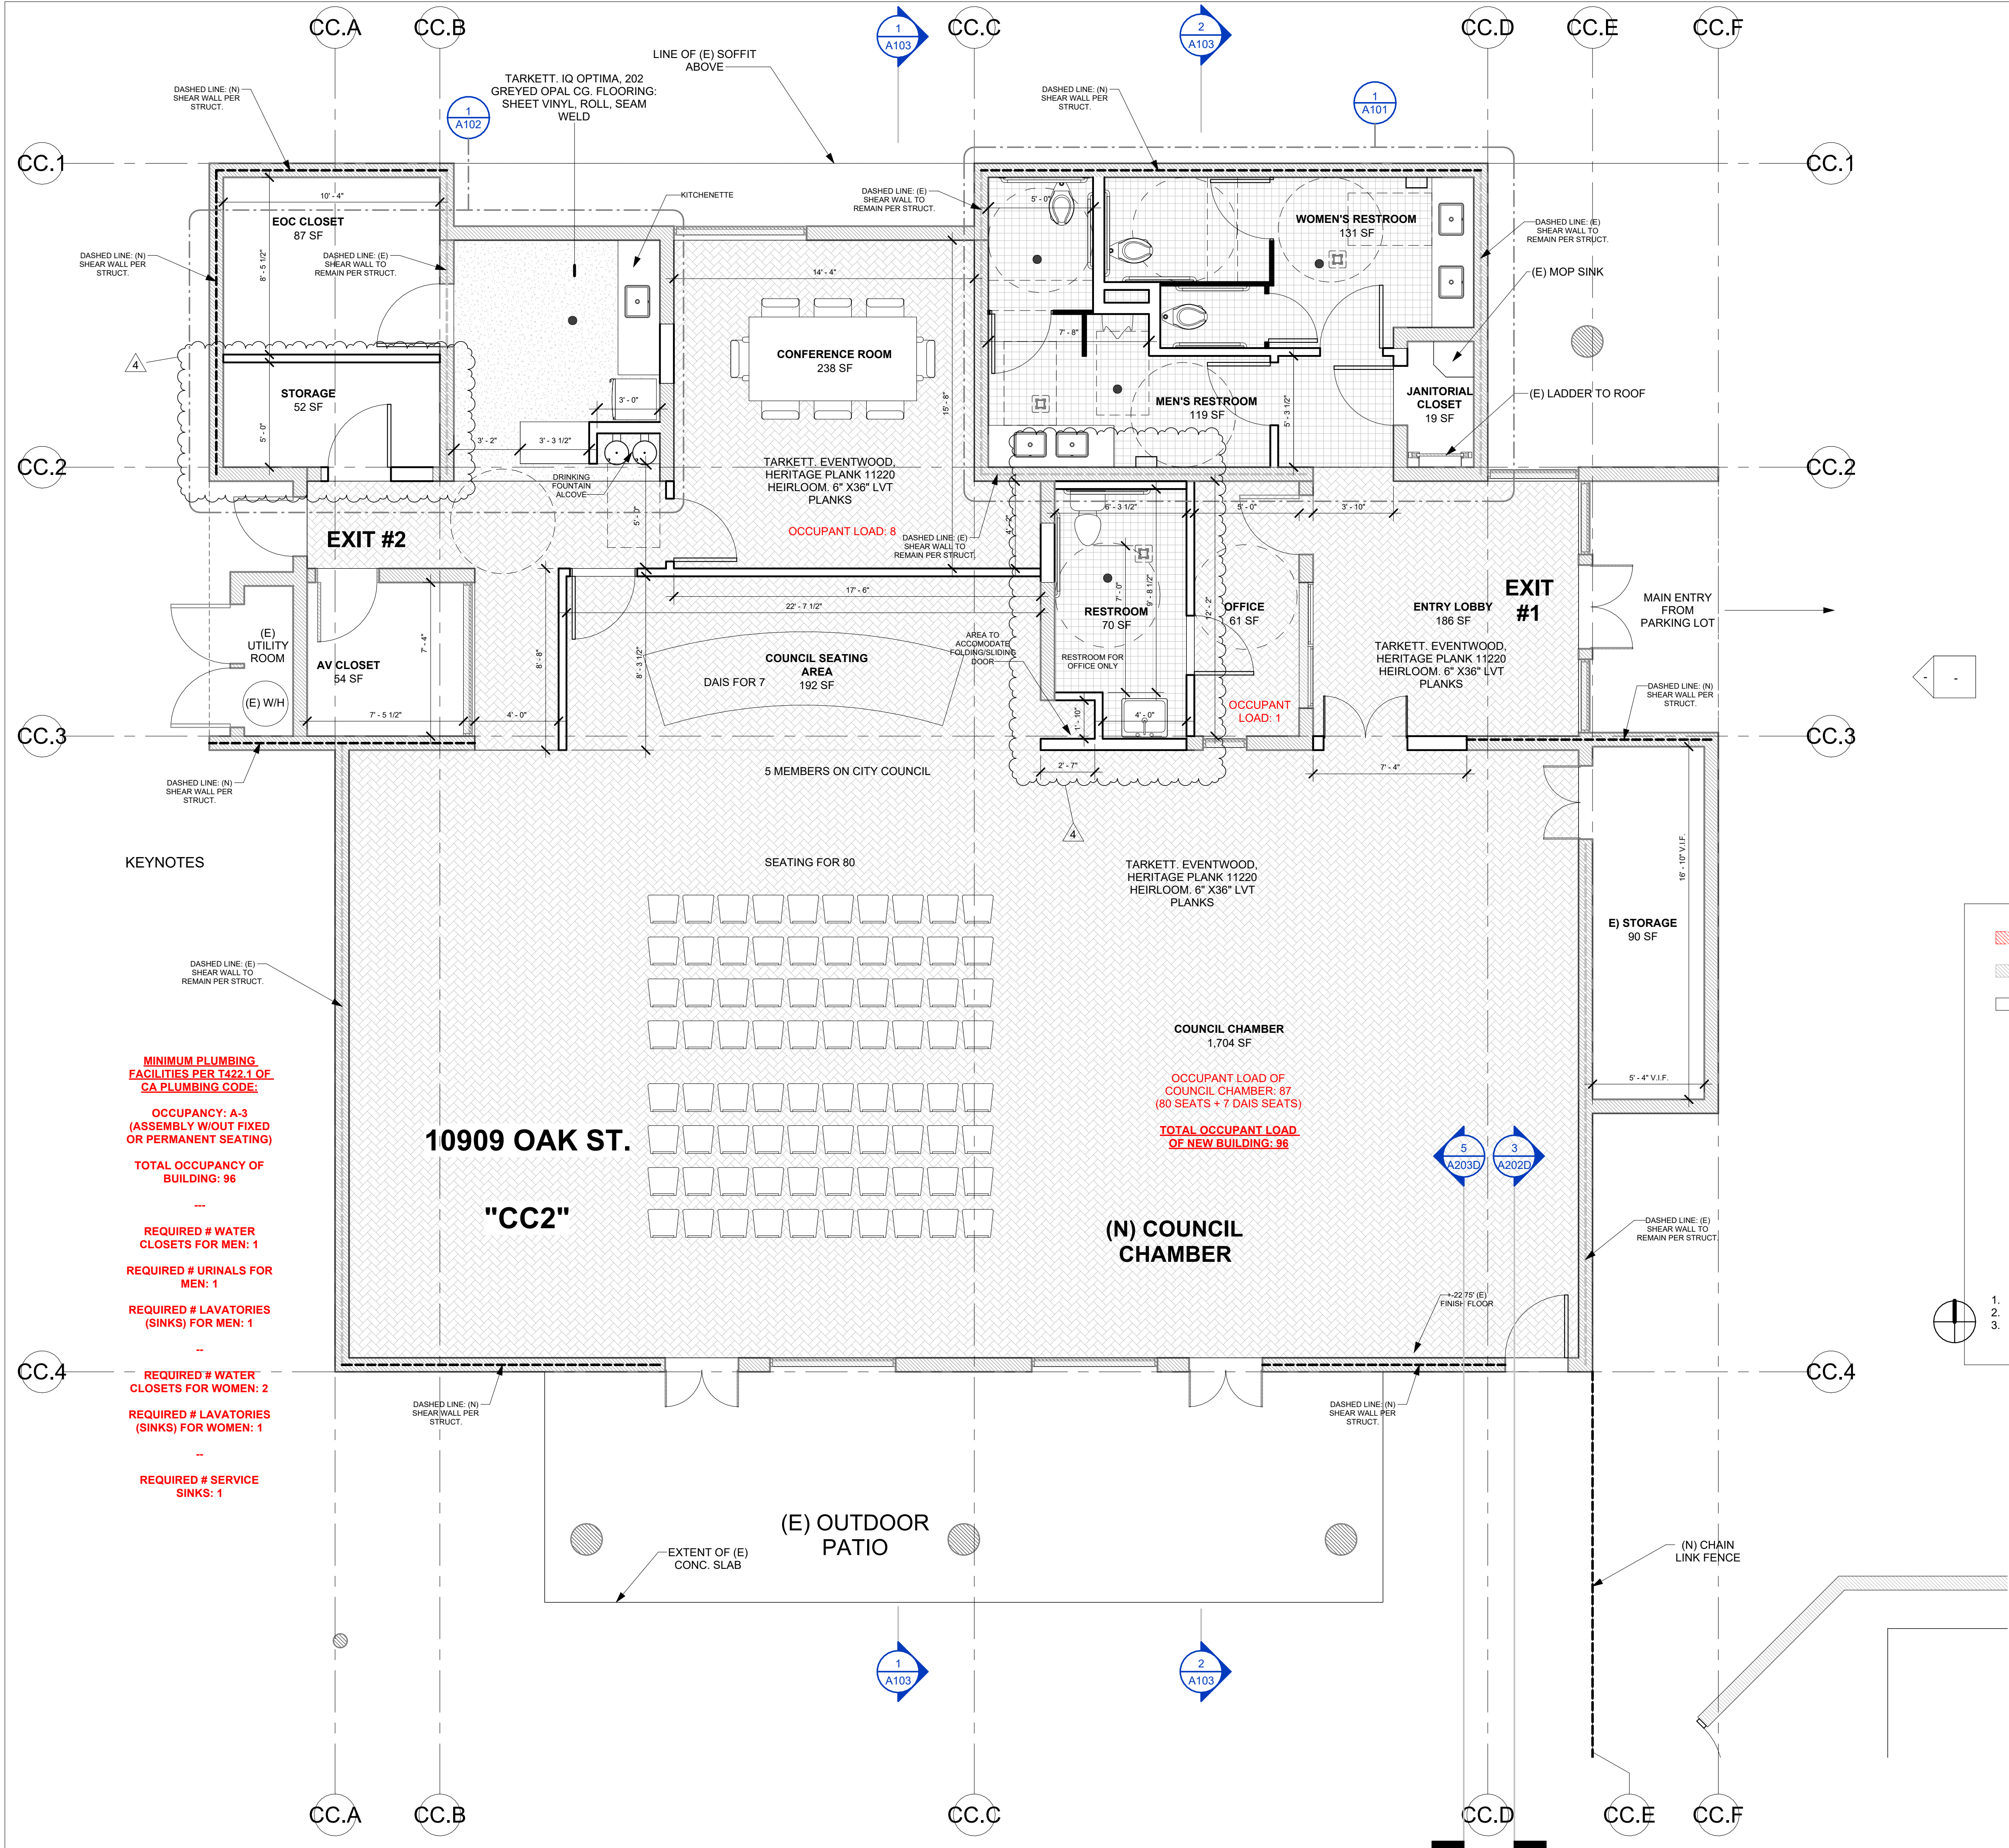

SCOPE OF WORK:
NEW COUNCIL CHAMBER @ OAK ST.
S.O. #2311, #AM02, #AM04
(A100-A200 SERIES OF SHEETS)

1. RENOVATION OF EXISTING TEEN CENTER INTO NEW CITY COUNCIL CHAMBER WITH ACCESSIBILITY UPGRADES & NEW RESTROOMS.
A. CHANGE OF MAIN USE.
B. CHANGES TO INTERIOR ROOM LAYOUTS.
C. NEW MEP FOR NEW COUNCIL CHAMBER.
D. NEW FIRE SPRINKLER SYSTEM.
E. FIRE ALARM.
2. ~~#AM02-NEW ADDITION NEW CONSTRUCTION BETWEEN EXISTING COMMUNITY CENTER TO NEW COUNCIL CHAMBER BUILDING- SCOPE AM02 REMOVED PER CITY 8/7/25 EMAIL.~~
3. ~~#AM02-NEW BREAK-ROOM AND RESTROOMS ADDED TO EXISTING COMMUNITY CENTER.~~
A. NEW MEP FOR NEW BREAK-ROOM & RESTROOMS.
B. NEW FIRE SPRINKLER SYSTEM.
C. FIRE ALARM.
D. CIVIL ENGINEERING & SOILS REPORT REQUIRED FOR FOUNDATION DESIGN FOR SCOPES 2 & 3
4. A/V REQUIREMENTS: ?

DISCIPLINES/SERVICES:

1. MEP--MAX. ENERGY PROFESSIONALS
2. ENERGY REPORT--MAX. ENERGY PROFESSIONALS
3. STRUCTURAL--GMS
4. CIVIL ENGINEERING--TBD
5. LANDSCAPE ARCHITECTURE--TBD
6. INTERIOR DESIGN--TBD
7. LIGHTING DESIGN--TBD
8. SURVEY--TBD
9. SOILS REPORT--TBD
10. DETAILED SPECIFICATIONS BOOK--TBD
11. CONTRACTOR BIDDING SERVICES--TBD
12. UTILITY COORDINATION--TBD
13. AS-BUILT & AS-CONSTRUCTED DRAWINGS--TBD

PROPERTY INFORMATION

SITE ADDRESS: 10909 OAK ST.; 10911 OAK ST, LOS ALAMITOS, CA 90720

OCCUPANCY: MIXED / CIVIC CENTER - A / B
CONSTRUCTION: MIXED

- LEGEND**
- DEMOLISH
 - EXISTING, TO REMAIN
 - NEW
 - SP1 BATHROOM STALL PARTITION DIVIDER. BOBRICK; EVOLVE MAX CUBICLES-BRUSHED ALUMINUM. SEE DTL:
 - UP1 URINAL STALL PARTITION DIVIDER. BOBRICK; EVOLVE URINAL SCREENS-BRUSHED ALUMINUM
 - 6x 6" STUD WALL. SEE STRUCT. PLANS. SEE DTL:
 - 4x 4" STUD WALL. SEE ALSO STRUCT. PLANS. SEE DTL:

PLAN NOTES


1. EXISTING P.O.T. TO REMAIN TO ALL ALTERED LOCATIONS.
2. EXISTING ELECTRICAL OUTLETS / BOXES TO REMAIN.
3. SEE ACCESSIBILITY NOTES ON A0.14. ALL NOTES APPLY

THE ABOVE DRAWINGS, SPECIFICATIONS, SCHEDULES, AND NOTES ARE TO BE USED TO REPRESENT THE PROPERTY OF THE ARCHITECT AND NO PART THEREOF SHALL BE COPIED, DISCLOSED TO OTHERS, OR USED IN CONNECTION WITH ANY OTHER WORK OR PROJECT OTHER THAN THE SPECIFIC PROJECT FOR WHICH THEY HAVE BEEN PREPARED AND WITHOUT THE WRITTEN VISUAL CONTACT WITH THE ARCHITECT. THESE DRAWINGS OR SPECIFICATIONS SHALL CONSTITUTE CONCLUSIVE EVIDENCE OF ACCEPTANCE OF THESE RESTRICTIONS.

#	Description	Date
4	LAYOUT REVISIONS TO NEW CONSTRUCTION 8/19/25: REMOVE BLDG LINK	9/5/25

Albert Group

2032 Stoner Avenue | Los Angeles, CA 90025

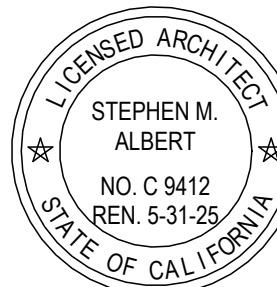

2311--COUNCIL CHAMBER RENOVATION

10909 OAK ST.; 10911 Oak St,
LOS ALAMITOS, CA 90720

LOS ALAMITOS CITY HALL RENOVATIONS

PROJECT NUMBER: ---

PROJECT PHASE: SCHEMATIC DESIGN

SHEET ISSUE DATE: 2/2/2024

SHEET NAME: (N) COUNCIL CHAMBER PLAN

SHEET NUMBER:

A100N

(N) COUNCIL CHAMBER PLAN

SCALE:
1/4" = 1'-0"

1



1. RENOVATION OF EXISTING TEEN CENTER INTO NEW CITY COUNCIL CHAMBER WITH ACCESSIBILITY UPGRADES & NEW RESTROOMS.
 - A. CHANGE OF MAIN USE.
 - B. CHANGES TO INTERIOR ROOM LAYOUTS.
 - C. NEW MEP FOR NEW COUNCIL CHAMBER.
 - D. NEW FIRE SPRINKLER SYSTEM.
 - E. FIRE ALARM:
2. ~~#AM02-NEW ADDITION NEW CONSTRUCTION BETWEEN EXISTING COMMUNITY CENTER TO NEW COUNCIL CHAMBER BUILDING. SCOPE AM02 REMOVED PER CITY 8/7/25 EMAIL.~~
3. #AM02-NEW BREAK-ROOM AND RESTROOMS ADDED TO EXISTING COMMUNITY CENTER.
 - A. NEW MEP FOR NEW BREAK-ROOM & RESTROOMS.
 - B. NEW FIRE SPRINKLER SYSTEM.
 - C. FIRE ALARM:
 - D. CIVIL ENGINEERING & SOILS REPORT REQUIRED FOR FOUNDATION DESIGN FOR SCOPES 2 & 3
4. A/V REQUIREMENTS: ?


DISCIPLINES/SERVICES:

1. MEP--MAX. ENERGY PROFESSIONALS
2. ENERGY REPORT--MAX. ENERGY PROFESSIONALS
3. STRUCTURAL--GMS
4. CIVIL ENGINEERING--TBD
5. LANDSCAPE ARCHITECTURE--TBD
6. INTERIOR DESIGN--TBD
7. LIGHTING DESIGN--TBD
8. SURVEY--TBD
9. SOILS REPORT--TBD
10. DETAILED SPECIFICATIONS BOOK---TBD
11. CONTRACTOR BIDDING SERVICES---TBD
12. UTILITY COORDINATION--TBD
13. AS-BUILT & AS-CONSTRUCTED DRAWINGS--TBD

PROPERTY INFORMATION

SITE ADDRESS: 10909 OAK ST.; 10911 OAK ST, LOS ALAMITOS, CA
90720

OCCUPANCY: MIXED / CIVIC CENTER - A / B
CONSTRUCTION: MIXED

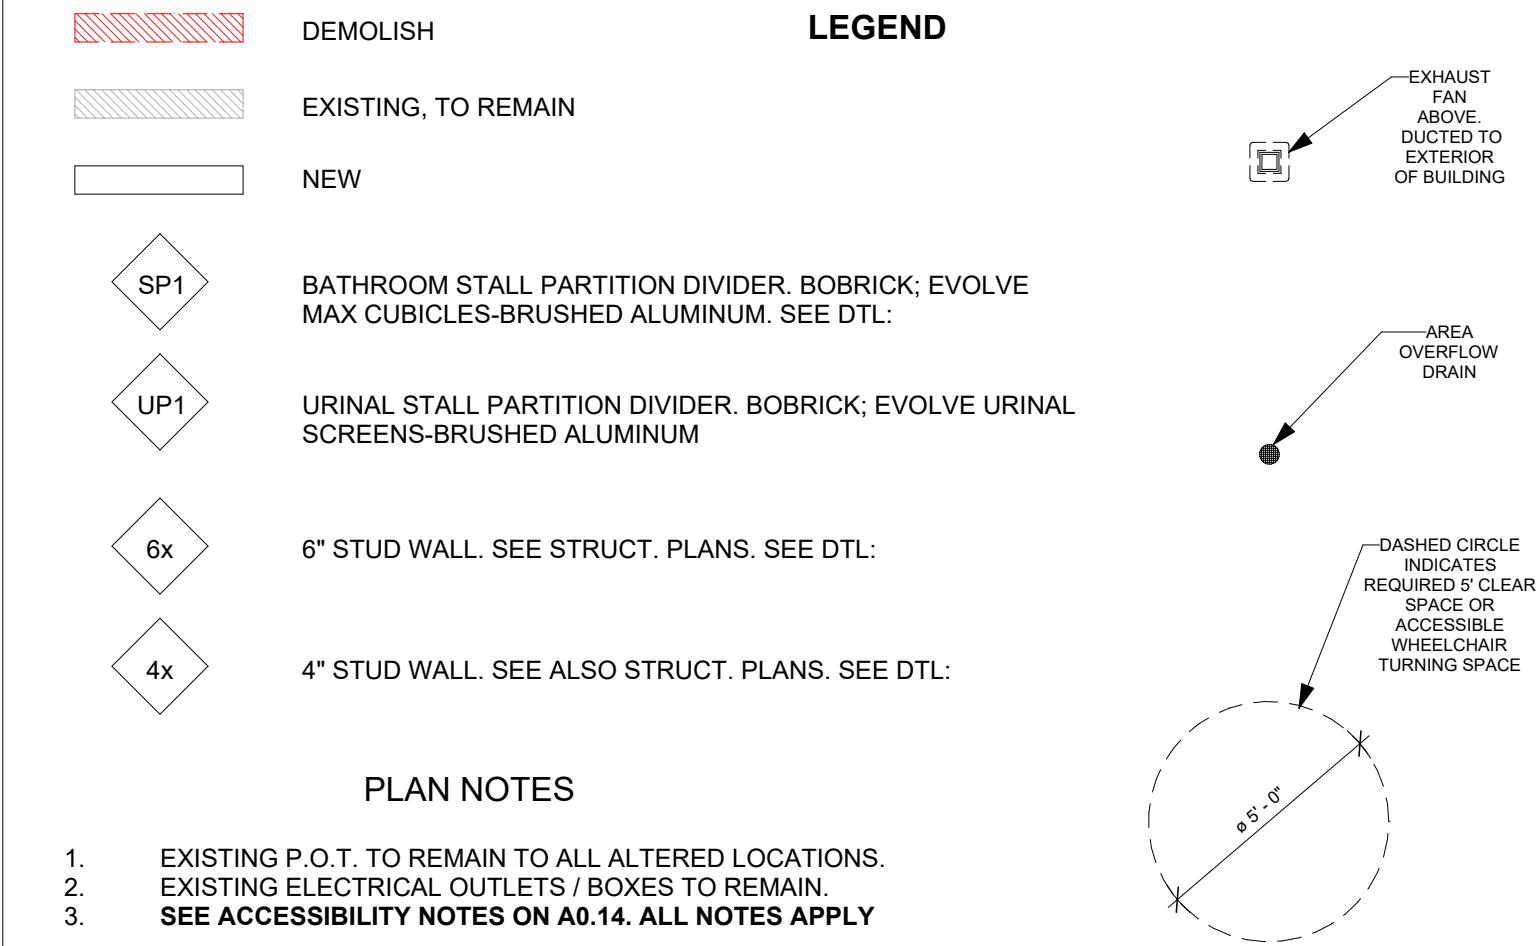

(N) COUNCIL CHAMBER RCP


SCALE:
1/4" = 1'-0"

1

THE ABOVE DRAWINGS, IDEAS, DESIGNS, AND REPRESENTED THEREBY ARE AND SHALL REMAIN THE PROPERTY OF THE ARCHITECT AND NO PART THEREOF SHALL BE COPIED, DISCLOSED TO OTHERS, OR USED IN CONNECTION WITH ANY OTHER WORK OR PROJECT OTHER THAN THE SPECIFIC PROJECT FOR WHICH THEY HAVE BEEN PREPARED AND DEVELOPED WITHOUT THE WRITTEN CONSENT OF THE ARCHITECT. VISUAL CONTACT WITH THESE DRAWINGS OR SPECIFICATIONS SHALL CONSTITUTE CONCLUSIVE EVIDENCE OF ACCEPTANCE OF THESE RESTRICTIONS.

[illegible]

Albert Group

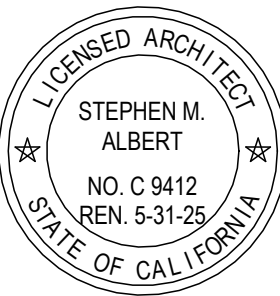

2311--COUNCIL CHAMBER RENOVATION

10909 OAK ST.; 10911 Oak S
LOS ALAMITOS, CA 90720

LOS ALAMITOS CITY HALL RENOVATIONS

PROJECT NUMBER: _____

PROJECT PHASE:
SCHEMATIC DESIGN

SHEET ISSUE DATE: **2/2/2024**

SHEET NAME: (N) COUNCIL CHAMBER REFLECTED CEILING PLAN

A100RC

MATERIAL SCHEDULE			
	KEYNOTE	NAME	DESCRIPTION
PAINT	PG1	GREEN 1	BENJAMIN MOORE; 442- JACK AND THE BEANSTALK; ACRYLIC- EGGSHELL FINISH
	PG2	GREEN 2	BENJAMIN MOORE; 443- DESERT GREEN, ACRYLIC- EGGSHELL FINISH
	PG3	GREEN 3	BENJAMIN MOORE; 444- CEDAR GROVE, ACRYLIC- EGGSHELL FINISH
	PG4	GREEN 4	BENJAMIN MOORE; 445- GREENWICH VILLAGE, ACRYLIC- EGGSHELL FINISH
	PG5	GREEN 5	BENJAMIN MOORE; 464- THORNTON SAGE, EGGSHELL FINISH
	PW1	WHITE 1	BENJAMIN MOORE; 869- OXFORD WHITE, EGGSHELL FINISH
TILE	PW2	WHITE 2	BENJAMIN MOORE; 869- OXFORD WHITE, SATIN FINISH
	PY1	GREY 1	BENJAMIN MOORE; 1616- STORMY SKY, ACRYLIC- EGGSHELL FINISH
	T1L1	TILE 1	PORCEL ANOSA TILE, CONCRETE GREY NATURE; 12"x24" STAGGERED
	T1L2	TILE 2	ANN SACKS ARCILLA RECTANGLE TILE; BLANCO IN MATTIE; 5"x15.5" VERTICLE STAGGERED W/ 1"x5" BULLNOSE
	T1L3	TILE 3	ANN SACKS ARCILLA RECTANGLE TILE; GRIS IN GLOSS; 5"x15.5" VERTICLE STAGGERED
	LV1	LVT 1	KARNDLEAN COMMERCIAL; BLEACHED GREY WALNUT; 36"x6" HERRINGBONE
OTHER	LV2	LVT 2	KARNDLEAN COMMERCIAL; BLEACHED GREY WALNUT; 36"x6" BOARDER LAYOUT PER PLAN
	LV3	LVT 3	KARNDLEAN COMMERCIAL; BLEACHED GREY WALNUT; 36"x6" STAGGERED
	BA1	BASEBOARD 1	6" x 1/2" MDF SQUARE EDGE BASEBOARD; PAINTED WHITE 2
	BA2	BASEBOARD 2	NEW AGE INDUSTRIAL; 3" COVE ALUMINUM BASEBOARD
	BA3	BASEBOARD 3	SCHLUTER; DILEX-EHK- STAINLESS STEEL
	TR1	TRIM 1	1" x 6" MDF SQUARE EDGE TRIM; PAINTED WHITE 2
	CN1	COUNTERTOP 1	CAESARSTONE; EMPIRA WHITE
	CB1	CABINET FACE 1	KARMAN; FORTE, ULTRA MATT ACRYLIC, METALIC GREY
	SP1	STALL PARTITION	BOBRICK; EVOLVE MAX CUBICLES- BRUSHED ALUMINUM
	UP1	URINAL PARTITION	BOBRICK; EVOLVE URINAL SCREENS- BRUSHED ALUMINUM
	AP1	ACOUSTIC PANEL 1	ARMSTRONG ACOUSTIBUILT CEILING, MIN. NRC OF 0.08, WHITE; INSTALLED PER MANUFACTURER'S SPECIFICATION

APPLIANCE / FIXTURE SCHEDULE				
	KEYNOTE	NAME	MODEL	DESCRIPTION
RESTROOM	WC1	WATER CLOSET	CT705ULN(G)	TOTO: COMMERCIAL FLUSHOMETER ADA, FLOOR MOUNTED TOILET W/ FLUSH VALVE 1
	U	URINAL	UT445U(V)	TOTO: 0.125 GPF HIGH-EFFICIENCY WASHOUT URINAL W/ FLUSH VALVE 2
	LF1	LAVATORY FAUCET	S53-3700	BRADLEY: VERGE FAUCET, ZEN SERIES- BRUSHED STAINLESS
	SD1	SOAP DISPENSER	6-3700	BRADLEY: VERGE DECK-MOUNTED SOAP DISPENSER, ZEN SERIES- BRUSHED STAINLESS
	HD1	HAND DRYER	HDR1111SS	TOTO: CLEAN DRY HIGH SPEED HAND DRYER- STAINLESS STEEL
	LS1	LAVATORY SINK	K-2882	KOHLER: VERTICL RECTANGLE, UNDER-MOUNT BATHROOM SINK- WHITE
	D1	DISPENSER 1	B-357	BOBRICK: CLASSIC SERIES PARTITION-MOUNTED DISPENSER AND DISPOSAL
	D2	DISPENSER 2	B-3574	BOBRICK: CLASSIC SERIES RECESSED DISPENSER AND DISPOSAL- ADA COMPLIANT
	D3	DISPENSER 3	B-34745	BOBRICK: CLASSIC SERIES RECESSED DISPENSER AND DISPOSAL- ADA COMPLIANT
	D4	DISPENSER 4	B-3474	BOBRICK: CLASSIC SERIES RECESSED DISPENSER AND DISPOSAL
	GB1	GRAB BAR		ADA ACCESSIBLE WALL-MOUNTED GRAB-BAR. SEE ACC. DETAIL SHEETS FOR DIAGRAMS
	H1	HOOK	B-635	BOBRICK: KLUTCH MOBILE DEVICE HOLDER & HOOK- STAINLESS STEEL
R16	TOILET STALL DOOR			
REF1	KITCHEN REFRIGERATOR		TRUE REFRIGERATION T-23-HC REFRIGERATOR REACH-IN ONE-SECTION #261546	
KS1	KITCHEN SINK		2 CHAMBER STAINLESS STEEL SINK	
DR1	DRINKING FOUNTAIN		ACCESSIBLE DRINKING FOUNTAIN	
L1	LOCKER		MC MURRAY STERN 24" WIDE FULL HEIGHT LOCKER	

KEYNOTES

49 ADA GRAB BAR. SEE ACCESSIBILITY DIAGRAMS/FIGURES ON ACC. SHEETS FOR PROPER SIZING.

[illegible]


LEGEND

 DEMOLISH
 EXISTING, TO REMAIN
 NEW

 BATHROOM STALL PARTITION DIVIDER. BOBRICK; EVOLVE MAX CUBICLES-BRUSHED ALUMINUM. SEE DTL:
 URINAL STALL PARTITION DIVIDER. BOBRICK; EVOLVE URINAL SCREENS-BRUSHED ALUMINUM
 6" STUD WALL. SEE STRUCT. PLANS. SEE DTL:
 4" STUD WALL. SEE ALSO STRUCT. PLANS. SEE DTL:

PLAN NOTES

- EXISTING P.O.T. TO REMAIN TO ALL ALTERED LOCATIONS.
- EXISTING ELECTRICAL OUTLETS / BOXES TO REMAIN.
- SEE ACCESSIBILITY NOTES ON A0.14. ALL NOTES APPLY**

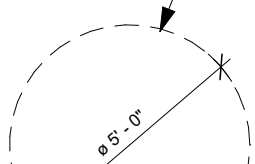 EXHAUST FAN ABOVE, DUCTED TO EXTERIOR OF BUILDING
 AREA OVERFLOW DRAIN
 DASHED CIRCLE INDICATES REQUIRED 6' CLEAR SPACE OR ACCESSIBLE WHEELCHAIR TURNING SPACE

SCOPE OF WORK:
NEW COUNCIL CHAMBER @ OAK ST.
S.O. #2311, #AM02, #AM04
(A100-A200 SERIES OF SHEETS)

1. RENOVATION OF EXISTING TEEN CENTER INTO NEW CITY COUNCIL CHAMBER WITH ACCESSIBILITY UPGRADES & NEW RESTROOMS.
 - A. CHANGE OF MAIN USE.
 - B. CHANGES TO INTERIOR ROOM LAYOUTS.
 - C. NEW MEP FOR NEW COUNCIL CHAMBER.
 - D. NEW FIRE SPRINKLER SYSTEM.
 - E. FIRE ALARM:
2. ~~#AM02-NEW ADDITION NEW CONSTRUCTION BETWEEN EXISTING COMMUNITY CENTER TO NEW COUNCIL CHAMBER BUILDING- SCOPE AM02 REMOVED PER CITY 8/7/25 EMAIL.~~
3. #AM02-NEW BREAK-ROOM AND RESTROOMS ADDED TO EXISTING COMMUNITY CENTER.
 - A. NEW MEP FOR NEW BREAK-ROOM & RESTROOMS.
 - B. NEW FIRE SPRINKLER SYSTEM.
 - C. FIRE ALARM:
 - D. CIVIL ENGINEERING & SOILS REPORT REQUIRED FOR FOUNDATION DESIGN FOR SCOPES 2 & 3
4. A/V REQUIREMENTS: ?


DISCIPLINES/SERVICES:

1. MEP--MAX. ENERGY PROFESSIONALS
2. ENERGY REPORT--MAX. ENERGY PROFESSIONALS
3. STRUCTURAL--GMS
4. CIVIL ENGINEERING--TBD
5. LANDSCAPE ARCHITECTURE--TBD
6. INTERIOR DESIGN--TBD
7. LIGHTING DESIGN--TBD
8. SURVEY--TBD
9. SOILS REPORT--TBD
10. DETAILED SPECIFICATIONS BOOK---TBD
11. CONTRACTOR BIDDING SERVICES---TBD
12. UTILITY COORDINATION--TBD
13. AS-BUILT & AS-CONSTRUCTED DRAWINGS--TBD

PROPERTY INFORMATION

SITE ADDRESS: 10909 OAK ST.; 10911 OAK ST, LOS ALAMITOS, CA
90720

OCCUPANCY: MIXED / CIVIC CENTER - A / B
CONSTRUCTION: MIXED

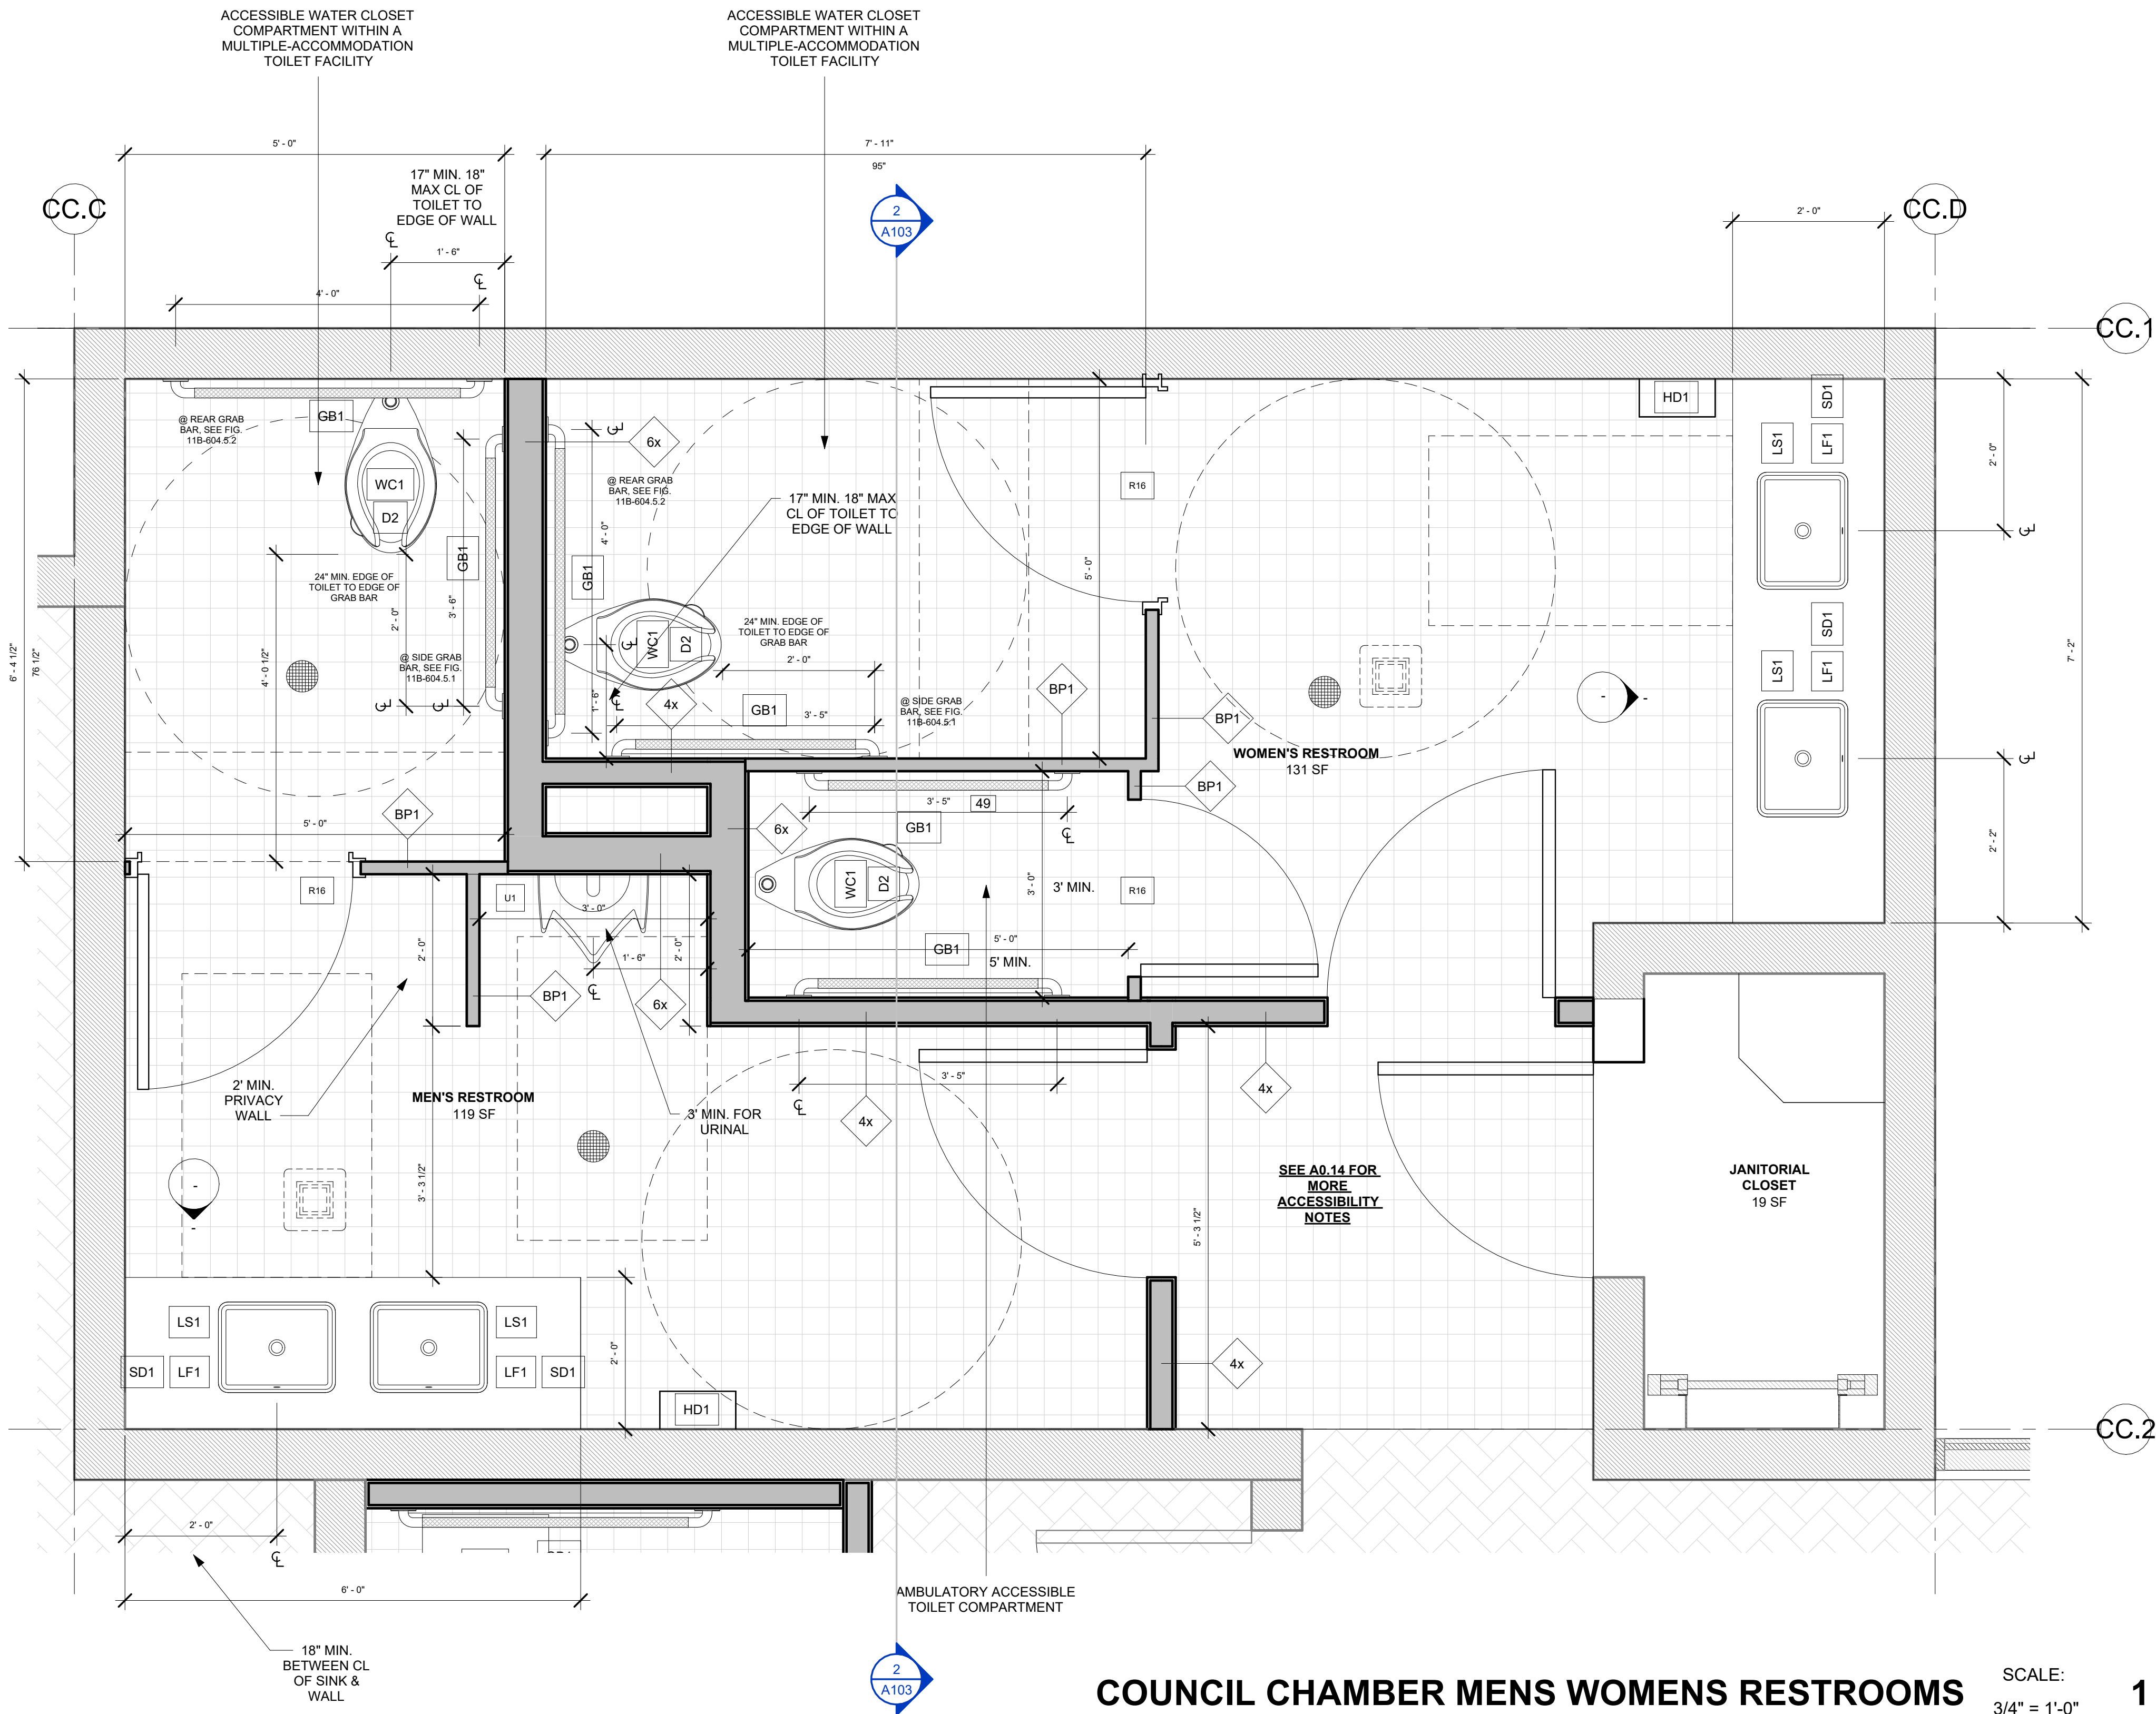

COUNCIL CHAMBER MENS WOMENS RESTROOMS

SCALE:
3/4" = 1'-0"

1

THE ABOVE DRAWINGS, SPECIFICATIONS, IDEAS, DESIGNS, AND ARRANGEMENTS REPRESENTED THEREBY ARE AND SHALL REMAIN THE PROPERTY OF THE ARCHITECT AND NO PART THEREOF SHALL BE COPIED, DISCLOSED TO OTHERS, OR USED IN CONNECTION WITH ANY OTHER WORK OR PROJECT OTHER THAN THE SPECIFIC PROJECT FOR WHICH THEY HAVE BEEN PREPARED AND DEVELOPED WITHOUT THE WRITTEN CONSENT OF THE ARCHITECT. VISUAL CONTACT WITH THESE DRAWINGS OR SPECIFICATIONS SHALL CONSTITUTE CONCLUSIVE EVIDENCE OF ACCEPTANCE OF THESE RESTRICTIONS.

Albert Group



2311--COUNCIL CHAMBER RENOVATION

10909 OAK ST.; 10911 Oak S
LOS ALAMITOS, CA 90720

LOS ALAMITOS CITY HALL RENOVATIONS

PROJECT NUMBER:

PROJECT PHASE:
SCHEMATIC DESIGN

SHEET ISSUE DATE: **2/2/2024**

SHEET NAME: (N) COUNCIL CHAMBER RESTROOMS

SHEET NUMBER:

A101

LEGEND

DEMOLISH

EXISTING, TO REMAIN

NEW

SP1 BATHROOM STALL PARTITION DIVIDER. BOBRICK; EVOLVE MAX CUBICLES-BRUSHED ALUMINUM. SEE DTL:

UP1 URINAL STALL PARTITION DIVIDER. BOBRICK; EVOLVE URINAL SCREENS-BRUSHED ALUMINUM

6x 6" STUD WALL. SEE STRUCT. PLANS. SEE DTL:

4x 4" STUD WALL. SEE ALSO STRUCT. PLANS. SEE DTL:

PLAN NOTES

- EXISTING P.O.T. TO REMAIN TO ALL ALTERED LOCATIONS.
- EXISTING ELECTRICAL OUTLETS / BOXES TO REMAIN.
- SEE ACCESSIBILITY NOTES ON A0.14. ALL NOTES APPLY


EXHAUST FAN ABOVE DUCTED TO EXTERIOR OF BUILDING

AREA OVERFLOW DRAIN

DASHED CIRCLE INDICATES REQUIRED 1' CLEAR SPACE OR ACCESSIBLE WHEELCHAIR TURNING SPACE

65" Ø

KEYNOTES

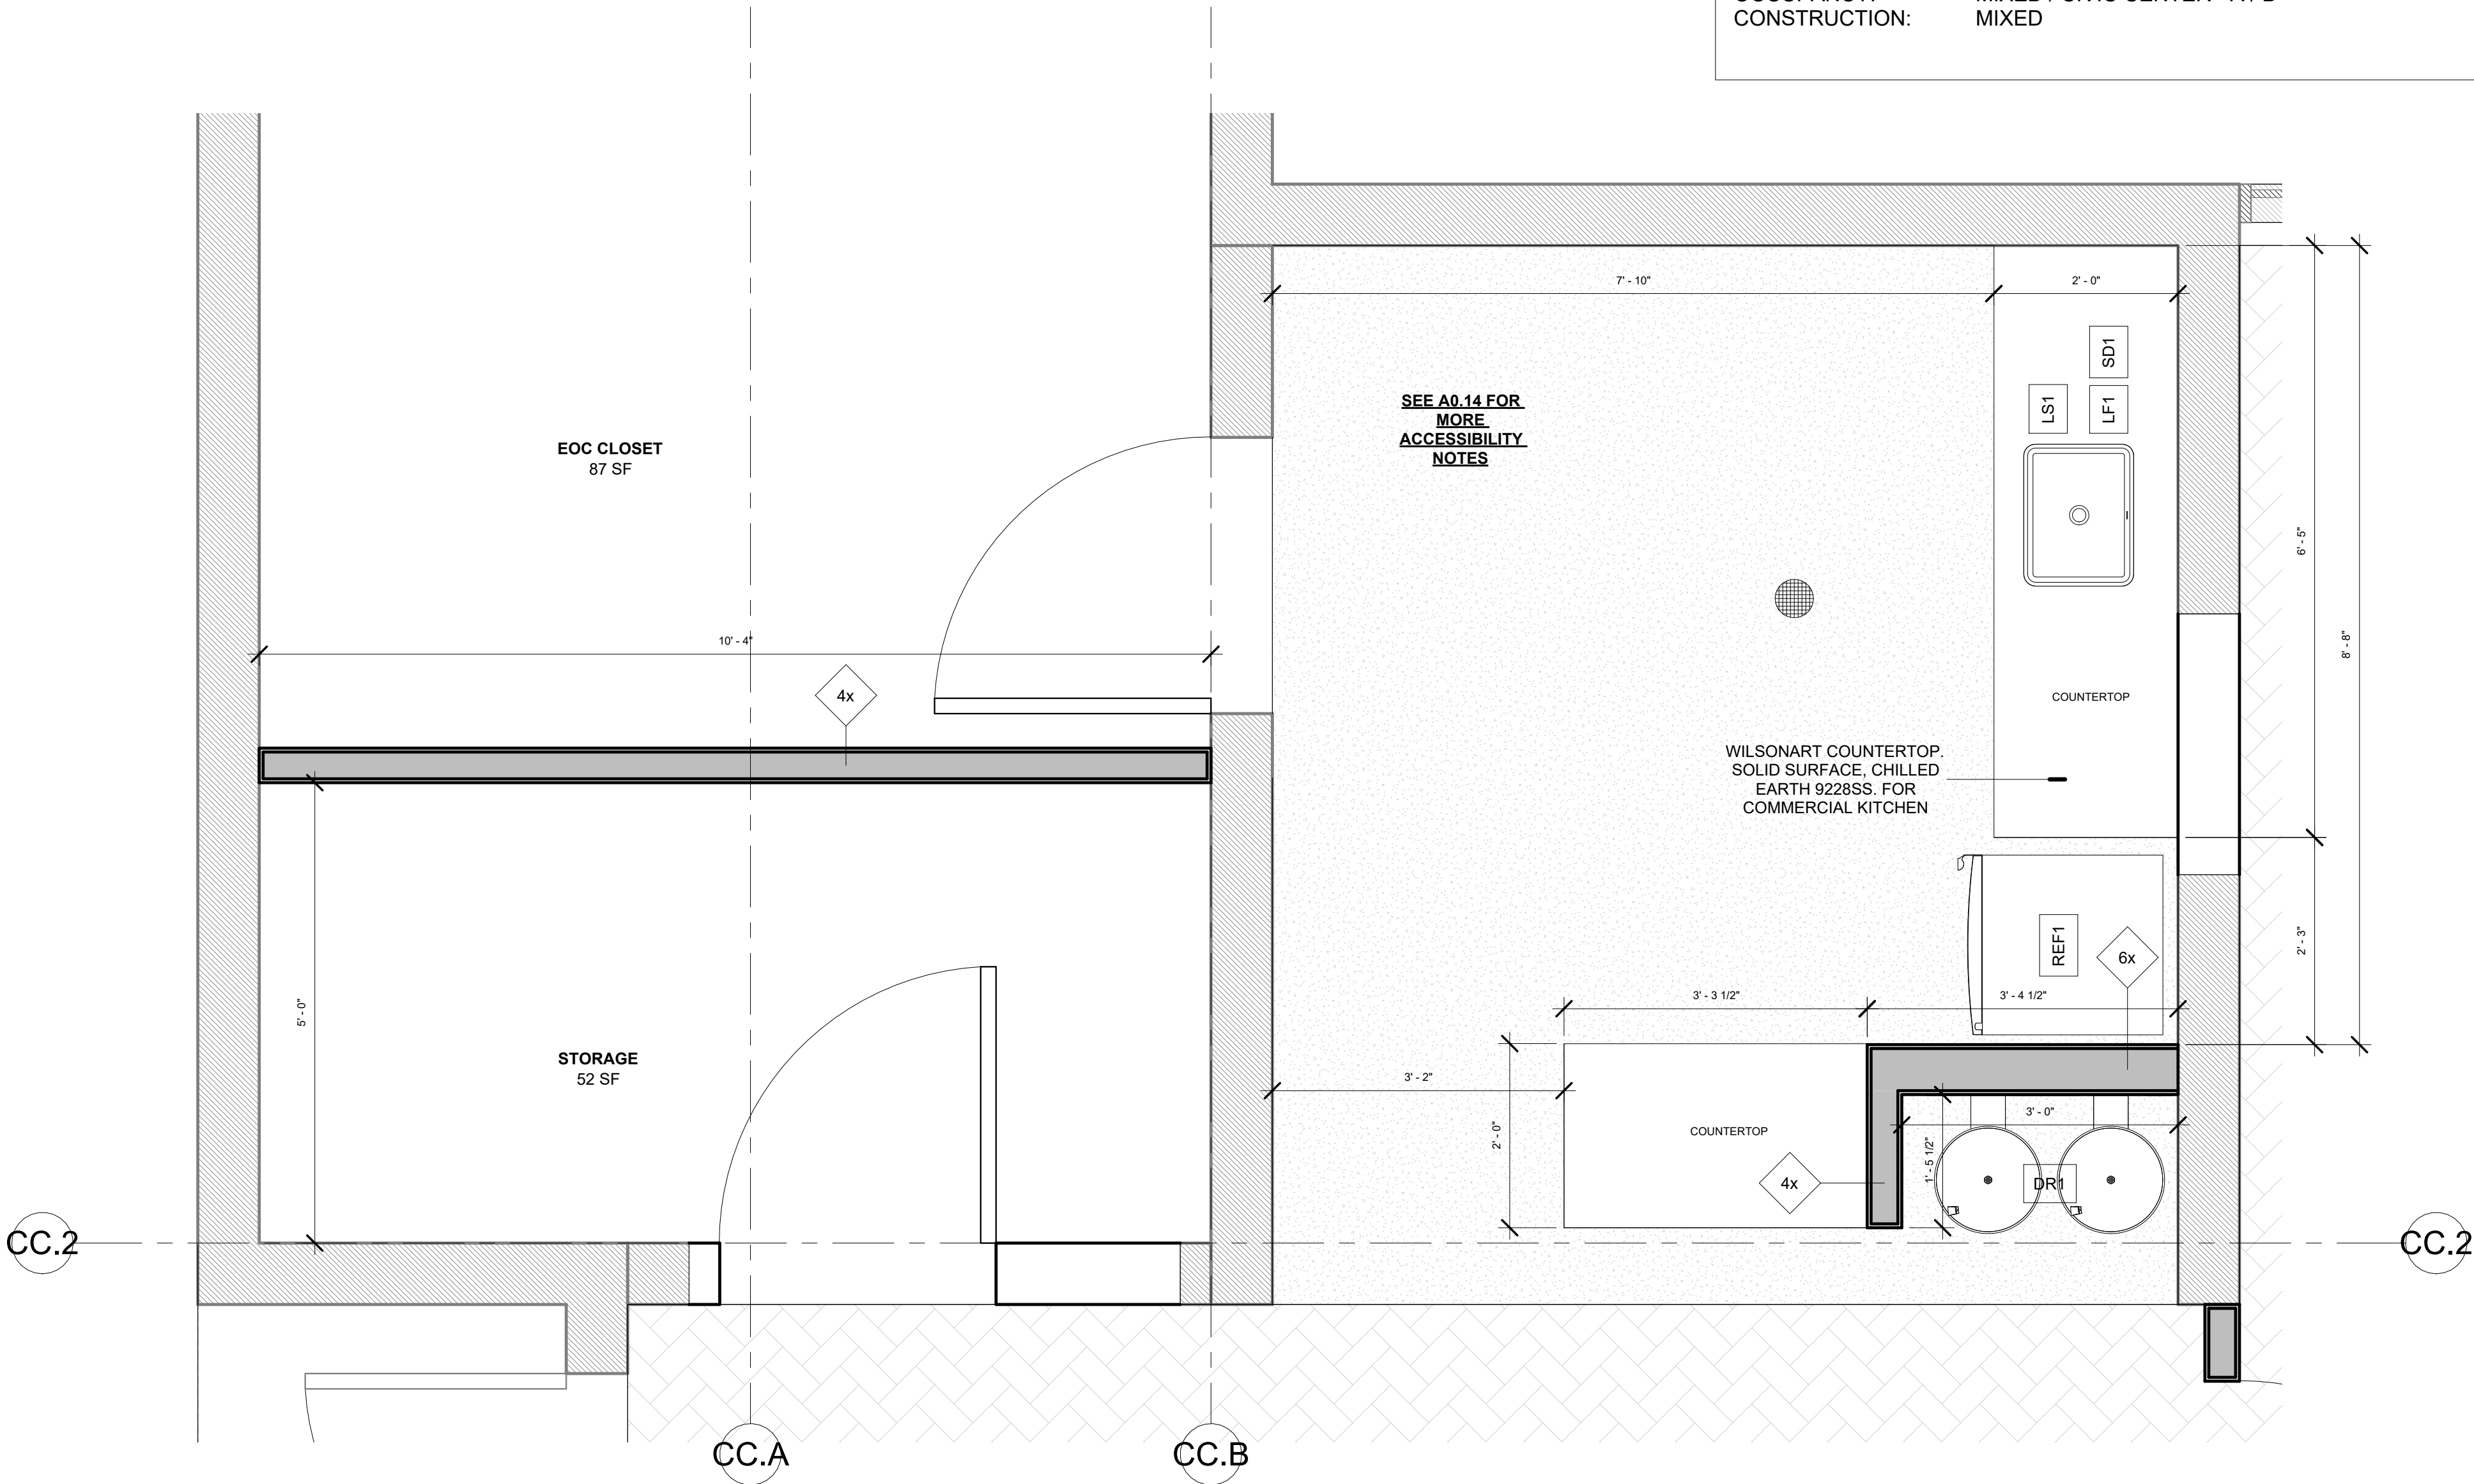

SCOPE OF WORK:
NEW COUNCIL CHAMBER @ OAK ST.
S.O. #2311, #AM02, #AM04
(A100-A200 SERIES OF SHEETS)

1. RENOVATION OF EXISTING TEEN CENTER INTO NEW CITY COUNCIL CHAMBER WITH ACCESSIBILITY UPGRADES & NEW RESTROOMS.
 - A. CHANGE OF MAIN USE.
 - B. CHANGES TO INTERIOR ROOM LAYOUTS.
 - C. NEW MEP FOR NEW COUNCIL CHAMBER.
 - D. NEW FIRE SPRINKLER SYSTEM.
 - E. FIRE ALARM:
2. ~~#AM02-NEW ADDITION NEW CONSTRUCTION BETWEEN EXISTING COMMUNITY CENTER TO NEW COUNCIL CHAMBER BUILDING- SCOPE AM02 REMOVED PER CITY 8/7/25 EMAIL.~~
3. #AM02-NEW BREAK-ROOM AND RESTROOMS ADDED TO EXISTING COMMUNITY CENTER.
 - A. NEW MEP FOR NEW BREAK-ROOM & RESTROOMS.
 - B. NEW FIRE SPRINKLER SYSTEM.
 - C. FIRE ALARM:
 - D. CIVIL ENGINEERING & SOILS REPORT REQUIRED FOR FOUNDATION DESIGN FOR SCOPES 2 & 3
4. A/V REQUIREMENTS: ?

DISCIPLINES/SERVICES:

1. MEP--MAX. ENERGY PROFESSIONALS
2. ENERGY REPORT--MAX. ENERGY PROFESSIONALS
3. STRUCTURAL--GMS
4. CIVIL ENGINEERING--TBD
5. LANDSCAPE ARCHITECTURE--TBD
6. INTERIOR DESIGN--TBD
7. LIGHTING DESIGN--TBD
8. SURVEY--TBD
9. SOILS REPORT--TBD
10. DETAILED SPECIFICATIONS BOOK---TBD
11. CONTRACTOR BIDDING SERVICES---TBD
12. UTILITY COORDINATION--TBD
13. AS-BUILT & AS-CONSTRUCTED DRAWINGS--TBD

PROPERTY INFORMATION


SITE ADDRESS: 10909 OAK ST.; 10911 OAK ST, LOS ALAMITOS, CA
90720

OCCUPANCY: MIXED / CIVIC CENTER - A / B
CONSTRUCTION: MIXED

THE ABOVE DRAWINGS, IDEAS, DESIGNS, AND ARRANGEMENTS REPRESENTED THEREBY ARE AND SHALL REMAIN THE PROPERTY OF THE ARCHITECT AND NO PART THEREOF SHALL BE COPIED, DISCLOSED TO OTHERS, OR USED IN CONNECTION WITH ANY OTHER WORK OR PROJECT OTHER THAN THE SPECIFIC PROJECT FOR WHICH THEY HAVE BEEN PREPARED AND DEVELOPED WITHOUT THE WRITTEN CONSENT OF THE ARCHITECT. VISUAL CONTACT WITH THESE DRAWINGS OR SPECIFICATIONS SHALL CONSTITUTE CONCLUSIVE EVIDENCE OF ACCEPTANCE OF THESE RESTRICTIONS.

[illegible]

Albert Group

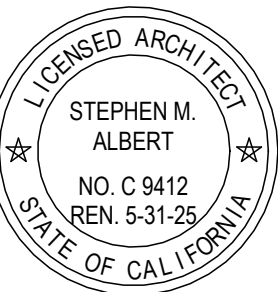

2311--COUNCIL CHAMBER RENOVATION

10909 OAK ST.; 10911 Oak S
LOS ALAMITOS, CA 90720

LOS ALAMITOS CITY HALL RENOVATIONS

PROJECT NUMBER:

PROJECT PHASE:
SCHEMATIC DESIGN

SHEET ISSUE DATE: **2/2/2024**

SHEET NAME: (N) COUNCIL CHAMBER--KITCHEN & RESTROOM

SHEET NUMBER:

A102

COUNCIL CHAMBER KITCHENETTE

LEGEND

DEMOLISH

EXISTING, TO REMAIN

NEW

SP1 BATHROOM STALL PARTITION DIVIDER, BOBRICK; EVOLVE MAX CUBICLES-BRUSHED ALUMINUM. SEE DTL:

UP1 URINAL STALL PARTITION DIVIDER, BOBRICK; EVOLVE URINAL SCREENS-BRUSHED ALUMINUM

6x 6" STUD WALL. SEE STRUCT. PLANS. SEE DTL:

4x 4" STUD WALL. SEE ALSO STRUCT. PLANS. SEE DTL:

PLAN NOTES

- EXISTING P.O.T. TO REMAIN TO ALL ALTERED LOCATIONS.
- EXISTING ELECTRICAL OUTLETS / BOXES TO REMAIN.
- SEE ACCESSIBILITY NOTES ON A0.14. ALL NOTES APPLY**

EXHAUST FAN ABOVE DUCTED TO EXTERIOR OF BUILDING

AREA OVERFLOW DRAIN


DASHED CIRCLE INDICATES REQUIRED 1' CLEAR SPACE OR ACCESSIBLE WHEELCHAIR TURNING SPACE

6' 0"


1. RENOVATION OF EXISTING TEEN CENTER INTO NEW CITY COUNCIL CHAMBER WITH ACCESSIBILITY UPGRADES & NEW RESTROOMS.
 - A. CHANGE OF MAIN USE.
 - B. CHANGES TO INTERIOR ROOM LAYOUTS.
 - C. NEW MEP FOR NEW COUNCIL CHAMBER.
 - D. NEW FIRE SPRINKLER SYSTEM.
 - E. FIRE ALARM:
2. #AM02-NEW ADDITION NEW COUNCIL CONSTRUCTION BETWEEN EXISTING COMMUNITY CENTER TO NEW COUNCIL CHAMBER BUILDING. SCOPE #AM02 REMOVED PER CITY 8/7/25 EMAIL.
3. #AM02-NEW BREAK-ROOM AND RESTROOMS ADDED TO EXISTING COMMUNITY CENTER.
 - A. NEW MEP FOR NEW BREAK-ROOM & RESTROOMS.
 - B. NEW FIRE SPRINKLER SYSTEM.
 - C. FIRE ALARM:
 - D. CIVIL ENGINEERING & SOILS REPORT REQUIRED FOR FOUNDATION DESIGN FOR SCOPES 2 & 3
4. AV REQUIREMENTS: ?

1. MEP--MAX. ENERGY PROFESSIONALS
2. ENERGY REPORT--MAX. ENERGY PROFESSIONALS
3. STRUCTURAL--GMS
4. CIVIL ENGINEERING--TBD
5. LANDSCAPE ARCHITECTURE--TBD
6. INTERIOR DESIGN--TBD
7. LIGHTING DESIGN--TBD
8. SURVEY--TBD
9. SOILS REPORT--TBD
10. DETAILED SPECIFICATIONS BOOK---TBD
11. CONTRACTOR BIDDING SERVICES---TBD
12. UTILITY COORDINATION--TBD
13. AS-BUILT & AS-CONSTRUCTED DRAWINGS--TBD

OCCUPANCY: MIXED / CIVIC CENTER - A / B
CONSTRUCTION: MIXED

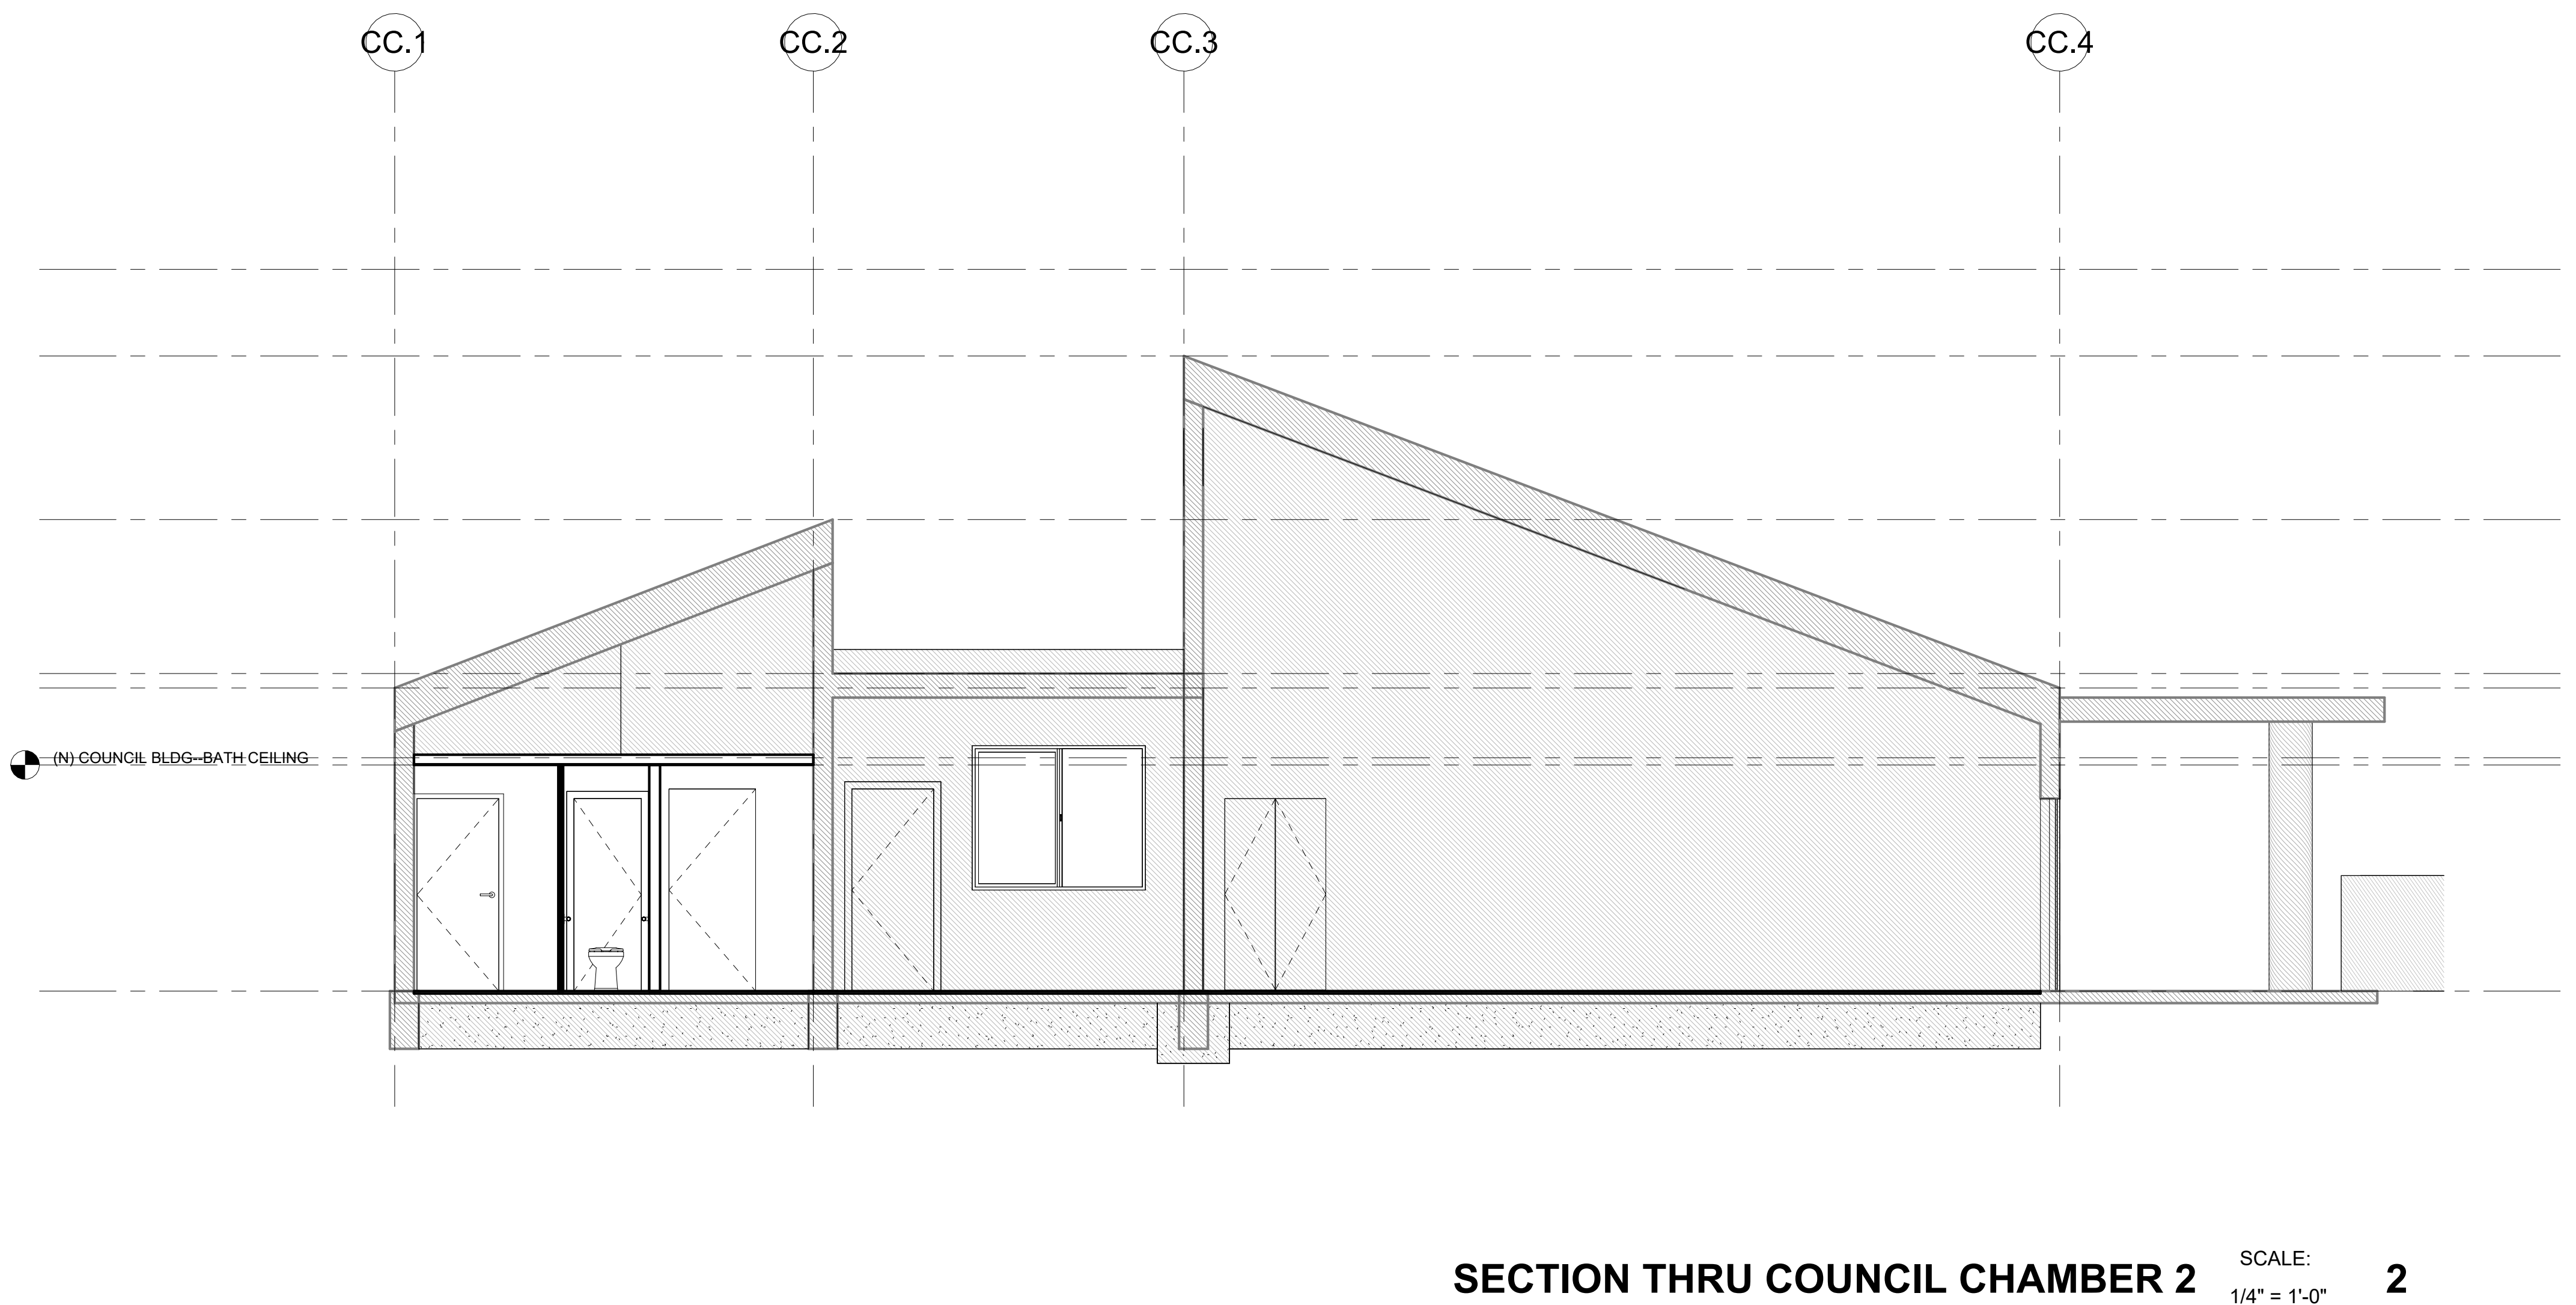[illegible]

2032 Stoner Avenue | Los Angeles, CA 90025

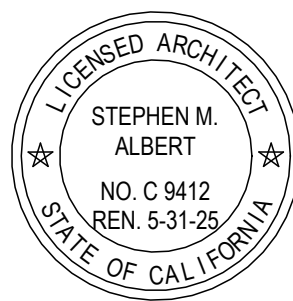

10909 OAK ST.; 10911 Oak St,
LOS ALAMITOS, CA 90720

A103

SCOPE OF WORK:
NEW COUNCIL CHAMBER @ OAK ST.
S.O. #2311, #AM02, #AM04
(A100-A200 SERIES OF SHEETS)

1. RENOVATION OF EXISTING TEEN CENTER INTO NEW CITY COUNCIL CHAMBER WITH ACCESSIBILITY UPGRADES & NEW RESTROOMS.
 - A. CHANGE OF MAIN USE.
 - B. CHANGES TO INTERIOR ROOM LAYOUTS.
 - C. NEW MEP FOR NEW COUNCIL CHAMBER.
 - D. NEW FIRE SPRINKLER SYSTEM.
 - E. FIRE ALARM:
2. ~~#AM02-NEW ADDITION NEW CONSTRUCTION BETWEEN EXISTING COMMUNITY CENTER TO NEW COUNCIL CHAMBER BUILDING- SCOPE AM02 REMOVED PER CITY 8/7/25 EMAIL.~~
3. #AM02-NEW BREAK-ROOM AND RESTROOMS ADDED TO EXISTING COMMUNITY CENTER.
 - A. NEW MEP FOR NEW BREAK-ROOM & RESTROOMS.
 - B. NEW FIRE SPRINKLER SYSTEM.
 - C. FIRE ALARM:
 - D. CIVIL ENGINEERING & SOILS REPORT REQUIRED FOR FOUNDATION DESIGN FOR SCOPES 2 & 3
4. A/V REQUIREMENTS: ?


DISCIPLINES/SERVICES:

1. MEP--MAX. ENERGY PROFESSIONALS
2. ENERGY REPORT--MAX. ENERGY PROFESSIONALS
3. STRUCTURAL--GMS
4. CIVIL ENGINEERING--TBD
5. LANDSCAPE ARCHITECTURE--TBD
6. INTERIOR DESIGN--TBD
7. LIGHTING DESIGN--TBD
8. SURVEY--TBD
9. SOILS REPORT--TBD
10. DETAILED SPECIFICATIONS BOOK---TBD
11. CONTRACTOR BIDDING SERVICES---TBD
12. UTILITY COORDINATION--TBD
13. AS-BUILT & AS-CONSTRUCTED DRAWINGS--TBD

PROPERTY INFORMATION

SITE ADDRESS: 10909 OAK ST.; 10911 OAK ST, LOS ALAMITOS, CA
90720

OCCUPANCY:	MIXED / CIVIC CENTER - A / B
CONSTRUCTION:	MIXED

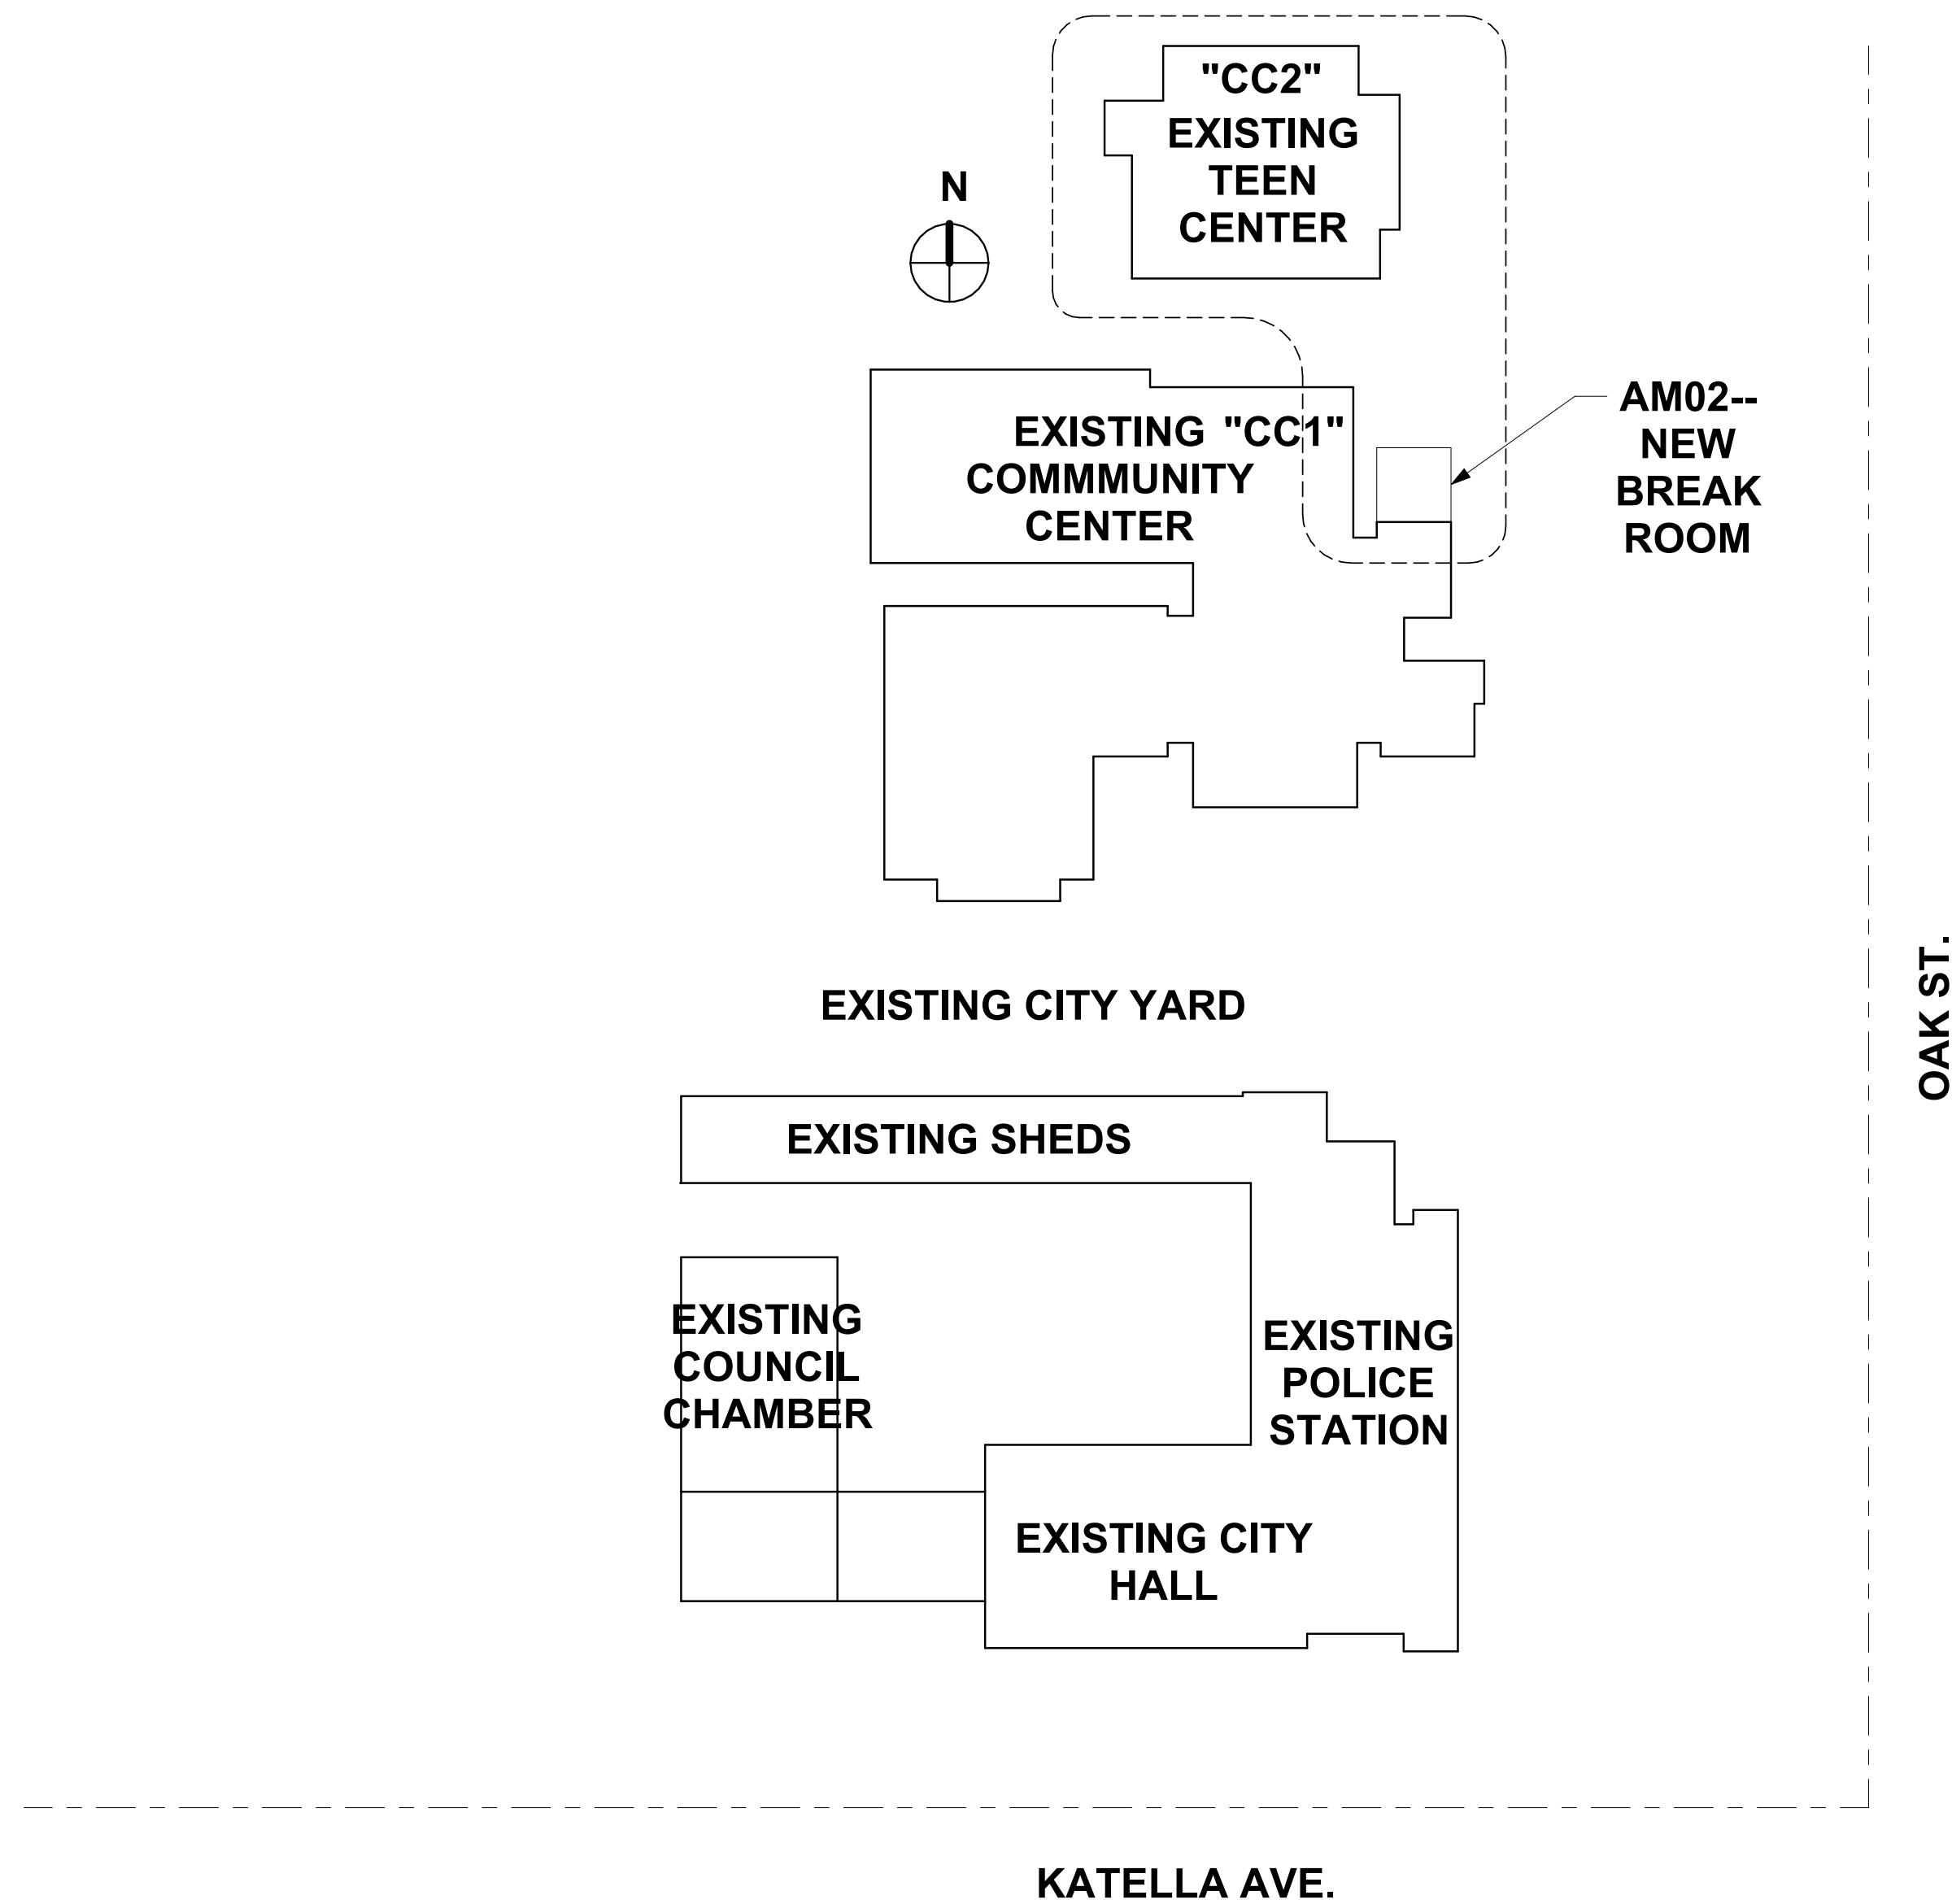

NOTES

EMERGENCY POWER AND LIGHTING NOTES:

1. Any time a building or a portion of a building is occupied, the means of egress serving the occupied portion shall be illuminated at an intensity of not less than 1-foot-candle (11 lux) at the walking surface level. (1008)
2. The power supply for means of egress illumination shall be provided by the premise's electrical supply. In the event of power supply failure, illumination shall be automatically provided from an emergency system for the following areas: (1008.3)
 - A. Aisles and unenclosed egress stairways in rooms and spaces that require two or more means of egress.
 - B. Corridors, interior exit stairways and ramps, and exit passageways in buildings required to have two or more exits.
 - C. Exterior egress components at other than the level of exit discharge until exit discharge is accomplished for buildings required to have two or more exits.
 - D. Interior exit discharge elements, as permitted in Section 1028.1, in buildings required to have two or more exits.
 - E. Exterior landings, as required by Section 1010.1.6, for exit discharge doorways in buildings required to have two or more exits.
3. The emergency power system shall also be connected to an emergency electrical system which is to provide continued illumination for a duration of not less than 1-1/2 hr. in case of primary power loss. Continued illumination is to be provided from storage batteries, unit equipment, or an on-site generator and the installation of the emergency power system shall be installed in accordance with Chapter 27. (1008.3.4)
4. Emergency lighting facilities shall be arranged to provide initial illumination that is at least an average of 1-foot-candle (11 lux) and a minimum at any point of 0.1-foot-candle (1 lux) measured along the path of egress at floor level. A maximum-to-minimum illumination uniformity ratio of 40 to 1 shall not be exceeded. (1008.3.5)

[illegible]

THE ABOVE DRAWINGS, IDEAS, DESIGNS, AND SPECIFICATIONS OF THE ARCHITECT ARE AND SHALL REMAIN THE PROPERTY OF THE ARCHITECT AND NO PART THEREOF SHALL BE COPIED, DISCLOSED TO OTHERS, OR USED IN CONNECTION WITH ANY OTHER WORK OR PROJECT OTHER THAN THE SPECIFIC PROJECT FOR WHICH THEY HAVE BEEN PREPARED AND DEVELOPED WITHOUT THE WRITTEN CONSENT OF THE ARCHITECT. VISUAL CONTACT WITH THESE DRAWINGS OR SPECIFICATIONS SHALL CONSTITUTE CONCLUSIVE EVIDENCE OF ACCEPTANCE OF THESE RESTRICTIONS.

Albert Group

2032 Stoner Avenue | Los Angeles, CA 90025



2311--COUNCIL CHAMBER RENOVATION

10909 OAK ST.; 10911 Oak St,
LOS ALAMITOS, CA 90720

LOS ALAMITOS CITY HALL RENOVATIONS

PROJECT NUMBER:

PROJECT PHASE:
SCHEMATIC DESIGN

SHEET ISSUE DATE: **2/2/2024**


SHEET NAME: **SITE
PLAN--2311--COUNCIL
PROJECT**

SHEET NUMBER:

A200A



1

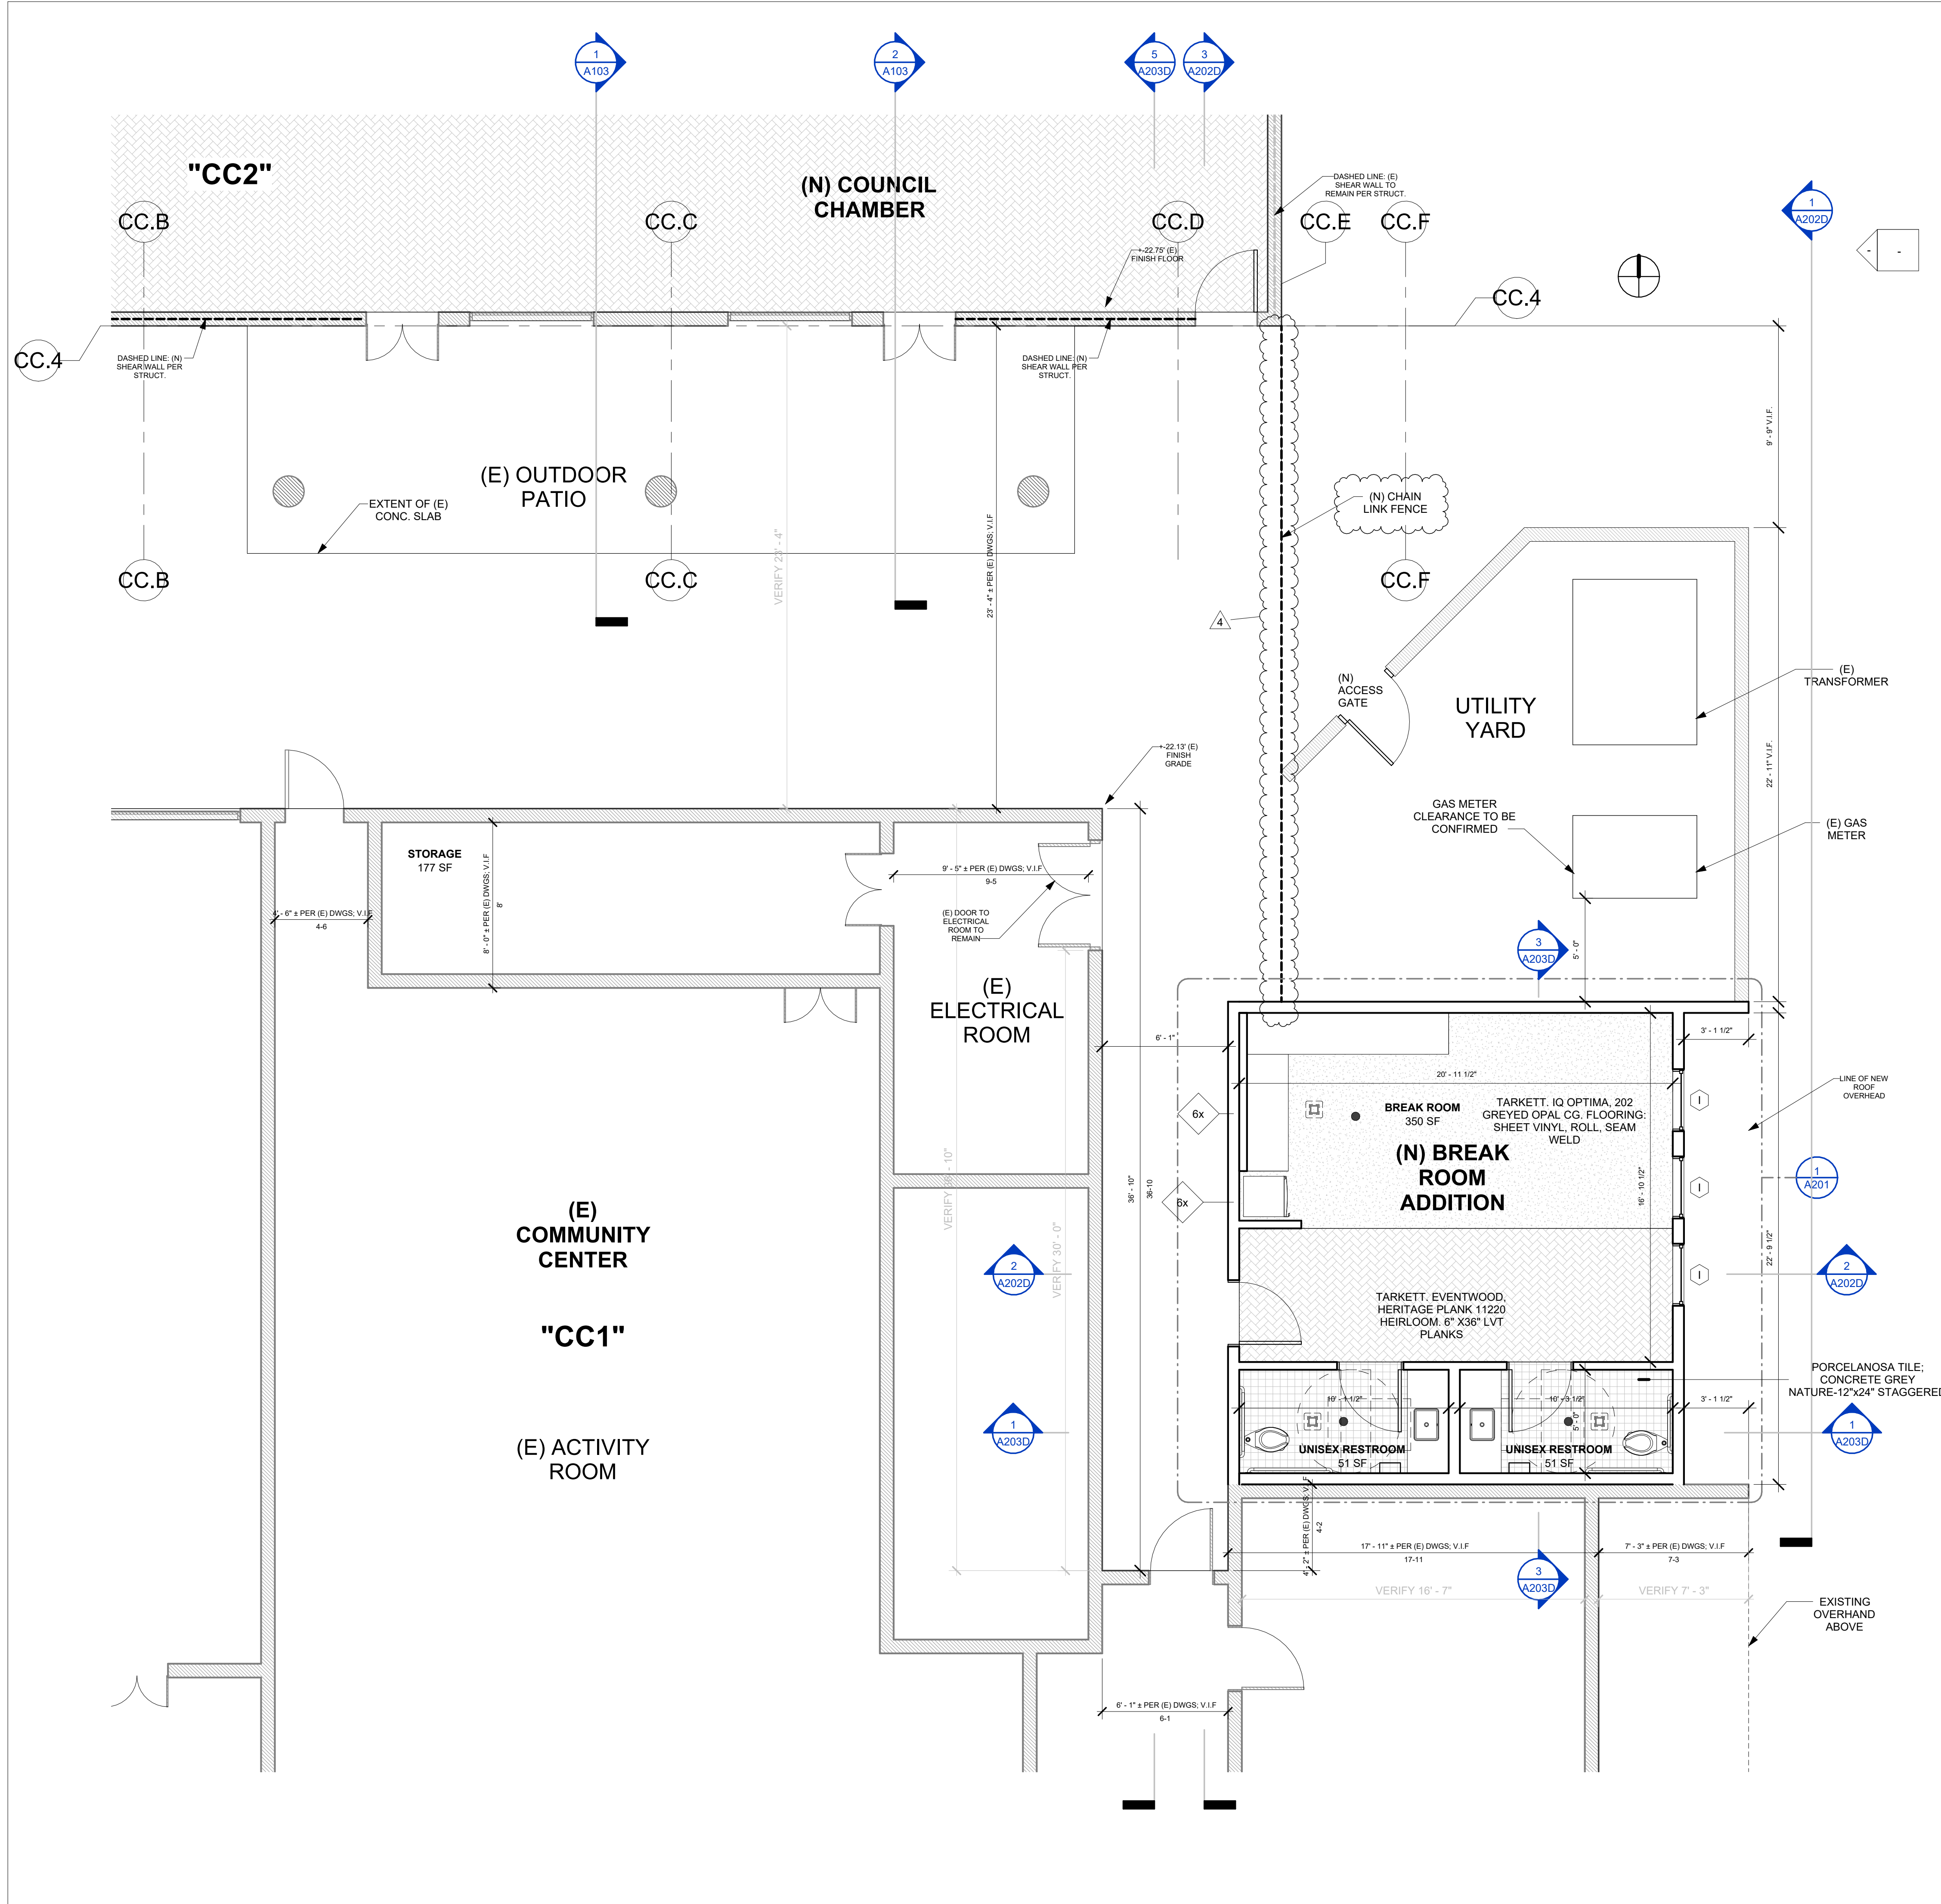

SCOPE OF WORK:
NEW COUNCIL CHAMBER @ OAK ST.
S.O. #2311, #AM02, #AM04
(A100-A200 SERIES OF SHEETS)

1. RENOVATION OF EXISTING TEEN CENTER INTO NEW CITY COUNCIL CHAMBER WITH ACCESSIBILITY UPGRADES & NEW RESTROOMS.
 - A. CHANGE OF MAIN USE.
 - B. CHANGES TO INTERIOR ROOM LAYOUTS.
 - C. NEW MEP FOR NEW COUNCIL CHAMBER.
 - D. NEW FIRE SPRINKLER SYSTEM.
 - E. FIRE ALARM.
2. ~~#AM02-NEW ADDITION NEW CONSTRUCTION BETWEEN EXISTING COMMUNITY CENTER TO NEW COUNCIL CHAMBER BUILDING- SCOPE AM02 REMOVED PER CITY 8/7/25 EMAIL.~~
3. ~~#AM02-NEW BREAK-ROOM AND RESTROOMS ADDED TO EXISTING COMMUNITY CENTER.~~
 - A. NEW MEP FOR NEW BREAK-ROOM & RESTROOMS.
 - B. NEW FIRE SPRINKLER SYSTEM.
 - C. FIRE ALARM.
 - D. CIVIL ENGINEERING & SOILS REPORT REQUIRED FOR FOUNDATION DESIGN FOR SCOPES 2 & 3
4. A/V REQUIREMENTS: ?

DISCIPLINES/SERVICES:

1. MEP--MAX. ENERGY PROFESSIONALS
2. ENERGY REPORT--MAX. ENERGY PROFESSIONALS
3. STRUCTURAL--GMS
4. CIVIL ENGINEERING--TBD
5. LANDSCAPE ARCHITECTURE--TBD
6. INTERIOR DESIGN--TBD
7. LIGHTING DESIGN--TBD
8. SURVEY--TBD
9. SOILS REPORT--TBD
10. DETAILED SPECIFICATIONS BOOK--TBD
11. CONTRACTOR BIDDING SERVICES--TBD
12. UTILITY COORDINATION--TBD
13. AS-BUILT & AS-CONSTRUCTED DRAWINGS--TBD

PROPERTY INFORMATION


SITE ADDRESS: 10909 OAK ST.; 10911 OAK ST, LOS ALAMITOS, CA 90720

OCCUPANCY: MIXED / CIVIC CENTER - A / B
CONSTRUCTION: MIXED

- LEGEND**
- DEMOLISH
 - EXISTING, TO REMAIN
 - NEW
 - SP1 BATHROOM STALL PARTITION DIVIDER. BOBRICK; EVOLVE MAX CUBICLES-BRUSHED ALUMINUM. SEE DTL:
 - UP1 URINAL STALL PARTITION DIVIDER. BOBRICK; EVOLVE URINAL SCREENS-BRUSHED ALUMINUM
 - 6x 6" STUD WALL. SEE STRUCT. PLANS. SEE DTL:
 - 4x 4" STUD WALL. SEE ALSO STRUCT. PLANS. SEE DTL:

PLAN NOTES

1. EXISTING P.O.T. TO REMAIN TO ALL ALTERED LOCATIONS.
2. EXISTING ELECTRICAL OUTLETS / BOXES TO REMAIN.
3. SEE ACCESSIBILITY NOTES ON A0.14. ALL NOTES APPLY

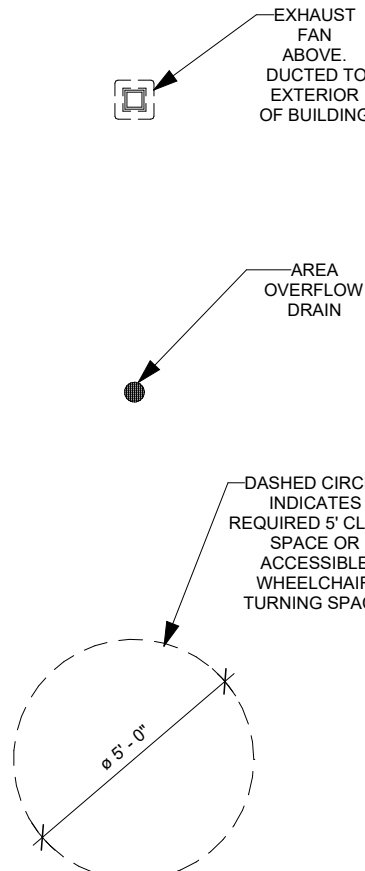

(N) BREAK ROOM PLAN

SCALE:
1/4" = 1'-0"


2

THE ABOVE DRAWINGS, SPECIFICATIONS, AND SCHEDULES ARE FOR INFORMATION ONLY. THEY ARE NOT TO BE USED FOR CONSTRUCTION. THE ARCHITECT SHALL BE RESPONSIBLE FOR OBTAINING ALL NECESSARY PERMITS AND FOR THE ACCURACY OF THE INFORMATION PROVIDED. THE ARCHITECT SHALL BE RESPONSIBLE FOR THE DESIGN AND CONSTRUCTION OF THE PROJECT. 

#	Description	Date
4	LAYOUT REVISIONS TO NEW COUNCIL CHAMBER BUILDING- SCOPE AM02 REMOVED PER CITY 8/7/25 EMAIL.	9/5/25

Albert Group

2032 Stoner Avenue | Los Angeles, CA 90025

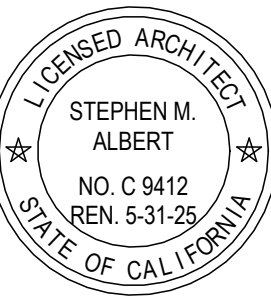

2311--COUNCIL CHAMBER RENOVATION

10909 OAK ST.; 10911 Oak St, LOS ALAMITOS, CA 90720

LOS ALAMITOS CITY HALL RENOVATIONS

PROJECT NUMBER: ---
PROJECT PHASE: SCHEMATIC DESIGN
SHEET ISSUE DATE: 2/2/2024
SHEET NAME: (N) BREAK ROOM PLAN
SHEET NUMBER:

A200N



2

Page 61 of 246

State of California

MULTIPLE AWARD SCHEDULE

NON-MANDATORY

KYA Services, LLC

CMAS NUMBER:	4-20-78-0089C
SUPPLEMENT NUMBER:	7
CMAS TERM DATES:	02/26/2020 through 02/10/2030
EFFECTIVE DATE:	01/21/2025
CMAS CATEGORY:	Non-IT Commodities General Provisions
APPLICABLE STATE OF CALIFORNIA GENERAL PROVISIONS:	June 21, 2022
APPLICABLE CMAS SPECIAL PROVISIONS:	January 2, 2025
MAXIMUM ORDER LIMIT:	State Agencies: See Purchasing Authority Dollar Threshold provision Local Government Agencies: Unlimited
FOR USE BY:	State & Local Government Agencies
BASE SCHEDULE #:	47QSMA20D08P7
BASE SCHEDULE HOLDER:	KYA Services LLC
PROGRAM ANALYST	Trice Baker Trice.baker@dgs.ca.gov

This California Multiple Award Schedule (CMAS) provides for the purchase, warranty, removal, disposal, preparation, installation, maintenance, and repair of park and playground equipment, commercial flooring, roofing products, pre-engineered and prefabricated buildings and structures for storage solutions, hardware store products, lawn and garden equipment, heating, ventilation, and air conditioning (HVAC), energy-efficient lighting, power distribution equipment, complete daycare, preschool and classroom solutions, signs, and flags. (See pages 4 through 10 for the services, job titles, and restrictions applicable to this CMAS.)

CALIFORNIA MULTIPLE AWARD SCHEDULE (CMAS)
KYA SERVICES, LLC
CMAS NUMBER 4-20-78-0089C, SUPPLEMENT NUMBER 7

This supplement is to extend this CMAS through 02/10/2030. In addition, this supplement replaces the existing CMAS. The most current Ordering Instructions, General Provisions, CMAS Special Provisions, and products and/or services are included herein. All purchase orders issued by State agencies shall incorporate these Ordering Instructions, General Provisions, and CMAS Special Provisions. Review these provisions carefully as they have changed.

NOTICE: Products and/or services on this CMAS may be available on a Mandatory State Contract. If this is the case, the use of this CMAS is restricted unless the State agency has an approved exemption as explained in the State Contract User Instructions. Information regarding State Contracts can be obtained at the: [State Contracts Index Listing](#). This requirement is not applicable to local government agencies.

Any reference to a specific manufacturer's or publisher's warranty or terms and conditions as shown in the base schedule are not applicable to this CMAS.

The services provided under this CMAS are only available in support of the products covered by this CMAS.

State agencies cannot use this CMAS to purchase products available through the California Prison Industry Authority (CALPIA) without a one-time exemption from CALPIA. Agencies may request an exemption at the [CALPIA website](#). A copy of the approved exemption must be kept with the purchase order in the procurement file for audit purposes.

CMAS RESTRICTION FOR CARPET PURCHASES

The Department of General Services' Office of Sustainability has determined that all carpet purchased by state agencies be made at the ANSI/NSF-140 Platinum level. The Governor's Executive Order B-18-12 Ordered that the State agencies purchase and use environmentally preferable products that have a lesser or reduced effect on human health and the environment. Carpet that is 3rd party certified to ANSI/NSF-140 Platinum level meets the requirement.

IMPORTANT NOTE TO ALL USERS OF THIS MULTIPLE AWARD SCHEDULE

A contract for the purchase and installation of carpet is a public works contract as defined in Section 1101 of the Public Contract Code and, as such, requires certain special conditions. Prior to placing an order against this multiple award schedule, read pages 27 through 36 entitled "Information Regarding the Purchase and Installation of Carpet and Other Floor Coverings" to ensure your agency understands the special conditions involving public works contracts. If your agency does not have staff with expertise involving public works contracts, it is recommended that you seek interagency assistance or consider not using this multiple award schedule.

CALIFORNIA MULTIPLE AWARD SCHEDULE (CMAS)
KYA SERVICES, LLC
CMAS NUMBER 4-20-78-0089C, SUPPLEMENT NUMBER 7

HAZARDOUS SUBSTANCES

State Law (Labor Code (LC) 6360 et seq.) requires employers to have information regarding hazardous or potentially hazardous substances in the workplace on file or readily available to them. In order to assist employers' compliance with this requirement, the Department of Industrial Relations has compiled a list of hazardous substances.

Some or all of the products listed on this CMAS appear on the Hazardous Substances List. CMAS supplier must provide Material Safety Data Sheet for these products when they are delivered to California Public Agencies. A Material Safety Data Sheet is supplied by the manufacturer of a substance and lists the manufacturer's name and address, the chemical name, physical properties of the material, potential hazards, safeguards and procedures to follow in case of accident or overexposure.

Agency non-compliance with the requirements may result in the loss of CMAS program delegated purchasing authority.

CMAS contractor non-compliance with the requirements may result in termination.

CALIFORNIA MULTIPLE AWARD SCHEDULE (CMAS)
KYA SERVICES, LLC
CMAS NUMBER 4-20-78-0089C, SUPPLEMENT NUMBER 7

CMAS PRODUCT & SERVICE CODES

Product & Service Codes listed below are for marketing purposes only. Review the base schedule for the products and/or services available.

- Brand-Act Global
- Brand-Bentley
- Brand-Quick Crete
- Brand-Tandus
- Building-Prefab Structure-Medical
- Floor Cov-Broadloom Carpet
- Floor Cov-Hardwood
- Floor Cov-Sport Flooring
- Floor Cov-Synthetic Turf
- Floor Cov-Vinyl Sheeting/Tile
- Playground-Equip
- Sport Surface-Synthetic Track

AVAILABLE PRODUCTS AND/OR SERVICES

This CMAS provides for the purchase, warranty, removal, disposal, preparation, installation, maintenance, and repair of park and playground equipment, commercial flooring, roofing products, pre-engineered and prefabricated buildings and structures for storage solutions, hardware store products, lawn and garden equipment, heating, ventilation, and air conditioning (HVAC), energy-efficient lighting, power distribution equipment, complete daycare, preschool and classroom solutions, signs, and flags.

Only the following services are available within the scope of this CMAS:

- Standard Floor Preparation (So Cal)
- Standard Floor Preparation (Sac)
- Standard Floor Preparation (Bay Area)
- Excessive Floor Preparation (So Cal)
- Excessive Floor Preparation (Sac)
- Excessive Floor Preparation (Bay Area)
- Field Repairs
- Removal of Playground Equipment
- Application of Playground Equipment
- Standard Floor Prep
- Furniture R&R
- Toilet Removal
- Turf Removal
- Turf Application (Standard)
- Turf Application (Non- Standard)
- Concrete Curb
- Natural Sod Removal
- Poured-In-Place Removal
- Poured-In-Place Application

CALIFORNIA MULTIPLE AWARD SCHEDULE (CMAS)
KYA SERVICES, LLC
CMAS NUMBER 4-20-78-0089C, SUPPLEMENT NUMBER 7

Natural Sod Application
Poured-In-Place Repair
Aggregate Base Removal
Aggregate Base Application
Logo Application
Track Surface Repair
Track Surface Re-Top
Track Surface Complete Application
Track Surface Refresh
Structural Spray Black
Structural Spray Color
Base Mat w/ Structural Spray Black
Base Mat w/ Structural Spray Color
Polyurethane Sandwich System
Polyurethane Full Pour
Track Maintenance
Substrate Prep
Substrate Compaction
Trenching
Clear, Grub and Haul
Staking
Goal Post Application
Drainage Application
Application of Sports Pad
Application of Playground Pad
Application of Infill
Application of Headerboard
Removal of Existing Surface
Application of Rubber Playground Tiles
Standard Synthetic Turf Maintenance
Premium Synthetic Turf Maintenance
Application of Asphalt
Application of Concrete
Perimeter saw cut
Application of tree wells
Application of mulch
Application of decomposed granite
Application of irrigation
Perimeter pip removal
Asphalt saw cut
Application of sealer
Re-grading base
Application of ramp
Application of grout
Scarification
Application of seeded rock
Demo Glue Down Carpet / Carpet Tile

CALIFORNIA MULTIPLE AWARD SCHEDULE (CMAS)
KYA SERVICES, LLC
CMAS NUMBER 4-20-78-0089C, SUPPLEMENT NUMBER 7

Demo Powerbond Carpet/ Vinyl Backed
Demo Carpet over Pad
Demo Sheet Vinyl
Demo VCT/LVT
Demo Rubber
Skim Coat
Grind Floor
Application of Carpet Tile
Application of Powerbond Carpet
Application of Carpet Over Pad
Lift Application of Carpet Tile
Application of Sheet Vinyl
Self Cove
Application of Linoleum
Heat Weld
Application of LVT
Application of VCT
Application of Rubber Tile
4" Rubber Base
6" Rubber Base
Vinyl Transition Strips
Moisture Test
Outside Corner Installation
Removal of Degraded Seal Coats
Application of Moisture Barrier
Demo Ceramic Tile
Application of HVT
Expediting Service
Application of Self- Level Compound
Application of Ceiling Tiles
Surface Preparation for Finish
Application of Lamp Lens
Application of Retrofit LED Kit
Application of Tackboard
Application of Sound Wall
Application of Thermostats
Dumpster Service
Demo Existing Wood Flooring < 5,000sf
Demo Existing Wood Flooring > 5,000sf
Install Wood Flooring < 5,000sf
Install Wood Flooring > 5,000sf
Install Wood Subfloor < 5,000sf
Install Wood Subfloor > 5,000sf
Install Visqueen Vapor Retarder
Shim Flooring < 5,000sf
Shim Flooring > 5,000sf
Water Base Wood Floor Refinishing < 5000sf

CALIFORNIA MULTIPLE AWARD SCHEDULE (CMAS)
KYA SERVICES, LLC
CMAS NUMBER 4-20-78-0089C, SUPPLEMENT NUMBER 7

Water Base Wood Floor Refinishing > 5,000sf
Oil Base Wood Floor Refinishing < 5000sf
Oil Base Wood Floor Refinishing > 5,000sf
Sand & Refinish Wood Flooring < 5,000sf
Sand & Refinish Wood Flooring > 5,000sf
Patch Wood Flooring < 5,000sf
Patch Wood Flooring > 5,000sf
Application of Additional Finish Coat
Paint Basketball Court
Paint Volleyball Court
Paint Badminton Court
Paint Pickleball Court
Paint/Stain Floor
Slab infill < 5,000sf
Slab infill > 5,000sf
Install Threshold
Install Floor Lids
Install Vent Cove Base
Paint Custom Graphics/Letters
Re-Paint Existing Game Lines
Court Design Service
GMAX Testing Procedure
Performance Testing Procedure
Air Cooled Chiller Services – Annual Cost per Chiller
Water Cooled Screw and Centrifugal Chiller Services – Annual Cost per Chiller
Water Cooled Magnetic Bearing Chiller Services – Annual Cost per Chiller
Heat Exchanger Services – Annual Cost per Heat Exchanger
Air Compressor Services – Annual Cost per Air Compressor
VFD's and Pump Services – Annual Cost per VFD and Pump
Air – Water Separator Services – Annual Cost per Separator
Application of replica plants
Application of cobble stone
Application of woodchips
Application of boulders
Application of slurry
Striping -asphalt
Natural tree - small
Natural tree - med
Natural - large
Application of natural plants
Application of pavers
Field Surveyor Service
Application of Window Treatment

The ordering agency must verify all products and/or services are currently available on the base General Services Administration (GSA) schedule.

CALIFORNIA MULTIPLE AWARD SCHEDULE (CMAS)
KYA SERVICES, LLC
CMAS NUMBER 4-20-78-0089C, SUPPLEMENT NUMBER 7

Only the following job titles are available within the scope of this CMAS:

Floor Covering Journeyman (So Cal)
Floor Covering Level 1 (So Cal)
Floor Covering Level 2 (So Cal)
Floor Covering Level 3 (So Cal)
Floor Covering Level 4 (So Cal)
Floor Covering Level 5 (So Cal)
Floor Covering Level 6 (So Cal)
Floor Covering Level 7 (So Cal)
Floor Covering Level 8 (So Cal)
Floor Covering Journeyman (Bay Area)
Floor Covering Level 1 (Bay Area)
Floor Covering Level 2 (Bay Area)
Floor Covering Level 3 (Bay Area)
Floor Covering Level 4 (Bay Area)
Floor Covering Level 5 (Bay Area)
Floor Covering Level 6 (Bay Area)
Floor Covering Level 7 (Bay Area)
Floor Covering Level 8 (Bay Area)
Floor Covering Journeyman (Sac)
Floor Covering Level 1 (Sac)
Floor Covering Level 2 (Sac)
Floor Covering Level 3 (Sac)
Floor Covering Level 4 (Sac)
Floor Covering Level 5 (Sac)
Floor Covering Level 6 (Sac)
Floor Covering Level 7 (Sac)
Floor Covering Level 8 (Sac)
Flooring Project Manager
Flooring Site Supervisor
Flooring Project Coordinator
Flooring Project Estimator
Turf Project Manager
Turf Site Supervisor
Turf Project Coordinator
Turf Project Estimator
Carpenter Journeyman
HVAC Installer
HVAC Laborer
HVAC Technician
HVAC Project Manager
Site Assessment Coordinator
Tile Layer Journeyman
Quality Control Supervisor
Safety Coordination Manager
Rendering Coordinator

CALIFORNIA MULTIPLE AWARD SCHEDULE (CMAS)
KYA SERVICES, LLC
CMAS NUMBER 4-20-78-0089C, SUPPLEMENT NUMBER 7

Plumber/HVAC/Electrician
Plasterer Journeyman
Cement Mason Journeyman
Drywall Lather Journeyman

The ordering agency must verify the following current information about the job titles available in the base schedule at the [General Services Administration \(GSA\) eLibrary](#):

- Description of the functional requirements
- Minimum education and experience requirements
- Maximum pricing allowed (lower pricing acceptable)

FIND BASE SCHEDULE PRICING

Once on the Contractor Information page for a specific GSA schedule, the pricelist can be found either in the Contractor Terms & Conditions (T&Cs)/Pricelist document or at GSA Advantage. The Contractor T&Cs/Pricelist document is provided by the contractor as a requirement of GSA and can be found under the Contractor T&Cs/Pricelist heading by clicking on the page icon.

If the contractor has products/services available for ordering on GSA Advantage, a 'GSA Advantage' icon will be displayed. By clicking this image link, this will execute a search against GSA Advantage. Depending on the category, whether product or service related, will return either:

- 1) If products, a listing of all products available for the contractor under this contract
- 2) If services, the same document provided under the column Contractor T&Cs/Pricelist by clicking View Contractor Information and then View Contractor Catalog.

EXCLUDED PRODUCTS AND/OR SERVICES

The following products and services are not available under this CMAS:

The purchase of Information Technology (IT) hardware
Non-Information Technology consulting services
Public works services for State Agencies (except for resilient flooring, carpet, lighting fixtures, and synthetic turf)
Surveillance Systems
Security and Detection Systems
Physical Access Control Systems
Complete Facilities Maintenance and Management
Smart Building Systems Integration
Specialty Equipment Service
HIC Testing Procedure
Application of Interior Paint
Application of Exterior Paint
Storage Service
Electric Vehicle (EV) Charging Basic - 240 V - Up to 400A
Electric Vehicle (EV) Charging Basic - 480 V - 400 to 2000A
Electric Vehicle (EV) Charging Stations - Level II - 240V

CALIFORNIA MULTIPLE AWARD SCHEDULE (CMAS)
KYA SERVICES, LLC
CMAS NUMBER 4-20-78-0089C, SUPPLEMENT NUMBER 7

Electric Vehicle (EV) Charging Stations – Level III - 480V
Energy Efficiency Assessment I
Energy Efficiency Assessment 2
Energy Efficiency Assessment 3
Roof Mount Solar Option #1
Ground Mount Solar Option #2
Solar Carport Option #3
Procurement Coordinator
Submittals Coordinator
General Laborer Journeyman
General Laborer Material Handler Level 1
Drywall Installer Journeyman
Communications System Installer
Construction Project Supervisor
Project Specification Consultant
Project Design Consultant
Operating Engineer Journeyman
A/V Installer
Installer - Access Systems
Technician - Access Systems
Project Manager - Access Systems
Project Engineer - Access Systems
EV Installer
EV Technician
EV Project Manager
EV Project Engineer
Repair/Construction Laborer - Site Clean Up and Management
Repair/Construction Laborer - Journeyman
Repair/Construction Laborer - Skilled and Trained
Repair/Construction Laborer – Apprentice
Repair/Construction Laborer - Equipment Operator
Order-Level Materials (OLM)

ISSUE PURCHASE ORDER TO

Agency purchase orders must be sent to the following:

KYA Services, LLC
1800 E McFadden Avenue
Santa Ana, CA 92705-4708
Attn: Lisa Chavez

E-mail: lisa.chavez@thekeyagroup.com

CALIFORNIA MULTIPLE AWARD SCHEDULE (CMAS)
KYA SERVICES, LLC
CMAS NUMBER 4-20-78-0089C, SUPPLEMENT NUMBER 7

Agencies with questions regarding products and/or services may contact the CMAS contractor as follows:

Contact: Lisa Chavez
Phone: (714) 659-6477
E-mail: lisa.chavez@thekeyagroup.com
Website: <https://www.thekeyagroup.com/>

TOP 500 DELINQUENT TAXPAYERS

In accordance with Public Contract Code (PCC) 10295.4, and prior to placing an order for non-IT goods and/or services, **agencies must verify** with the Franchise Tax Board and the California Department of Tax and Fee Administration that this CMAS contractor's name does not appear on either list of the 500 largest tax delinquencies pursuant to Revenue and Taxation Code 7063 or 19195. The Franchise Tax Board's list of Top 500 Delinquent Taxpayers is available at their website. The California Department of Tax and Fee Administration's list of Top 500 Sales & Use Tax Delinquencies in California is available at their website.

CALIFORNIA SELLER'S PERMIT

The CMAS contractor's California Seller's Permit Number is 102-369022. Prior to placing an order with this company, agencies must verify that this permit is still valid at the California Department of Tax and Fee Administration website.

MINIMUM ORDER LIMITATION

The minimum dollar value of an order to be issued under this CMAS is \$100.

CMAS PRICES

The maximum prices allowed for the products and/or services available are those set forth in the base schedule.

The ordering agency is encouraged to seek prices lower than those in the base schedule. When responding to an agency's Request for Offer (RFO), the CMAS contractor can offer lower prices to be competitive.

PRICE DISCOUNTS

This CMAS contains dollar volume and prompt payment discounts. See the base schedule for the specific discount percentage.

DARFUR CONTRACTING ACT

This CMAS contractor has certified compliance with the Darfur Contracting Act, per PCC 10475. It is the agency's responsibility to verify that the contractor has a Darfur Contracting Act Certification on file.

**CALIFORNIA MULTIPLE AWARD SCHEDULE (CMAS)
KYA SERVICES, LLC
CMAS NUMBER 4-20-78-0089C, SUPPLEMENT NUMBER 7**

IRAN CERTIFICATION

This CMAS contractor has certified compliance with the Iran Contracting Act, per PCC 2001-2008. It is the agency's responsibility to verify that the contractor has an Iran Contracting Act Certification on file.

CALIFORNIA CIVIL RIGHTS LAW CERTIFICATION

Pursuant to PCC 2010 applicants must certify their compliance with the California Civil Rights laws and Employer Discriminatory Policies (Civil Code 51, GC 12960). It is the agency's responsibility to verify that the contractor has a California Civil Rights Law Certification on file.

WARRANTY

For warranties, see the base schedule and the CMAS Warranty provision in the CMAS Special Provisions.

CMAS contractor personnel shall have the experience, education, and expertise as defined in the base schedule.

DELIVERY

As negotiated between agency and CMAS contractor and included in the purchase order.

LIQUIDATED DAMAGES FOR LATE DELIVERY

The value of the liquidated damages cannot be a penalty, must be mutually agreed upon by agency and contractor and included in the purchase order to be applicable.

SHIPPING INSTRUCTIONS

F.O.B. (Free On Board) Origin. Buying agency pays the freight charges.

State agencies shall follow the instructions below whenever the weight of the purchase is 100 lbs. or more and F.O.B. Destination, Freight Prepaid is not used. This requirement is not applicable to local government agencies.

All shipments will be made by ground transportation unless otherwise ordered on the purchase order.

Traffic Management Unit (TMU) approval is not required for any Leveraged Procurement Agreement negotiated by DGS; however, it is recommended that state agencies contact TMU for a freight weight comparison using the Freight Analysis Worksheet on the TMU website, under the "Forms" heading to ensure the state is getting the most reasonable shipping cost.

Note: If shipping charges for purchases weighing less than 100 lbs. appear to be excessive (e.g., \$500 for a 5 lb. package where the shipping charge is a percentage of the cost of the item being purchased), departments are encouraged to contact TMU for help to obtain more appropriate pricing. TMU contact information can be found at the TMU website.

CALIFORNIA MULTIPLE AWARD SCHEDULE (CMAS)
KYA SERVICES, LLC
CMAS NUMBER 4-20-78-0089C, SUPPLEMENT NUMBER 7

PURCHASING AUTHORITY DOLLAR THRESHOLD

Order limits for the purchase of goods and/or services is determined by the individual agency purchasing authority threshold.

No CMAS order may be executed by a State agency that exceeds that agency's purchasing authority threshold, unless an exemption is granted by the Department of General Services (DGS) Purchasing Authority Unit (PAU). State agencies with approved purchasing authority, along with their dollar thresholds can be obtained at the List of State Departments with Approved Purchasing Authority website.

HOW TO USE CMAS

State agencies must adhere to the requirements in the State Contracting Manual (SCM) Volume 2, Chapter 1600 and CMAS Ordering Instructions and Special Provisions when using CMAS.

- Develop an RFO, which includes a Scope of Work (SOW) and Bidder Declaration form. For information on the Bidder Declaration requirements see SCM, Volume 2, Sections 305 and 1202.
- Clearly defined Tasks (what needs to be done) and Deliverables (outcome of each task, i.e., reports, procedures manual, etc.) must be included in the State's SOW.
- A Work Order Authorization (WOA) may be used to document completion of pre-determined tasks, but only if the tasks are clearly defined in the SOW. The WOA may be used to approve release for the next phase of the agreement but cannot be used to identify any tasks other than the ones called out in the SOW. The WOA will be signed by all parties and may be submitted for progress payments under the award.
- Projects can be performed on a Fixed Price Per Deliverable (FP/D). Fixed Price; FP/D: A defined service, or set of services, performed by Contractor in response to a defined task, or set of tasks, at a specific fixed price, and delivered per a specific schedule. Note: When using FP/D the Statement of Work must describe in detail the particular project and the work that the selected Qualified Contractor will be required to perform.
- For Consulting or Personal services, do not include any labor categories/job titles or number of hours limit in RFO Requirements or the SOW. The CMAS Contractor provides this information in their Attachment B Cost Worksheet. The State does not have the expertise to make this decision (GC 19130(b)).
- Search for potential CMAS contractors on the CMAS website and select "Find a CMAS Contractor."
- Request offers from a minimum of 3 CMAS contractors including one small business (SB) and/or Disabled Veteran Business Enterprise (DVBE), if available, who are authorized to sell the products and/or able to perform the services needed. (Government Code 14846(b)).
- A valid attempt must be made to secure offers from viable CMAS contractors who are able to supply the goods and/or provide the services. Neither a lack of sufficient CMAS contractors nor the use of restrictive requirements meets the intent for obtaining offers (SCM Volume 2, Section 1670.2).

**CALIFORNIA MULTIPLE AWARD SCHEDULE (CMAS)
KYA SERVICES, LLC
CMAS NUMBER 4-20-78-0089C, SUPPLEMENT NUMBER 7**

- If requesting offers from a certified DVBE, include the Disabled Veteran Business Enterprise Declarations form (Standard 843) in the RFO. This declaration must be completed by the DVBE prime contractor and/or any DVBE subcontractors and submitted with the offer (SCM Volume 2, Section 1201).
- This is not a bid transaction, so the small business preference, DVBE incentives, protest language, intent to award, evaluation criteria, advertising, Administrative and Technical Requirements, etc. are not applicable. (SCM Volume 2, Section 1603).
- If less than 3 offers are received, State agencies must document their file with the reasons why the other suppliers did not respond with an offer. The reason must come from the CMAS contractor.
- Assess the offers received using best value criteria including cost as one of the criteria (SCM Volume 2, Section 1603).
- Issue a Purchase Order to the selected CMAS contractor.
- For CMAS transactions under \$10,000, only one offer is required if the State agency can establish and document that the price is fair and reasonable. The fair and reasonable method can only be used for non-customizable purchases. See SCM Volume 2, Section 1510 for Fair and Reason criteria.

Local agencies must follow their own procurement regulations. For more information see the Local Agency packet available online.

AGENCY RESPONSIBILITY

Each agency is responsible for its own contracting program and purchasing decisions, including use of the CMAS program and associated outcomes. This responsibility includes, but is not limited to, ensuring the necessity of the services, securing appropriate funding, complying with laws and policies, preparing the purchase order in a manner that safeguards the State's best interests, obtaining required approvals, and documenting compliance with GC 19130.b(3) for outsourcing services.

It is the responsibility of each agency to consult with their legal staff and contracting offices for advice depending upon the scope or complexity of the purchase order. If legal services are not available within your agency, DGS Office of Legal Services is available to provide services.

CONFLICT OF INTEREST

Agencies must evaluate the proposed purchase order to determine if there are any potential conflict of interest issues. See the CMAS Special Provisions, Conflict of Interest, for more information.

CALIFORNIA MULTIPLE AWARD SCHEDULE (CMAS)
KYA SERVICES, LLC
CMAS NUMBER 4-20-78-0089C, SUPPLEMENT NUMBER 7

SPLITTING ORDERS

Splitting orders to avoid any monetary limitations is prohibited. Do not circumvent normal procurement methods by splitting purchases into a series of delegated purchase orders per PCC 10329. Splitting a project into small projects to avoid either fiscal or procedural controls is prohibited per State Administrative Manual (SAM) 4819.34.

This provision does not apply to local government agencies.

ORDERING PROCEDURES

1. Purchase Orders

All Ordering Agency purchase order documents executed under this CMAS must contain the applicable CMAS number as show on page 1.

a. State Departments:

Standard 65 Purchase Documents – State departments not transacting in FISCal must use the Purchasing Authority Purchase Order (Standard 65) for purchase execution. An electronic version of the Standard 65 is available at the Department of General Services (DGS), Procurement Division (PD) website, select Standard (STD) Forms.

FISCAL Purchase Documents – State departments transacting in FISCal will follow the FISCal procurement and contracting procedures.

b. Local Government Agencies:

Local government agencies may use their own purchase order document for purchase execution.

The agency is required to complete and distribute the purchase order. For services, the agency shall modify the information contained on the order to include the service period (start and end date), the monthly cost (or other intermittent cost), and any other information pertinent to the services. The cost for each line item must be included in the order, not just system totals.

The contractor must immediately reject purchase orders that are not accurate. Discrepancies are to be negotiated and incorporated into the purchase order prior to product delivery and service implementation.

2. Service and Delivery after CMAS Expiration

The purchase order must be issued before the CMAS expires. However, delivery of the products or completion of the services may be after the CMAS expires (unless otherwise specifically stated in the purchase order). Amending the purchase order to add quantity, time, or money is not possible if the CMAS expired.

CALIFORNIA MULTIPLE AWARD SCHEDULE (CMAS)
KYA SERVICES, LLC
CMAS NUMBER 4-20-78-0089C, SUPPLEMENT NUMBER 7

3. Multiple CMAS Agreements on a Single Purchase Order

State agencies wishing to include multiple CMAS agreements on a single FISCal purchase order must adhere to the following guidelines:

- All CMAS must be for the same CMAS contractor.
- The purchase order must go to one contractor location.
- Enter the word “CMAS” in the space reserved for the Leveraged Procurement Agreement (LPA) number. The word “CMAS” signifies that the purchase order contains items from multiple CMAS agreements. The purchasing agency may only use one bill code.
- For each individual CMAS, the agency must identify and group together the CMAS number with the line items and subtotal per CMAS number (do not include tax in the subtotal), and sequentially identify each individual CMAS as Sub #1, Sub #2, Sub #3, etc. This facilitates accurate billing of administrative fees by the Procurement Division.
- The total of all items on the purchase order must not exceed the State agency’s purchasing authority dollar threshold granted by DGS PAU.
- Do not combine items from IT and non-IT CMAS agreements. An Information Technology CMAS begins with the number “3” and a non-IT CMAS begins with the number “4.” The purchase order limits are different for these CMAS agreements.

4. Amendments to State Agency's Purchase Orders

Agency purchase orders cannot be amended if the CMAS has expired.

SCM, Volume 2, Section 1605 provides the following directions regarding amendments to all types of LPA purchase orders:

Original orders, which include options for changes (e.g., quantity or time), that were assessed and considered in the selection for award during the RFO process, may be amended consistent with the terms of the original order, provided that the original order allowed for amendments. If the original order did not evaluate options, then amendments are not allowed unless a Non-Competitively Bid is approved for those amendments.

Amendments unique to Non-IT Services:

If the original contract permitted amendments, but did not specify the changes, (e.g., quantity or time), it may be amended. Per PCC 10335 (d)(1), a contract may only be amended once under this exemption. The time shall not exceed one year, or add not more than 30 percent of the original order value and may not exceed \$250,000. If the original contract did not have language permitting amendments, the Non-Competitively Bid process must be followed.

CMAS CONTRACTOR OWNERSHIP INFORMATION

The CMAS contractor is a large business enterprise.

CALIFORNIA MULTIPLE AWARD SCHEDULE (CMAS)
KYA SERVICES, LLC
CMAS NUMBER 4-20-78-0089C, SUPPLEMENT NUMBER 7

SMALL BUSINESS MUST BE CONSIDERED

Prior to placing orders under the CMAS program, State agencies must first consider offers from small businesses that have established CMAS agreements (GC 14846(b)). NOTE: DGS auditors will request substantiation of compliance with this requirement when agency files are reviewed.

CMAS Small Business and Disabled Veteran Partners can be found on the CMAS website by selecting "Find a CMAS Contractor".

In response to our commitment to increase participation by small businesses, the Department of General Services waives the administrative fee (charged to customer agencies to support the CMAS program) for orders to California certified small business enterprises.

SMALL BUSINESS/DVBE - TRACKING

State agencies are able to claim subcontracting dollars towards their SB or DVBE goals whenever the CMAS contractor subcontracts a commercially useful function to a certified SB or DVBE. The CMAS contractor will provide the ordering agency with the name of the SB or DVBE used and the dollar amount the ordering agency can apply towards its SB or DVBE goal.

SMALL BUSINESS/DVBE - SUBCONTRACTING

1. The amount an ordering agency can claim towards achieving its SB or DVBE goals is the dollar amount of the subcontract award made by the CMAS contractor to each SB or DVBE.
2. The CMAS contractor will provide an ordering agency with the following information at the time the order is quoted:
 - a. The CMAS contractor will state that, as the prime contractor, it shall be responsible for the overall execution of the fulfillment of the order.
 - b. The CMAS contractor will indicate to the ordering agency how the order meets the SB or DVBE goal, as follows:
 - i. List the name of each company that is certified by the Office of Small Business and DVBE Services that it intends to subcontract a commercially useful function to; and
 - ii. Include the SB or DVBE certification number of each company listed and attach a copy of each certification; and
 - iii. Indicate the dollar amount of each subcontract with a SB or DVBE that may be claimed by the ordering agency towards the SB or DVBE goal; and
 - iv. Indicate what commercially useful function the SB or DVBE subcontractor will be providing towards fulfillment of the order.
3. The ordering agency's purchase order must be addressed to the prime contractor, and the purchase order must reference the information provided by the prime contractor as outlined above.

**CALIFORNIA MULTIPLE AWARD SCHEDULE (CMAS)
KYA SERVICES, LLC
CMAS NUMBER 4-20-78-0089C, SUPPLEMENT NUMBER 7**

CONTRACTORS ACTING AS FISCAL AGENTS ARE PROHIBITED

When a subcontractor ultimately provides all of the products or performs all of the services that a CMAS contractor has agreed to provide, and the prime contractor only handles the invoicing of expenditures, then the prime contractor's role becomes that of a fiscal agent because it is merely administrative in nature and does not provide a Commercially Useful Function. It is unacceptable to use fiscal agents in this manner because the agency is paying unnecessary administrative costs.

WITHHOLD LANGUAGE (SB588)

Upon delivery or completion of ordered goods or services for which the Contractor committed to DVBE subcontractor participation, state departments must require the Contractor to certify all the following:

1. The amount and percentage of work the Contractor committed to provide to one or more DVBEs under the requirements of the contract and the amount each DVBE received from the Contractor.
2. That all payments under the contract have been made to the DVBE. Upon request, the Contractor must provide proof of payment for the work.

In accordance with the Military and Veterans Code 999.7, state departments shall withhold \$10,000 from the final payment, or the full final payment if less than \$10,000, if the Contractor fails to meet the certification requirements identified above. State departments shall notify the Contractor of their failure to meet the certification requirements and give the Contractor an opportunity to comply with the certification requirements. If after 30 calendar days from the date of notice, the Contractor refuses to comply with the certification requirements, the state department shall permanently deduct \$10,000 from the final payment or the full payment if less than \$10,000.

PRODUCT SUBSTITUTIONS

Substitution of Deliverables may not be tendered without advance written consent of the Buyer. The Contractor must offer an equivalent or newer model of the product from the same manufacturer at the same or lower price. Contractor cannot use any specification in lieu of those contained in the Contract without written consent from the Buyer.

NEW EQUIPMENT REQUIRED

The State will procure new equipment. All equipment must be new (or warranted as newly manufactured) and the latest model in current production. Used, shopworn, demonstrator, prototype, or discontinued models are not acceptable.

Where Federal Energy Management Program (FEMP) standards are available, all State agencies shall purchase only those products that meet the recommended standards. All products displaying the Energy Star label meet the FEMP standards.

**CALIFORNIA MULTIPLE AWARD SCHEDULE (CMAS)
KYA SERVICES, LLC
CMAS NUMBER 4-20-78-0089C, SUPPLEMENT NUMBER 7**

SPECIAL MANUFACTURED GOODS

Any CMAS for goods to be manufactured by the CMAS contractor specifically for the State and not suitable for sale to others may require progress payments.

For a Non-IT goods CMAS, see the CMAS Non-IT Commodities Special Provisions, Provision #14, Progress Payments.

TRADE-IN EQUIPMENT

Trade-ins at open market price may be considered. The product description and trade-in allowance must be identified on the purchase order.

Agencies are required to adhere to SAM 3520 through 3520.6, Disposal of Personal Property and Surplus Personal Property, as applicable, when trade-ins are considered. A Property Survey Report, Standard 152, must be submitted for approval prior to disposition of any State owned personal property, including general office furniture regardless of the acquisition value, or if the property was recorded or capitalized for accounting purposes.

STATE AGENCY BUY RECYCLED CAMPAIGN

State ordering agencies are required to report purchases made within the eleven product categories in the California Department of Resources Recycling and Recovery's State Agency Buy Recycled Campaign per PCC 12200 through 12217.

Contractor will be required to complete and return a Recycled-Content Certification form upon request by the state ordering agency.

ACCEPTANCE TESTING CRITERIA

If the agency wants to include acceptance testing for all newly installed technology systems, individual equipment, and machines which are added or field modified (modification of a machine from one model to another) after a successful performance period, the test criteria must be included in the purchase order to be applicable.

PRODUCT INSTALLATION

The CMAS contractor is fully responsible for all installation services performed under the CMAS. Product installations must be performed by manufacturer authorized personnel and meet manufacturer documented specifications.

The prime contractor, as well as any subcontractors, must hold any certifications and/or licenses required for the project.

CALIFORNIA MULTIPLE AWARD SCHEDULE (CMAS)
KYA SERVICES, LLC
CMAS NUMBER 4-20-78-0089C, SUPPLEMENT NUMBER 7

**PILOT PROGRAM: ALTERNATIVE CONTRACTING PROCEDURES FOR PUBLIC WORKS
INSTALLATION**

Public Contract Code (PCC) 10298.5 establishes a pilot program for alternative contracting procedures for certain public works installations not including new construction. This program only applies to the installation, or purchase and installation, of resilient flooring, carpet, lighting fixtures, and synthetic turf. The program modifies existing rules which restrict State agencies from using CMAS agreements for public works contracts wherein the cost of the public works services exceeds the cost of the materials being purchased. State and local agencies should refer to PCC Section 10298.5 for additional requirements including the requirement to notify the Department of Industrial Relations in accordance with Section 1773.3 of the Labor Code.

This program expires January 1, 2028.

Suppliers and contracting agencies must comply with all requirements for this program as defined in Public Contract Code 10298.5.

PUBLIC WORKS (INSTALLATION SERVICES ONLY)

A public works contract is defined as an agreement for “the erection, construction, alteration, repair, or improvement of any public structure, building, road, or other public improvement of any kind” in accordance with PCC 1101. State agencies planning these types of projects need to review SCM, Volume 1, Chapters 10 and 11 for applicable guidelines and regulations. Visit the DGS, Real Estate Services Division (RESN) website if you have questions about public works transactions.

Agency CMAS purchase orders may allow for public works installation only when it is in support of the products covered by this CMAS.

Agencies are to ensure that the applicable laws and codes pertaining to the contractor and subcontractor licensing, prevailing wage rates, bonding, labor code requirements, etc. are adhered to by the prime contractor as well as any subcontractor during performance under the CMAS purchase order.

The bond amount for public works is not less than 100% of the purchase order price.

NOTE: In accordance with Labor Code (LC) 1773.2, the ordering agency is responsible for determining the appropriate craft, classification or type of worker needed for any contract for public works. Also, the agency is to specify the applicable prevailing wage rates as determined by the Director of the Department of Industrial Relations (DIR). In lieu of specifying the prevailing wage rates, the agency may include a statement on the order that the prevailing wage rates are on file at the agency’s office and will be made available upon request. The prevailing wage rates are available from DIR at www.dir.ca.gov (select Statistics & Research).

Bonds: For guidelines, see CMAS, Special Provisions, Public Works Requirements.

CALIFORNIA MULTIPLE AWARD SCHEDULE (CMAS)
KYA SERVICES, LLC
CMAS NUMBER 4-20-78-0089C, SUPPLEMENT NUMBER 7

State Contractor's License: Public works services can be obtained through CMAS only if incidental to the overall purchase order. If incidental public works services are included in the purchase order, prior to issuing the order agencies should visit the [State Contractor's License Board](#) website to verify that the Contractor's License shown below is still active and in good standing.

The CMAS contractor's California Contractor's License number is 984827. This is a Class C15 - Flooring and Floor Covering, B - General Building, C-61 / D12 - Synthetic Products, A - General Engineering, C20 - Warm-Air Heating, Ventilating and Air-Conditioning, and C10 – Electrical license that is valid through 06/30/2025.

NOT SPECIFICALLY PRICED ITEMS

The only time that open market/incidental, non-schedule items may be included in a CMAS order is when they fall under the parameters of the Not Specifically Priced (NSP) Items provision.

CMAS contractors must be authorized providers of the hardware, software and/or services they offer under the NSP Items provision.

Agency and CMAS contractor use of the NSP provision is subject to the following requirements:

1. Purchase orders containing only NSP items are prohibited.
2. A purchase order containing NSP items may be issued only if it results in the lowest overall alternative to the State.
3. NSP items shall be clearly identified in the order. Any product or service already specifically priced and included in the base schedule may not be identified as an NSP item.
4. NSP Installation Services: The CMAS contractor is fully responsible for all installation services performed under the CMAS. Product installations must be performed by manufacturer authorized personnel and meet manufacturer documented specifications. The prime contractor, as well as any subcontractors, must hold any certifications and/or licenses required for the project. The total dollar value of all installation services included in the purchase order cannot exceed the dollar value of the products included in the purchase order, nor can they exceed the NSP Maximum Order Limitation.
5. Maximum Order Limitation: For orders \$250,000, or less, the total dollar value of all NSP items included in a purchase order shall not exceed \$5,000. For orders exceeding \$250,000, and at the option of the contractor, the total dollar value of all NSP items in a purchase order shall not exceed 5% of the total cost of the order or \$25,000 whichever is lower.

CALIFORNIA MULTIPLE AWARD SCHEDULE (CMAS)
KYA SERVICES, LLC
CMAS NUMBER 4-20-78-0089C, SUPPLEMENT NUMBER 7

6. An NSP item included in an order issued against this CMAS is subject to all of the terms and conditions set forth in the CMAS.
7. Trade-ins, upgrades, involving the swapping of boards, are permissible, where the contract makes specific provisions for this action. In those instances, where it is permitted, the purchase order must include the replacement item and a notation that the purchase involves the swapping of a board.

The following NSP items **are specifically excluded** from any order issued under this CMAS:

1. Items not intended for use in direct support of the priced items included in the same order. An NSP item must be subordinate to the specifically priced item that it is supporting. For example, a cable, which is not otherwise specifically priced in the base schedule, is subordinate to a specifically priced printer and is eligible to be an NSP item subject to that cable meeting the remaining NSP requirements. However, a printer that is not otherwise specifically priced in the base schedule, is not subordinate to a specifically priced cable and is not eligible to be an NSP item.
2. Supply type items, except for the minimum amount necessary to provide initial support to the priced items included in the same order.
3. Items that do not meet the Productive Use Requirements for information technology products, per Statewide Information Management Manual Section 195.
4. Any other item or class of items specifically excluded from the scope of this CMAS.
5. Public Works and other services NOT in support of the products covered by this CMAS.
6. Products or services the CMAS contractor is NOT factory authorized or otherwise certified or trained to provide.
7. Follow-on consultant services that were previously recommended or suggested by the same CMAS contractor.

The CMAS contractor is required to reject purchase orders containing NSP items that do not comply with the above requirements. The CMAS contractor will promptly notify the agency issuing the noncompliant order of its rejection and the reasons for its rejection.

STATE AND LOCAL GOVERNMENTS CAN USE CMAS

State and local government agency use of CMAS is optional. A local government is any city, county, city and county, district, or other local governmental body or corporation, including Universities of California, California State Universities, K-12 schools, and community colleges empowered to expend public funds. While the State makes this CMAS available, each local government agency should make its own determination whether the CMAS program is consistent with its procurement policies and regulations.

CALIFORNIA MULTIPLE AWARD SCHEDULE (CMAS)
KYA SERVICES, LLC
CMAS NUMBER 4-20-78-0089C, SUPPLEMENT NUMBER 7

PCC 10298 allows any city, county, city and county, district, or other local governmental body or corporation empowered to expend public funds to contract with suppliers awarded CMAS without further competitive bidding. See complete PCC 10298 language at the California Legislative Information website.

PCC 10299 allows any school district empowered to expend public funds to utilize CMAS without further competitive bidding. See complete PCC 10299 language at the California Legislative Information website.

SELF-DELETING BASE SCHEDULE TERMS AND CONDITIONS

Instructions or terms and conditions that appear in the Special Items or other provisions of the base schedule and apply to the purchase, license, or rental (as applicable) of products or services by the US Government in the United States and/or to any overseas location shall be self-deleting. (Example: "Examinations of Records" provision).

Federal regulations and standards, such as Federal Acquisition Regulation, Federal Information Resources Management Regulation, Federal Information Processing Standards, General Services Administration Regulation, or Federal Installment Payment Agreement shall be self-deleting. Federal blanket orders and small order procedures are not applicable.

ORDER OF PRECEDENCE

The CMAS Special Provisions take precedence if there is a conflict between the terms and conditions of the contractor's base schedule, packaging, invoices, catalogs, brochures, technical data sheets, or other documents (see CMAS Special Provisions, CONFLICT OF TERMS).

APPLICABLE CODES, POLICIES AND GUIDELINES

All California codes, policies, and guidelines are applicable. The use of CMAS does not relieve state agencies of their responsibility to meet statewide requirements regarding contracting or the procurement of goods or services. Most procurement and contract codes, policies, and guidelines are incorporated into CMAS agreements; however, there is no guarantee that every requirement that pertains to all State processes has been included.

PAYMENTS AND INVOICES

This CMAS contains prompt payment discounts. See the base schedule for the specific discount percentage.

1. Payment Terms

Payment terms for this CMAS are net 45 days.

Payment will be made in accordance with the provisions of the California Prompt Payment Act, GC 927. Unless expressly exempted by statute, the Act requires State agencies to pay properly submitted, undisputed invoices not more than 45 days after (1) the date of acceptance of goods or performance of services; or (2) receipt of an undisputed invoice, whichever is later.

CALIFORNIA MULTIPLE AWARD SCHEDULE (CMAS)
KYA SERVICES, LLC
CMAS NUMBER 4-20-78-0089C, SUPPLEMENT NUMBER 7

2. Payee Data Record (Standard 204)

State Agencies must obtain a copy of the Payee Data Record (Standard 204) in order to process payments. State Ordering Agencies must forward a copy of the Standard 204 to their accounting offices. Without the Standard 204, payment may be unnecessarily delayed. State Agencies should contact the CMAS contractor for copies of the Payee Data Record.

3. DGS Administrative and Incentive Fees

Orders from State Agencies:

DGS will bill each State agency directly an administrative fee for use of CMAS. The administrative fee should NOT be included in the order total or remitted before an invoice is received from DGS. This administrative fee is waived for CMAS purchase orders issued to California certified small businesses.

Orders from Local Government Agencies:

CMAS contractors, who are not California certified small businesses, are required to remit to DGS an incentive fee equal to a percentage of the total of all local government agency orders (excluding sales tax and shipping) placed against their CMAS.

The incentive fee is waived for CMAS purchase orders issued to California certified small businesses.

For more information on the incentive fees see the CMAS Management Guide.

4. Contractor Invoices

Unless otherwise stipulated, the CMAS contractor must send their invoices to the agency address set forth in the purchase order. Invoices shall be submitted in triplicate and shall include the following:

- CMAS number
- Agency purchase order number
- Agency Bill Code (State Only)
- Line item number
- Unit price
- Extended line item price
- Invoice total

State sales tax and/or use tax shall be itemized separately and added to each invoice as applicable.

The company name on the CMAS, purchase order and invoice must match, or the State Controller's Office will not approve payment.

CALIFORNIA MULTIPLE AWARD SCHEDULE (CMAS)
KYA SERVICES, LLC
CMAS NUMBER 4-20-78-0089C, SUPPLEMENT NUMBER 7

5. Advance Payments

Advance payment is allowed for services only under limited, narrowly defined circumstances, i.e., between specific departments and certain types of non-profit organizations, or when paying another government agency (GC 11256 through 11263 and 11019).

It is NOT acceptable to pay in advance, except software maintenance and license fees, which are considered a subscription and may be paid in advance if a provision addressing payment in advance is included in the purchase order.

Software warranty upgrades and extensions may also be paid for in advance, one time.

6. Credit Card

The CMAS contractor does not accept the State of California credit card (VISA CAL-Card).

7. Leasing/Financing

California State Agencies should use the Golden State Financial Marketplace (GS SMar) program for all financing and leasing needs. California Local Government Agencies (counties, cities, K-12 school districts, community colleges, California State Universities, Universities of California, etc.) may utilize the GS SMar program for financing and leasing according to PCC 14937. The minimum dollar amount for Local Government Agency financing and leasing is \$100,000.

8. Lease/Purchase Analysis

California State agencies must complete a Lease/Purchase Analysis (LPA) to determine best value when contemplating a lease/rental and retain a copy for future audit purposes (SAM 3710).

For short-term rental equipment, the lease/purchase analysis must be approved by DGS Office of Legal Services.

The lease/purchase analysis for all other purchases must be approved by the Department of General Services, GS SMar State Financial Marketplace. Buyers may contact the GS SMar Unit via e-mail at SFM@dgs.ca.gov for further information.

9. Leasing

The State reserves the right to select the form of payment for all procurements, whether it is an outright purchase with payment rendered directly by the State, or a financing/lease-purchase or operating lease via the State Financial Marketplace (GS SMar and/or Lease SMar). If payment is via the financial marketplace, the CMAS contractor will invoice the State and the State will approve the invoice. The selected Lender/Lessor for all product listed on the State's procurement document will pay the supplier on behalf of the State. Buyers may contact the GS SMar Unit via e-mail at SFM@dgs.ca.gov for further information.

CALIFORNIA MULTIPLE AWARD SCHEDULE (CMAS)
KYA SERVICES, LLC
CMAS NUMBER 4-20-78-0089C, SUPPLEMENT NUMBER 7

10. Maintenance Tax

The California Department of Tax and Fee Administration has ruled that in accordance with Section 1546 of the Sales and Use Tax Regulations of the Business Taxes Law Guide, whenever optional maintenance contracts include consumable supplies, such supplies are subject to sales tax.

Generally, the State has two options:

1. For agreements that provide for only maintenance services (i.e., the furnishing of labor and parts necessary to maintain equipment), the charges for the provision of maintenance services are not taxable.
2. For agreements that provide for both maintenance services and consumable supply items (e.g., toner, developer, staples), the provision of the consumable supplies is considered a taxable sale of tangible personal property. Therefore, State agencies awarding optional maintenance contracts are responsible for paying the applicable sales tax on the consumable supplies used during the performance period of the maintenance contract.

The Contractor will be required to itemize the taxable consumables for State accounting purposes.

OBTAINING COPY OF CMAS

A copy of this CMAS can be obtained at [Cal eProcure](#). Links to the CMAS Special Provisions conditions and base schedule are available on the front page of this CMAS agreement.

It is important for the agency to confirm that the required products, services, and prices are included in the CMAS and are at or below base schedule rates. To streamline verification that the needed items are in the base schedule, the agencies should ask the CMAS contractor to identify the specific location in the base schedule that include the required products, services, and prices. Once verified, agencies should save the information for their file documentation.

FEDERAL DEBARMENT

When federal funds are expended, the agency is required to obtain (retain in file) a signed “[Federal Debarment](#)” certification from the CMAS contractor before the purchase order is issued. This certification is required by the regulations implementing Executive Order 12549, Debarment and Suspension, 29 CFR Part 98, Section 98.510, Participants; responsibilities. The regulations were published as Part VII of the May 26, 1988 Federal Register (pages 19160-19211).

CONTRACTOR TRAVEL

The Travel provision is not applicable to this CMAS.

AMERICANS WITH DISABILITY ACT

To view the [DGS Accessibility Policy](#), please visit the DGS website.

CALIFORNIA MULTIPLE AWARD SCHEDULE (CMAS)
KYA SERVICES, LLC
CMAS NUMBER 4-20-78-0089C, SUPPLEMENT NUMBER 7

Information Regarding the Purchase and Installation of Floor Coverings

A contract for the purchase and installation of carpet and other floor coverings is a public works contract as defined in Section 1101 of the Public Contract Code and, as such, requires certain special conditions.

A state agency **may not** contract for the installation of carpet in a building (a capital improvement to the building) that is **not owned** by the state. Carpet in leased facilities must be provided by the lessor and is accounted for in the lease agreement and rate. Users should contact the building manager and or the building owner when carpet is required.

A supplier or installer of carpet must be licensed by the State Contractors' Licensing Board with a C-15 Flooring and Floor Covering license which is current and in good standing. The supplier must provide the license number and expiration date for themselves and for all subcontractors providing installation services. This information shall be provided by the supplier on the "Contractors' License Requirements" form (see attached Sample A), which must be attached to each resulting carpet order. A subcontractor is defined as anyone who will perform work, labor, or render services in an amount in excess of one-half of one percent of the total order. Each subcontractor's business address and the portion of work that each will perform shall also be included on this form.

If the contract amount exceeds \$5,000 (labor/installation costs), the supplier must furnish a payment bond (Std. 807 - see attached Sample B) prior to the commencement of performance. The payment bond shall be in a sum not less than one hundred percent (100%) of the contract price. A blank copy of the Std. 807 form shall be provided to the supplier. In addition, the awarding agency must notify the contractor that the contract is subject to state contractor nondiscrimination and compliance requirements (see paragraph 42 of the CMAS Terms and Conditions).

The prevailing wage requirements apply and a list of prevailing wage rates must be available for inspection. It is the ordering agency's responsibility to provide a copy of the prevailing wage rates to the contractor. The prevailing wage rates are available from the Department of Industrial Relations, Prevailing Wage Unit at www.dir.ca.gov (select Statistics & Research) or at (415) 703-4774.

Agencies should be aware that there are certain requirements that pertain to floor coverings included in the Americans with Disabilities Act of 1992 (ADA). Some of these requirements pertain to carpet pile height (not to exceed 1/2" in height), fastening exposed carpet edges to floor, and changes in floor level not to exceed 1/2" beveled. It is the responsibility of the agency to comply with these requirements. Detailed information relative to carpet installation and ADA requirements can be obtained from the State Architect, Access Compliance Unit, at (916) 445-7523.

Agencies should be aware that old flooring material (tiles, glues, cove base, etc.) may contain asbestos and could present significant problems in the removal of old flooring material and in the installation of new carpet. Users should determine the presence or absence of asbestos containing material in their existing flooring materials and act accordingly before placing orders for carpet.

It is strongly recommended that new carpet not be installed over existing carpet due to potential conflicts with the Americans with Disabilities Act, and various fire, health and safety codes.

CALIFORNIA MULTIPLE AWARD SCHEDULE (CMAS)
KYA SERVICES, LLC
CMAS NUMBER 4-20-78-0089C, SUPPLEMENT NUMBER 7

The moisture content of the slab over which the carpet is to be installed must be within the limits allowed by the carpet manufacturer and/or glue manufacturer. The testing of slab moisture content can be performed by either the agency ordering the carpet or by the carpet supplier.

The agency should provide for a site inspection prior to issuing an order for the carpet desired and should use a checklist similar to the one attached (see attached Sample C). Additions, changes, modifications to the checklist should be made as necessary. The agency should inspect and monitor the progress of the installation to prevent problems.

The prime responsibility for contract performance rests with the contract holder, who shall be the primary contact point for problem resolution. This contract is structured such that the user may purchase carpet only or carpet installed from the supplier. In no case is the supplier allowed to deny installation of the carpet selected by any user for any location. Installation services may not exceed an amount equal to the cost of the carpet and, when identified, will be paid for in the cost of the CMAS order. Typically, the price schedule will contain pricing for “clean floor” (new) installation only. However, agencies may use the Not Specifically Priced (NSP) provision for “unclean floor” installation services, as well as products. The total dollar value of all installation services, on clean and/or unclean surfaces, using line item and/or NSP pricing, must not exceed 50% of the order’s total value.

The cost of installation and any ancillary supplies/services is not included in the base price of the carpet and may be obtained from the price schedule if listed, or can otherwise be included via the NSP provision.

It is incumbent upon the user to identify whether the costs for installation and other requirements are fair and equitable. The following chart is provided to give an approximation of the costs for installation in several typical state locations.

CALIFORNIA MULTIPLE AWARD SCHEDULE (CMAS)
KYA SERVICES, LLC
CMAS NUMBER 4-20-78-0089C, SUPPLEMENT NUMBER 7
ESTIMATED CARPET INSTALLATION COSTS

(**NOTE:** THESE ARE APPROXIMATIONS ONLY, NOT ACTUAL CONTRACT INSTALLATION PRICES. DOES NOT INCLUDE COST OF NEW CARPET.)

BASED ON WEEKDAY INSTALLATION, NORMAL WORKING HOURS, PREVAILING WAGE, NO UNIQUE CONDITIONS

Description Of Installation	Estimated Installation Cost (per square yard)
General Office Space New Construction Clean Floor Install New Carpet Direct Glue Down or Full Spread Release Adhesive Non-Patterned Carpet	Broadloom \$4.00 Modular (Tile) \$4.00
General Office Space No Furniture Moving Remove Old Direct Glue Carpet Install New Carpet Direct Glue Down or Full Spread Release Adhesive Non-Patterned Carpet	Broadloom \$5.00 Modular (Tile) \$5.00
General Office Space Moving of Conventional Furniture Remove Old Direct Glue Carpet Install New Carpet Direct Glue Down or Full Spread Release Adhesive Non-Patterned Carpet	Broadloom \$10.00 Modular (Tile) \$10.00
General Office Space Moving of Modular (Panels And Components) Furniture Remove Old Direct Glue Carpet Install New Broadloom Carpet Direct Glue Down Non-Patterned Carpet	Broadloom \$5.00 Plus \$300.00-\$400.00 <u>Per Workstation</u>
General Office Space Lifting of Modular (Panels And Components) Furniture Remove Old Direct Glue Carpet Install New Modular Carpet Full Spread Release Adhesive	Modular (Tile) \$11.00

CALIFORNIA MULTIPLE AWARD SCHEDULE (CMAS)
KYA SERVICES, LLC
CMAS NUMBER 4-20-78-0089C, SUPPLEMENT NUMBER 7
CARPET TYPES FOR GIVEN AREAS (GENERAL GUIDELINE ONLY)

Area To Be Carpeted	Carpet Type
General Office (Example: General State Offices with No Or Light To Medium Public Traffic)	26-28 Ounce Broadloom, Commercial Grade, Loop Pile, Nylon, Dupont Lumina or Legacy Or Basf 2000zx Yarn System. Installation by Direct Glue Down. Or 26-28 Ounce Modular (Carpet Tile), Commercial Grade, Loop Pile, Nylon, Dupont Lumina or Legacy Or Basf 2000zx Yarn System. Installation With Full Spread Of Release Adhesive.
Executive Offices (Example: Director's Office, Deputy Directors, Agency Personnel)	28-32 Ounce Broadloom, Commercial Grade, Tufted Graphics Design, Loop Pile, Nylon, Dupont Lumina or Legacy Or Basf 2000zx Yarn System. Installation by Direct Glue Down. Or 28-32 Ounce Modular (Carpet Tile), Commercial Grade, Tufted Graphics Design, Loop Pile, Nylon, Dupont Lumina or Legacy Or Basf 2000zx Yarn System. Installation With Full Spread Of Release Adhesive.
State Owned Residences	34 Ounce Broadloom, Tufted, Commercial Grade, Cut and Loop Pile. Yarn to Be Branded Nylon, Any Conventional Dye Method. Installation Stretch In Over 3/8 Inch, 100% Synthetic Carpet Cushion, 28 Ounce Per Square Yard Nominal, 6.2 Pound Per Cubic Foot, Meeting Astm E648 Class 1 Radiant Panel Test.
Temporary Buildings Including Mobile And Modular Facilities	20 Ounce Broadloom, Tufted, Commercial Grade, Loop Pile, Branded, Solution Dyed Nylon. Installation By Direct Glue Down.
Very High Traffic Areas (Example: Medium To Heavy Use Public Areas, Airports, College/University Food Service Areas, Dormitories)	20 Ounce Broadloom, Tufted, Structured Back, Commercial Grade, Nylon, Dupont Lumina or Legacy Or Basf 2000zx Yarn System. May Include High Density Urethane or Vinyl Chloride Pad Backing. Seams Should Be Capable of Sealing (Weld Together). Installation By Direct Glue Down

**CALIFORNIA MULTIPLE AWARD SCHEDULE (CMAS)
KYA SERVICES, LLC
CMAS NUMBER 4-20-78-0089C, SUPPLEMENT NUMBER 7**

SAMPLE A

CONTRACTORS' LICENSE REQUIREMENTS

The work described in this order requires a valid California Contractor's License (C-15 Flooring and Floor Covering). If subcontractors are to be used, they must also possess valid State Contractors' Licenses appropriate to their scope of work, and they must be listed below.

Supplier's Contractor's License Number: _____

License Issued to Whom: _____

Class / Type of License: _____

Expiration Date of License: _____

Work to be Performed: _____

Subcontractor's Name and Address: _____

License Number: _____

Class / Type of License: _____

Expiration Date of License: _____

Work to be Performed: _____

WORKMEN'S COMPENSATION CERTIFICATION

The undersigned hereby certifies the following:

I am aware of the provisions of Section 3700 of the Labor Code which requires every employer to be insured against liability for workmen's compensation or to undertake self-insurance in accordance with the provisions of that Code, and I will comply with such provisions before commencing the performance of the work of this order.

Signature of Supplier

Date

**CALIFORNIA MULTIPLE AWARD SCHEDULE (CMAS)
KYA SERVICES, LLC
CMAS NUMBER 4-20-78-0089C, SUPPLEMENT NUMBER 7**

**SAMPLE B
PAYMENT BOND TO ACCOMPANY CONSTRUCTION CONTRACT
(Public Contract Code Sections 7103 and 10221)**

BOND Number: _____

The premium on this bond is _____ for the term _____

Know All Men By These Presents:

That The State of California, acting by and through the _____,
has awarded to _____ whose
address is _____ as Principle, a contract
for the work described as follows:

Project Title: _____

Project Location: _____

WHEREAS, the provisions of Public Contract Code Section 7103 and 10221 require that the Principle file a bond in connection with said contract and this bond is executed and tendered in accordance therewith.

NOW THEREFORE, Principle and _____, a Surety Corporation organized under the laws of _____ and authorized to transact a general surety business in the State of California, as Surety, are held and firmly bound to the People of the State of California in the penal sum of _____ (_____), for which payment we bind ourselves, our heirs, executors, administrators, successors and assigns jointly and severally, firmly by these presents.

**CALIFORNIA MULTIPLE AWARD SCHEDULE (CMAS)
KYA SERVICES, LLC
CMAS NUMBER 4-20-78-0089C, SUPPLEMENT NUMBER 7**

SAMPLE B

THE CONDITION OF THIS OBLIGATION IS SUCH,

1. That if said Principle or its subcontractors shall fail to pay any of the persons named in Civil Code Section 9100, or amounts due under the Unemployment Insurance Code with respect to work or labor performed under the contract, or for any amounts required to be deducted, withheld, and paid over to the Employment Development Department from the wages of employees of the Principle and subcontractors pursuant to Section 13020 of the Unemployment Insurance Code, with respect to such work and labor, that the surety herein will pay for the same, otherwise this obligation is to be void. In case suit is brought upon this bond, the Surety will pay a reasonable attorney's fee to be fixed by the court.
2. This bond shall insure to the benefit of any persons named in Civil Code Section 9100 as to give a right of action to such persons or their assigns in any suit brought upon this bond.
3. The aggregate liability of the Surety hereunder, including costs and attorney fees, on all claims whatsoever shall not exceed the penal sum of the bond in accordance with the provisions of Section 996.470(a) of the Code of Civil Procedure.
4. This bond is executed by the Surety, to comply with the provisions of Public Contract Code Sections 7103, 10221 and 10222, Chapter 5, Title 3, Part 6, Division 4 of the Civil Code and of Chapter 2, Title 14, Part 2 of the Code of Civil Procedure and said bond shall be subject to all of the terms and provisions thereof.
5. This bond may be cancelled by the Surety in accordance with the provisions of Section 996.310 et seq. of the Code of Civil Procedure.
6. This bond to become effective _____

(NAME OF SURETY)

(ADDRESS)

I certify (or declare) under penalty of perjury that I have executed the foregoing bond under an unrevoked power of attorney.

Executed in _____ on _____
(CITY AND STATE) (DATE)

(SIGNATURE OF ATTORNEY IN FACT) (PRINTED OR TYPED NAME OF ATTORNEY IN FACT)

STATE OF CALIFORNIA
STD. 807 (REV 2/14)

**CALIFORNIA MULTIPLE AWARD SCHEDULE (CMAS)
KYA SERVICES, LLC
CMAS NUMBER 4-20-78-0089C, SUPPLEMENT NUMBER 7**

SAMPLE C

CARPET INSTALLATION REQUIREMENTS

Requirement	Items Required Yes	Items Required No	Performed By Vendor	Performed By Agency
Standard office furniture to be removed and replaced (excluding copiers, computers, personal items and plants). Vendor to provide all equipment and labor.				
Remove existing: carpet _____, pad _____, tile _____ Disposition: To State _____ Remove from State Premises _____				
Raise and reset monuments.				
Prepare floor and strip wax and other coatings and debris using commercial stripper. Follow stripper and carpet manufacturer's recommendations.				
Remove trim, rehang doors and replace doorstops (except metal doors to be trimmed by State.				
Inspection of floor preparation by Building Manager.				
Reducer strips (metal _____, plastic _____) to be installed in accordance with the manufacturer's recommendations and in accordance with approved broadloom seaming diagrams.				
Tack strips to be installed.				
Pad to be installed.				

CALIFORNIA MULTIPLE AWARD SCHEDULE (CMAS)
KYA SERVICES, LLC
CMAS NUMBER 4-20-78-0089C, SUPPLEMENT NUMBER 7

Requirement	Items Required Yes	Items Required No	Performed By Vendor	Performed By Agency
Cove base, rubber _____ or vinyl _____ Furnish and install _____ Color: brown _____, black _____ other _____ Size: 6" _____, 4" _____, 2" _____ other _____ Remove existing base _____ Trim cove on existing base _____ Other (explain) _____ _____				
All spots and smears of floor adhesives and seam cement to be removed.				
Remove all scraps and extraneous items from State premises upon completion of the installation and protect all adjacent areas from damage.				
Leave overage with Building Manager.				
Work to be performed on other than regular working hours. Nights _____ Weekends _____				
Floor duct covers, contact: Building Manager _____ Other _____				

**CALIFORNIA MULTIPLE AWARD SCHEDULE (CMAS)
KYA SERVICES, LLC
CMAS NUMBER 4-20-78-0089C, SUPPLEMENT NUMBER 7**

SAMPLE C (continued)

Carpet Installation Instructions Continued

COORDINATION AND INSPECTION OF WORK

_____ **Site Inspection:**

A job walk-through for the purpose of inspecting the installation site will be conducted on _____ at _____ at _____.
The walk-through inspection will be conducted by _____.
Failure to inspect the installation site in no way relieves the supplier from obligations as stated in this order.

_____ **Installation Coordination:**

(Name) _____ (Title) _____
at (Agency) _____, telephone (_____) _____
will be responsible for coordination of all installation work. Within 10 days after receipt of a purchase order, the supplier shall contact (Name) _____
to coordinate an acceptable installation schedule.

No installation work shall commence without the Building Manager's advance approval of the schedule.

_____ **Inspection of Installation Work:**

Check here if any deficiencies in materials and/or workmanship are noted during inspection of the work in progress. The agency will immediately notify the supplier of these problems.

_____ The supplier shall request an inspection after _____% of the work has been completed.

This inspection will be made jointly by the supplier and a designee of the agency.

_____ (Name) _____, (Title) _____,

will be responsible for performing initial, continuing, and final inspection of the installation work by the supplier.



Schematic Design Cost Estimate

October 13, 2025

City of Los Alamitos
Los Alamitos Community Center #2
Los Alamitos, CA



CITY OF
Los Alamitos
California

Prepared for City of Los Alamitos

INTRODUCTION

BASIS OF ESTIMATE

This Cost Estimate is based on the Schematic Design drawing package, prepared by Albert Group Architects, along with verbal and written guidance from the owner.

ESTIMATE MARK UPS

The following markups are included in this estimate:

1) General Conditions	9.22%
2) Overhead and Profit (OH&P)	4.50%
3) Bonds & Insurance	3.00%
4) Design Contingency	10.00%
5) Escalation to MOC, 03/15/26	2.11% Construction start date of December 2025 and 6 month duration.
Projected Yearly Escalation Rate	
2025	5.00%
2026	5.00%

EXCLUSIONS

- The following items are excluded from this estimate:
- 1) Professional fees, inspections and testing.
 - 2) Escalation beyond the midpoint of construction, March 2026.
 - 3) FF and E, unless specifically referenced in this estimate.
 - 4) Plan check fees and building permit fees.
 - 5) Construction/Owner's contingency costs.
 - 6) Construction management fees.
 - 7) Soft costs.
 - 8) Night time and weekends work.
 - 9) Accelerated construction schedule.

ITEMS AFFECTING COST ESTIMATE

- Items that may change the estimated construction cost may include but are not limited to the following:
- 1) Unforeseen sub-surface condition.
 - 2) Any changes to the scope of work not included in this report. We recommend updating the estimate to capture the value of any changes.
 - 3) Sole source procurement.
 - 4) Any changes or delay from the projected construction schedule.

CLARIFICATIONS

- 1) This estimate is based on the assumption of a competitive bid environment by a minimum of four at the General Contractor and the Subcontractor level.
- 2) This estimate assumes the use of prevailing wages. This estimate does not include PLA.
- 3) This estimate assumes the Design-Bid-Build procurement method.

CONSTRUCTION COST SUMMARY

Base Scope Elements	Area	Cost / SF	Total
COUNCIL CHAMBER RENOVATION	3,565 SF	\$830.15	\$2,959,469
NEW BREAKROOM AND RESTROOMS ADDITION	515 SF	\$1,058.98	\$545,376
SITEWORK IMPROVEMENTS			\$146,105
TOTAL ESTIMATED CONSTRUCTION COST			\$3,650,949

Main CSI Summary

Element	Total
01 General Requirements	Included in General Conditions
02 Existing Conditions	\$130,299
03 Concrete	\$58,913
04 Masonry	
05 Metals	\$5,110
06 Woods, Plastics, and Composites	\$105,233
07 Thermal and Moisture Protection	\$48,219
08 Openings	\$65,974
09 Finishes	\$343,341
10 Specialties	\$56,066
11 Equipment	\$9,789
12 Furnishings	\$1,000
13 Special Construction	
14 Conveying Equipment	
21 Fire Suppression	\$49,312
22 Plumbing	\$193,509
23 Heating, Ventilating, and Air Conditioning (HVAC)	\$254,384
26 Electrical	\$422,687
27 Communications	\$839,975
28 Electronic Safety and Security	\$139,037
31 Earthwork	\$8,327
32 Exterior Improvements	\$8,810
33 Utilities	\$25,000
34 Transportation	
48 Electric Power Generation	
Subtotal	\$2,764,985
General Conditions	9.22% \$255,000
Subtotal	\$3,019,985
Overhead and Profit (OH&P)	4.50% \$135,899
Subtotal	\$3,155,884
Bonds & Insurance	3.00% \$94,677
Subtotal	\$3,250,561
Design Contingency	10.00% \$325,056
Subtotal	\$3,575,617
Escalation to MOC, 03/15/26	2.11% \$75,333
TOTAL ESTIMATED CONSTRUCTION COST	\$3,650,949

Council Chamber Renovation

Council Chamber Renovation Summary

Element	Gross Floor Area	3,565	SF	Total	Cost/SF
01	General Requirements	Included in General Conditions			
02	Existing Conditions			\$116,959	\$32.81
03	Concrete			\$26,565	\$7.45
04	Masonry				
05	Metals			\$3,565	\$1.00
06	Woods, Plastics, and Composites			\$47,206	\$13.24
07	Thermal and Moisture Protection			\$22,878	\$6.42
08	Openings			\$47,727	\$13.39
09	Finishes			\$262,325	\$73.58
10	Specialties			\$45,164	\$12.67
11	Equipment			\$5,128	\$1.44
12	Furnishings				
13	Special Construction				
14	Conveying Equipment				
21	Fire Suppression			\$44,491	\$12.48
22	Plumbing			\$132,952	\$37.29
23	Heating, Ventilating, and Air Conditioning (HVAC)			\$240,994	\$67.60
26	Electrical			\$330,854	\$92.81
27	Communications			\$805,310	\$225.89
28	Electronic Safety and Security			\$109,186	\$30.63
31	Earthwork				
48	Electric Power Generation				
	Subtotal			\$2,241,303	\$628.70
	General Conditions	9.22%		\$206,704	\$57.98
	Subtotal			\$2,448,007	\$686.68
	Overhead and Profit (OH&P)	4.50%		\$110,160	\$30.90
	Subtotal			\$2,558,167	\$717.58
	Bonds & Insurance	3.00%		\$76,745	\$21.53
	Subtotal			\$2,634,912	\$739.11
	Design Contingency	10.00%		\$263,491	\$73.91
	Subtotal			\$2,898,404	\$813.02
	Escalation to MOC, 03/15/26	2.11%		\$61,065	\$17.13
TOTAL ESTIMATED CONSTRUCTION COST				\$2,959,469	\$830.15

Los Alamitos Community Center #2
Council Chamber Renovation
 Los Alamitos, CA
 Schematic Design Cost Estimate

10/13/25

Council Chamber Renovation Detail Elements

Element	Quantity	Unit	Unit Cost	Total
02 Existing Conditions				
Building demolition				
Interior partitions	1,417	sf	\$5.83	\$8,268
Sawcut and demo SOG for new plumbing routing at existing office	75	sf	\$13.56	\$1,017
Sawcut and demo SOG for new plumbing routing at existing restroom	300	sf	\$13.56	\$4,067
Demo exterior wall sheathing and finishes for new shear wall	1,605	sf	\$3.24	\$5,203
Pressure wash / sandblast exterior finishes	4,065	sf	\$1.77	\$7,187
Sawcut and demo interior wall for new door opening, single	2	loc	\$500.97	\$1,002
Sawcut and demo exterior wall for new door opening, single	1	loc	\$530.44	\$530
Sawcut and demo interior wall for new window opening	1	loc	\$471.50	\$471
Relocate existing operable / folding wall partition	29	lf	\$324.15	\$9,400
Floor finishes including base, scrape all glue/adhesives from floor	3,115	sf	\$2.30	\$7,160
Floor tiles, at restrooms	300	sf	\$3.48	\$1,043
Wall tiles, at restrooms	944	sf	\$3.71	\$3,505
Ceiling finishes	3,415	sf	\$3.06	\$10,466
Interior doors, single	7	ea	\$253.43	\$1,774
Exterior doors, single	1	ea	\$265.22	\$265
Interior windows	88	sf	\$11.20	\$985
Casework	58	lf	\$54.22	\$3,145
Toilet partitions	3	ea	\$194.49	\$583
Refrigerator	1	ea	\$147.34	\$147
Toilet specialties	1	ls	\$471.50	\$471
Building specialties / signage	1	ls	\$589.37	\$589
Miscellaneous demolition	40	hr	\$85.00	\$3,400
Haul off and disposal	1	ls	\$17,670.32	\$17,670
Hazardous material abatement	3,565	sf	\$5.50	\$19,608
Temporary protection				
Protection of existing to remain	1	ls	\$4,000.00	\$4,000
Temporary barriers / dust control	1	ls	\$5,000.00	\$5,000

Subtotal - Existing Conditions **\$116,959**

03 Concrete

Infill slab on grade at new restroom locations	375	sf	\$56.58	\$21,217
Miscellaneous concrete	3,565	sf	\$1.50	\$5,348

Subtotal - Concrete **\$26,565**

Los Alamitos Community Center #2
Council Chamber Renovation
Los Alamitos, CA
Schematic Design Cost Estimate

10/13/25

Council Chamber Renovation Detail Elements

Element	Quantity	Unit	Unit Cost	Total
---------	----------	------	-----------	-------

05 Metals

Miscellaneous metal fabrication and support, allowance	3,565	sf	\$1.00	<u>\$3,565</u>
Subtotal - Metals				<u>\$3,565</u>

06 Woods, Plastics, and Composites

Wall framing, wood studs				
Interior wall framing, 2" x 6" wood studs	403	sf	\$12.45	\$5,019
Interior wall framing, 2" x 4" wood studs	1,157	sf	\$10.48	\$12,126
Wall infill to existing door opening, single	4	loc	\$1,119.81	\$4,479
Miscellaneous blocking / strapping and backing	1,560	sf	\$1.50	\$2,340
Plywood sheathing				
Exterior shear walls, 1/2" thick	1,605	sf	\$4.98	\$8,000
Shear wall premiums, holdown, and additional nailing	1,605	sf	\$2.65	\$4,257
Building casework				
Solid surface countertop, at kitchen and restrooms	23	lf	\$322.58	\$7,419
Miscellaneous rough carpentry, hardware and blocking, allowance	3,565	sf	\$1.00	<u>\$3,565</u>
Subtotal - Woods, Plastics, and Composites				<u>\$47,206</u>

07 Thermal and Moisture Protection

Roofing system				
Patchwork / repairs to existing roofing, in coordination with mechanical upgrades	1	ls	\$7,500.00	\$7,500
Wall insulation				
Interior, sound batt insulation, unbacked, 6" thick	403	sf	\$3.07	\$1,237
Interior, sound batt insulation, unbacked, 4" thick	1,157	sf	\$2.24	\$2,593
Miscellaneous				
Acoustic wall sealant	674	lf	\$3.91	\$2,636
Miscellaneous caulking, allowance	3,565	sf	\$2.50	<u>\$8,913</u>
Subtotal - Thermal and Moisture Protection				<u>\$22,878</u>

Los Alamitos Community Center #2
Council Chamber Renovation
 Los Alamitos, CA
 Schematic Design Cost Estimate

10/13/25

Council Chamber Renovation Detail Elements

Element	Quantity	Unit	Unit Cost	Total
08 Openings				
Exterior doors				
SC wood door panel with wood frame, double	1	pr	\$5,111.69	\$5,112
SC wood door panel with wood frame, single	1	ea	\$3,241.22	\$3,241
Premiums				
Panic device	3	ea	\$2,019.06	\$6,057
OH door closure	3	ea	\$618.94	\$1,857
Paint door and frame, single	1	ea	\$206.28	\$206
Paint door and frame, double	4	pr	\$324.15	\$1,297
Interior glazing				
Aluminum window	24	sf	\$135.56	\$3,253
Interior doors				
SC wood door panel with wood frame, single	7	ea	\$3,061.15	\$21,428
Premiums				
OH door closure	7	ea	\$618.94	\$4,333
Paint door and frame, single	3	ea	\$206.28	\$619
Paint door and frame, double	1	pr	\$324.15	\$324
Subtotal - Openings				<u>\$47,727</u>

09 Finishes

Exterior finishes				
Patch damaged areas of exterior plaster	4,065	sf	\$4.13	\$16,771
Paint finish to exterior walls	4,065	sf	\$5.60	\$22,760
Interior partitions				
5/8" thick gypsum board, type X, finished	3,120	sf	\$5.84	\$18,216
Interior finishes				
Floors				
Patch, prep and repair concrete slab to receive new finishes	3,415	sf	\$2.25	\$7,684
LVT	2,511	sf	\$13.11	\$32,926
Sheet vinyl	117	sf	\$10.10	\$1,182
Ceramic floor tiles	372	sf	\$24.16	\$8,989
Sealed concrete	415	sf	\$3.71	\$1,541
Ceramic tile grout	372	sf	\$4.00	\$1,486
Existing finishes to remain, patchwork if required	150	sf	\$2.06	\$309

Los Alamitos Community Center #2
Council Chamber Renovation
Los Alamitos, CA
Schematic Design Cost Estimate

10/13/25

Council Chamber Renovation Detail Elements

Element	Quantity	Unit	Unit Cost	Total
Base				
Rubber base	638	lf	\$6.80	\$4,336
Tile base	161	lf	\$26.59	\$4,282
Walls				
Cementitious backerboard at tiled walls	1,288	sf	\$10.02	\$12,905
Wall tile	1,288	sf	\$25.10	\$32,323
Wall tile grout	1,288	sf	\$4.07	\$5,238
Paint walls	9,099	sf	\$4.42	\$40,220
Ceiling				
Acoustic ceiling tile	2,628	sf	\$14.85	\$39,032
Gypsum board ceiling, MR	372	sf	\$20.42	\$7,597
Paint finish to gypsum board ceiling	372	sf	\$4.83	\$1,798
Exposed painted structure	565	sf	\$4.83	\$2,731

Subtotal - Finishes **\$262,325**

10 Specialties

Building specialties, allowance	3,565	sf	\$4.00	\$14,260
Signage and wayfinding, interior and exterior, allowance	3,565	sf	\$2.25	\$8,021
Toilet cubicles				
Toilet partition, ADA	2	ea	\$2,438.10	\$4,876
Toilet partition, standard	1	ea	\$2,221.23	\$2,221
Urinal screen	1	ea	\$908.94	\$909
Toilet / restroom specialties				
Mirror, 24" x 48"	5	ea	\$238.70	\$1,193
Grab bar, 42"	4	ea	\$146.44	\$586
Grab bar, 48"	4	ea	\$168.41	\$674
Automatic soap dispenser	6	ea	\$848.70	\$5,092
Recessed seat cover / tissue / disposal combo	4	ea	\$825.12	\$3,300
Klutch mobile device holder and hook	4	ea	\$229.86	\$919
Hand dryer	2	ea	\$1,555.94	\$3,112

Subtotal - Specialties **\$45,164**

Los Alamitos Community Center #2
Council Chamber Renovation
 Los Alamitos, CA
 Schematic Design Cost Estimate

10/13/25

Council Chamber Renovation Detail Elements

Element	Quantity	Unit	Unit Cost	Total
---------	----------	------	-----------	-------

11 Equipment

Equipment				
Refrigerator	1	ea	\$5,127.54	\$5,128
Subtotal - Equipment				<u>\$5,128</u>

12 Furnishings

Furniture, FF&E				Excluded
Subtotal - Furnishings				

21 Fire Suppression

Demo of existing fire sprinkler system	3,565	sf	\$3.12	\$11,123
New fire sprinkler system	3,565	sf	\$9.36	\$33,368
Subtotal - Fire Suppression				<u>\$44,491</u>

22 Plumbing

Demolition work				
Remove plumbing fixture, cap pipe	8	ea	\$450.00	\$3,600
Remove pipe distribution as needed / system identification / misc. equipment	20	hr	\$150.00	\$3,000

Please note that the costs below include procurement, tax, freight, installation, domestic water, sewer, and waste vent piping systems along with all applicable subcontractor markups.

Water closet ADA	4	ea	\$7,886.32	\$31,545
Lavatory	5	ea	\$7,630.48	\$38,152
Urinal ADA	1	ea	\$6,817.20	\$6,817
Kitchen sink 2 station	1	ea	\$8,379.28	\$8,379
Drinking fountain ADA	1	ea	\$6,760.00	\$6,760
Floor drains	5	ea	\$1,674.40	\$8,372
Floor cleanout	3	ea	\$301.60	\$905
Water hammer arrestor	2	ea	\$644.80	\$1,290
Trap primer	2	ea	\$644.80	\$1,290

Los Alamitos Community Center #2
Council Chamber Renovation
Los Alamitos, CA
Schematic Design Cost Estimate

10/13/25

Council Chamber Renovation Detail Elements

Element	Quantity	Unit	Unit Cost	Total
Domestic water piping, fittings, valves included in fixture unit cost listed above				Included above
Sanitary sewer piping, included in fixture unit cost listed above				Included above
Waste vent piping, included in fixture unit cost listed above				Included above
Condensate drain pipe distribution	3,565	sf	\$2.03	\$7,230
Roof drain				Excluded
Miscellaneous				
Access panels	1	ea	\$468.00	\$468
Clean and test	1	ls	\$2,602.00	\$2,602
Noise and vibration control	1	ls	\$2,891.00	\$2,891
Firestopping	1	ls	\$3,181.00	\$3,181
Seismic supports	1	ls	\$3,470.00	\$3,470
System test	12	hr	\$150.00	\$1,800
Commissioning assistance only	8	hr	\$150.00	\$1,200
Subtotal - Plumbing				<u>\$132,952</u>

23 Heating, Ventilating, and Air Conditioning (HVAC)

Demolition work				
Demo of existing HVAC system	3,565	sf	\$5.20	\$18,538
New work				
HVAC system including equipment, ventilation system, air distribution, air terminals and controls, allowance	3,565	sf	\$62.40	\$222,456
Subtotal - Heating, Ventilating, and Air Conditioning (HVAC)				<u>\$240,994</u>

26 Electrical

Demo / safe-off / system identification / labelling	32	hr	\$140.00	\$4,480
Demo of existing light fixtures	3,565	sf	\$1.75	\$6,239
Service & distribution upgrade	3,565	sf	\$20.00	\$71,300
HVAC and equipment connections	3,565	sf	\$10.50	\$37,433
Convenience power	3,565	sf	\$11.55	\$41,176
Power for AV equipment	1	ls	\$30,000.00	\$30,000
Lighting and lighting control	3,565	sf	\$35.00	\$124,775

Los Alamitos Community Center #2
Council Chamber Renovation
Los Alamitos, CA
Schematic Design Cost Estimate

10/13/25

Council Chamber Renovation Detail Elements

Element	Quantity	Unit	Unit Cost	Total
---------	----------	------	-----------	-------

Additional electrical requirements				
Firestopping electrical	3,565	sf	\$0.45	\$1,604
Electrical temporary power / lighting	3,565	sf	\$1.50	\$5,348
Commissioning, planning, and coordination	1	ls	\$8,500.00	\$8,500
Subtotal - Electrical				<u>\$330,854</u>

27 Communications

Telephone / data system / misc. low voltage	3,565	sf	\$7.50	\$26,738
Audio-video system	1	ls	\$50,000.00	\$50,000
AV equipment allowance	1	ls	\$705,400.00	\$705,400
Public address / clock system	3,565	sf	\$6.50	\$23,173
Subtotal - Communications				<u>\$805,310</u>

28 Electronic Safety and Security

CCTV system (infrastructure only)	3,565	sf	\$5.00	\$17,825
Camera allowance	1	ls	\$14,000.00	\$14,000
Security / intrusion detection system	3,565	sf	\$5.50	\$19,608
Access control system	3,565	sf	\$5.75	\$20,499
Fire alarm system	3,565	sf	\$10.45	\$37,254
Subtotal - Electronic Safety and Security				<u>\$109,186</u>

New Breakroom and Restrooms Addition

Los Alamitos Community Center #2
New Breakroom and Restrooms Addition
Los Alamitos, CA
Schematic Design Cost Estimate

10/13/25

New Breakroom and Restrooms Addition Summary

Element	Gross Floor Area	515	SF	Total	Cost/SF
01 General Requirements				Included in General Conditions	
02 Existing Conditions					
03 Concrete				\$32,348	\$62.81
04 Masonry					
05 Metals				\$1,545	\$3.00
06 Woods, Plastics, and Composites				\$58,027	\$112.67
07 Thermal and Moisture Protection				\$25,342	\$49.21
08 Openings				\$18,247	\$35.43
09 Finishes				\$81,015	\$157.31
10 Specialties				\$10,902	\$21.17
11 Equipment				\$4,661	\$9.05
12 Furnishings				\$1,000	\$1.94
13 Special Construction					
14 Conveying Equipment					
21 Fire Suppression				\$4,820	\$9.36
22 Plumbing				\$60,557	\$117.59
23 Heating, Ventilating, and Air Conditioning (HVAC)				\$13,390	\$26.00
26 Electrical				\$53,334	\$103.56
27 Communications				\$19,665	\$38.18
28 Electronic Safety and Security				\$19,851	\$38.55
31 Earthwork				\$8,327	\$16.17
48 Electric Power Generation					
Subtotal				\$413,032	\$802.00
General Conditions		9.22%		\$38,092	\$73.96
Subtotal				\$451,123	\$875.97
Overhead and Profit (OH&P)		4.50%		\$20,301	\$39.42
Subtotal				\$471,424	\$915.39
Bonds & Insurance		3.00%		\$14,143	\$27.46
Subtotal				\$485,567	\$942.85
Design Contingency		10.00%		\$48,557	\$94.28
Subtotal				\$534,123	\$1,037.13
Escalation to MOC, 03/15/26		2.11%		\$11,253	\$21.85
TOTAL ESTIMATED CONSTRUCTION COST				\$545,376	\$1,058.98

Los Alamitos Community Center #2
New Breakroom and Restrooms Addition
Los Alamitos, CA
Schematic Design Cost Estimate

10/13/25

New Breakroom and Restrooms Addition Detail Elements

Element	Quantity	Unit	Unit Cost	Total
03 Concrete				
Construction layout, 2 person crew	1	day	\$2,587.25	\$2,587
Foundation, allowance	515	sf	\$29.60	\$15,243
Slab on grade, 5" thick				
Concrete, 4000 psi	9	cy	\$276.47	\$2,488
Concrete placement	9	cy	\$77.17	\$695
Formwork	91	lf	\$9.41	\$856
Reinforcing steel	1,022	lb	\$2.81	\$2,867
Sand base - 2"	3	cy	\$76.73	\$244
Gravel sub base - 6"	10	cy	\$108.24	\$1,032
Vapor barrier	515	sf	\$0.70	\$359
Finish to slab	515	sf	\$1.34	\$690
Miscellaneous				
Strengthening of existing footing, including tie-in new foundation with existing foundation	1	ls	\$4,000.00	\$4,000
Miscellaneous concrete	515	sf	\$2.50	\$1,288
Subtotal - Concrete				<u>\$32,348</u>
05 Metals				
Miscellaneous metal fabrication and support, allowance	515	sf	\$3.00	\$1,545
Subtotal - Metals				<u>\$1,545</u>
06 Woods, Plastics, and Composites				
Wall framing, wood studs				
Exterior wall framing, 2" x 6" wood studs	1,395	sf	\$11.32	\$15,795
Interior wall framing, 2" x 6" wood studs	68	sf	\$11.32	\$764
Interior wall framing, 2" x 4" wood studs	446	sf	\$9.53	\$4,245
Miscellaneous blocking / strapping and backing	1,908	sf	\$1.50	\$2,862
Structural wood framing				
Roof framing, roof joists and beams	602	sf	\$27.33	\$16,450

Los Alamitos Community Center #2
New Breakroom and Restrooms Addition
Los Alamitos, CA
Schematic Design Cost Estimate

10/13/25

New Breakroom and Restrooms Addition Detail Elements

Element	Quantity	Unit	Unit Cost	Total
Plywood sheathing				
Exterior walls, 1/2" thick	1,395	sf	\$4.53	\$6,321
Roof sheathing, 5/8" thick	602	sf	\$4.88	\$2,935
Building casework				
Solid surface countertop, at kitchen and restrooms	26	lf	\$293.25	\$7,625
Miscellaneous rough carpentry, hardware and blocking, allowance	515	sf	\$2.00	<u>\$1,030</u>
<i>Subtotal - Woods, Plastics, and Composites</i>				<u>\$58,027</u>

07 Thermal and Moisture Protection

Roofing system				
Asphalt shingles	602	sf	\$12.46	\$7,500
Roof insulation				
Rigid roof insulation, 5" thick	602	sf	\$6.51	\$3,921
Cover board, 1/2" thick	602	sf	\$2.19	\$1,317
Weather barrier	1,997	sf	\$0.87	\$1,741
Wall insulation				
Interior, sound batt insulation, unbacked, 6" thick	1,395	sf	\$2.79	\$3,891
Interior, sound batt insulation, unbacked, 4" thick	513	sf	\$2.04	\$1,045
Sheet metal, allowance	515	gsf	\$5.00	\$2,575
Miscellaneous				
Acoustic wall sealant	508	lf	\$3.56	\$1,806
Miscellaneous caulking, allowance	515	gfa	\$3.00	<u>\$1,545</u>
<i>Subtotal - Thermal and Moisture Protection</i>				<u>\$25,342</u>

08 Openings

Exterior glazing				
Aluminum window	48	sf	\$129.39	\$6,211

Los Alamitos Community Center #2
New Breakroom and Restrooms Addition
Los Alamitos, CA
Schematic Design Cost Estimate

10/13/25

New Breakroom and Restrooms Addition Detail Elements

Element	Quantity	Unit	Unit Cost	Total
Exterior doors				
SC wood door panel with wood frame, single	1	ea	\$2,946.56	\$2,947
Premiums				
Panic device	1	ea	\$1,835.51	\$1,836
OH door closure	1	ea	\$562.67	\$563
Interior doors				
SC wood door panel with wood frame, single	2	ea	\$2,782.86	\$5,566
Premiums				
OH door closure	2	ea	\$562.67	<u>\$1,125</u>
			Subtotal - Openings	<u>\$18,247</u>

09 Finishes

Exterior finishes				
Cement plastered wall	1,395	sf	\$19.51	\$27,219
Interior partitions				
5/8" thick gypsum board, type X, finished	1,026	sf	\$5.31	\$5,446
5/8" thick gypsum board, type X, finished, interior of exterior wall	1,395	sf	\$5.31	\$7,404
Interior finishes				
Floors				
LVT	144	sf	\$11.92	\$1,717
Sheet vinyl	251	sf	\$9.19	\$2,306
Ceramic floor tiles	120	sf	\$21.97	\$2,636
Ceramic tile grout	120	sf	\$3.63	\$436
Base				
Rubber base	78	lf	\$6.18	\$482
Tile base	65	lf	\$24.18	\$1,572
Walls				
Cementitious backerboard at tiled walls	520	sf	\$9.11	\$4,736
Wall tile	520	sf	\$22.81	\$11,863
Wall tile grout	520	sf	\$3.70	\$1,922
Paint walls	1,291	sf	\$4.02	\$5,188
Ceiling				
Acoustic ceiling tile	395	sf	\$13.50	\$5,333
Gypsum board ceiling, MR	120	sf	\$18.57	\$2,228
Paint finish to gypsum board ceiling	120	sf	\$4.39	<u>\$527</u>
			Subtotal - Finishes	<u>\$81,015</u>

Los Alamitos Community Center #2
New Breakroom and Restrooms Addition
 Los Alamitos, CA
 Schematic Design Cost Estimate

10/13/25

New Breakroom and Restrooms Addition Detail Elements

Element	Quantity	Unit	Unit Cost	Total
10 Specialties				
Building specialties, allowance	515	sf	\$4.50	\$2,318
Signage and wayfinding, interior and exterior, allowance	515	sf	\$2.50	\$1,288
Toilet / restroom specialties				
Mirror, 24" x 48"	2	ea	\$217.00	\$434
Grab bar, 42"	2	ea	\$133.13	\$266
Grab bar, 48"	2	ea	\$153.10	\$306
Automatic soap dispenser	2	ea	\$771.54	\$1,543
Recessed seat cover / tissue / disposal combo	2	ea	\$750.11	\$1,500
Klutch mobile device holder and hook	2	ea	\$208.96	\$418
Hand dryer	2	ea	\$1,414.49	\$2,829
Subtotal - Specialties				<u>\$10,902</u>
11 Equipment				
Equipment				
Refrigerator	1	ea	\$4,661.40	\$4,661
Subtotal - Equipment				<u>\$4,661</u>
12 Furnishings				
Window covering				
Mechoshade, manual	48	sf	\$20.84	\$1,000
Furniture, FF&E				Excluded
Subtotal - Furnishings				<u>\$1,000</u>
21 Fire Suppression				
New fire sprinkler system	515	sf	\$9.36	\$4,820
Subtotal - Fire Suppression				<u>\$4,820</u>

Los Alamitos Community Center #2
New Breakroom and Restrooms Addition
 Los Alamitos, CA
 Schematic Design Cost Estimate

10/13/25

New Breakroom and Restrooms Addition Detail Elements

Element	Quantity	Unit	Unit Cost	Total
---------	----------	------	-----------	-------

22 Plumbing

Please note that the costs below include procurement, tax, freight, installation, domestic water, sewer, and waste vent piping systems along with all applicable subcontractor markups.

Water closet ADA	2	ea	\$7,886.32	\$15,773
Lavatory	2	ea	\$7,630.48	\$15,261
Kitchen sink 2 station	1	ea	\$8,379.28	\$8,379
Floor drains	3	ea	\$1,674.40	\$5,023
Floor cleanout	1	ea	\$301.60	\$302
Water hammer arrestor	1	ea	\$644.80	\$645
Trap primer	1	ea	\$644.80	\$645

Domestic water piping, fittings, valves included in fixture unit cost listed above

Included above

Sanitary sewer piping, included in fixture unit cost listed above

Included above

Waste vent piping, included in fixture unit cost listed above

Included above

Roof drain

Roof and over flow drain	1	ea	\$1,196.00	\$1,196
Drainage pipe	50	lf	\$98.80	\$4,940

Miscellaneous

Access panels	1	ea	\$468.00	\$468
Clean and test	1	ls	\$1,184.00	\$1,184
Noise and vibration control	1	ls	\$1,316.00	\$1,316
Firestopping	1	ls	\$1,447.00	\$1,447
Seismic supports	1	ls	\$1,579.00	\$1,579
System test	8	hr	\$150.00	\$1,200
Commissioning assistance only	8	hr	\$150.00	\$1,200

Subtotal - Plumbing **\$60,557**

23 Heating, Ventilating, and Air Conditioning (HVAC)

Ventilation system, air distribution, air terminals and controls, allowance

515	sf	\$26.00	\$13,390
-----	----	---------	----------

Subtotal - Heating, Ventilating, and Air Conditioning (HVAC) **\$13,390**

Los Alamitos Community Center #2
New Breakroom and Restrooms Addition
Los Alamitos, CA
Schematic Design Cost Estimate

10/13/25

New Breakroom and Restrooms Addition Detail Elements

Element	Quantity	Unit	Unit Cost	Total
26 Electrical				
Service & distribution	1	ls	\$10,000.00	\$10,000
HVAC and equipment connections	1	ls	\$9,500.00	\$9,500
Convenience power	515	sf	\$15.00	\$7,725
Lighting and lighting control	515	sf	\$40.00	\$20,600
Additional electrical requirements				
Firestopping electrical	515	sf	\$0.90	\$464
Electrical temporary power / lighting	515	sf	\$3.00	\$1,545
Commissioning, planning, and coordination	1	ls	\$3,500.00	\$3,500
Subtotal - Electrical				<u>\$53,334</u>
27 Communications				
Telephone / data system / misc. low voltage	1	ls	\$7,500.00	\$7,500
Audio-video system for breakroom	515	sf	\$6.50	\$3,348
AV equipment allowance	1	ls	\$6,500.00	\$6,500
Public address / clock system	515	sf	\$4.50	\$2,318
Subtotal - Communications				<u>\$19,665</u>
28 Electronic Safety and Security				
CCTV system (infrastructure only)	515	sf	\$5.50	\$2,833
Camera allowance	1	ls	\$3,500.00	\$3,500
Security / intrusion detection system	515	sf	\$5.00	\$2,575
Access control system	515	sf	\$5.75	\$2,961
Fire alarm system	515	sf	\$15.50	\$7,983
Subtotal - Electronic Safety and Security				<u>\$19,851</u>

New Breakroom and Restrooms Addition Detail Elements

Element	Quantity	Unit	Unit Cost	Total
31 Earthwork				
Earthwork				
Construction layout, 2 person crew	1	day	\$2,587.25	\$2,587
Over-excavate and recompact building footprint, sort and recompact, 5'-0" deep & 5'-0" beyond	234	cy	\$18.88	\$4,410
Fine grading	970	sf	\$0.41	\$395
Erosion control	970	sf	\$0.96	\$935
Subtotal - Earthwork				<u>\$8,327</u>

Sitework Improvements

Sitework Improvements Summary

Element		Total
01	General Requirements	Included in General Conditions
02	Existing Conditions	\$13,340
13	Special Construction	
26	Electrical	\$38,500
27	Communications	\$15,000
28	Electronic Safety and Security	\$10,000
31	Earthwork	
32	Exterior Improvements	\$8,810
33	Utilities	\$25,000
34	Transportation	
48	Electric Power Generation	
	Subtotal	\$110,650
	General Conditions	9.22% \$10,205
	Subtotal	\$120,854
	Overhead and Profit (OH&P)	4.50% \$5,438
	Subtotal	\$126,293
	Bonds & Insurance	3.00% \$3,789
	Subtotal	\$130,082
	Design Contingency	10.00% \$13,008
	Subtotal	\$143,090
	Escalation to MOC, 03/15/26	2.11% \$3,015
TOTAL ESTIMATED CONSTRUCTION COST		\$146,105

Los Alamitos Community Center #2
Sitework Improvements
Los Alamitos, CA
Schematic Design Cost Estimate

10/13/25

Sitework Improvements Detail Elements

Element	Quantity	Unit	Unit Cost	Total
---------	----------	------	-----------	-------

02 Existing Conditions

Site demolition				
Wall & footing	27	lf	\$45.35	\$1,225
Existing gate, single	1	ea	\$229.86	\$230
Remove existing canopy	85	sf	\$18.27	\$1,553
Remove existing sheds	2	ea	\$1,547.10	\$3,094
Sawcut and demo existing wall for new gate opening, single	1	ea	\$530.44	\$530
Miscellaneous site demolition	24	hr	\$85.00	\$2,040
Haul off and disposal	1	ls	\$2,168.00	\$2,168
Protection of existing to remain	1	ls	\$2,500.00	\$2,500

Subtotal - Existing Conditions **\$13,340**

26 Electrical

Site electrical (connections to buildings from utility yard)	1	ls	\$25,000.00	\$25,000
Site lighting and lighting control	1	ls	\$10,000.00	\$10,000
Commissioning, planning, and coordination	1	ls	\$3,500.00	\$3,500

Subtotal - Electrical **\$38,500**

27 Communications

Site low voltage communication	1	ls	\$15,000.00	\$15,000
--------------------------------	---	----	-------------	----------

Subtotal - Communications **\$15,000**

28 Electronic Safety and Security

Site electronic safety and security	1	ls	\$10,000.00	\$10,000
-------------------------------------	---	----	-------------	----------

Subtotal - Electronic Safety and Security **\$10,000**

Los Alamitos Community Center #2
Sitework Improvements
Los Alamitos, CA
Schematic Design Cost Estimate

10/13/25

Sitework Improvements Detail Elements

Element	Quantity	Unit	Unit Cost	Total
---------	----------	------	-----------	-------

32 Exterior Improvements

Site fence and gates

Chain link fence, allow 8'-0" H

Chain link gate, single

Footing, allowance

33	lf	\$132.02	\$4,357
1	ea	\$1,850.00	\$1,850
6	ea	\$425.00	\$2,603

Subtotal - Exterior Improvements **\$8,810**

33 Utilities

Utilities tap-in to new building additions

1	ls	\$25,000.00	\$25,000
---	----	-------------	----------

Subtotal - Utilities **\$25,000**

City of Los Alamitos

CITY COUNCIL AGENDA REPORT

MEETING DATE: November 3, 2025

ITEM NUMBER: 4B

To: Mayor Shelley Hasselbrink & Members of the City Council

Presented By: Kain Gallagher, Captain
Michael Claborn, Chief
Matthew Lightner, Management Analyst

Subject: Master Services and Purchasing Agreement between Axon Enterprise, Inc. for Police Department Body-Worn Cameras

SUMMARY

This item seeks authorization to purchase body-worn cameras (BWCs) and related software from Axon Enterprise, Inc. Pursuant to Section 2.60.110 of the Los Alamitos Municipal Code (LAMC), the City's purchasing ordinance permits the use of cooperative purchasing agreements through Sourcewell. Utilizing this process, the City may procure BWCs directly from the manufacturer at a discounted rate of \$68,920.46 annually over five years, for a total contract amount of \$344,602.46. To provide flexibility for any unforeseen costs, a 10% contingency (\$34,460.25) is recommended, bringing the total allocated purchase amount to \$379,062.71.

RECOMMENDATION

1. Authorize the Mayor to execute a five-year Master Services and Purchasing Agreement with Axon Enterprise, Inc. for the purchase of body-worn cameras in the amount of \$344,602.46, using Quote Q-742868-45922AS under Sourcewell Contract No. 101223-AXN; and,
2. Authorize the City Manager to approve a 10% contingency amount of \$6,892.04 annually or \$34,460.25 over the five-year term of agreement.

BACKGROUND

Under Section 2.60.140(D) of the LAMC, the City's purchasing ordinance allows the City to "piggyback" off another public agency or government entity that has selected a vendor using competitive bidding procedures substantially the same as, or similar to, those normally utilized by the City for the acquisition of materials, supplies, equipment, or service. If such a determination is made, the City Manager or City Council, as applicable, may proceed to purchase the materials, supplies, equipment, or services at a price equivalent to that offered to the acquiring agency.

Cooperative purchase agreements enable cities to maximize cost savings and staff resources by sharing contracting (piggyback) and purchasing efforts with other government agencies. Utilizing cooperative purchasing agreements is advantageous to the City because it provides an opportunity for the City to obtain lower pricing through volume purchasing. It is more cost

effective to eliminate the cost and time spent on these administrative processes and purchase items and services through a cooperative purchasing program.

Sourcwell is among the leading national government purchasing cooperatives, providing government procurement resources and solutions to local and state government agencies, educational institutions, and nonprofits seeking the best overall pricing. Sourcwell has the combined buying power of thousands of government/education entities to offer cooperative purchasing contracts, to participating member agencies. The City is a member agency at no fee to the City. Other member agencies include the Cities of Cypress, Anaheim, Brea, Fountain Valley, Costa Mesa, and the County of Orange. As a member of Sourcwell, the City is able to connect to any contract in the Sourcwell portfolio that contains hundreds of vendors. During the planning stage for the BWC Project, city staff determined it to be cost-effective for the City to purchase the BWCs directly from the manufacturer, through a cooperative purchasing agreement.

The Los Alamitos Police Department is committed to transparency, accountability, and public trust. BWCs have become an essential tool for:

- Supporting successful prosecution of criminal cases;
- Auditing officer performance;
- Protecting the City against liability; and
- Strengthening relationships between law enforcement and the community.

At present, officers rely primarily on written reports and recollections to document encounters. While Los Alamitos officers conduct themselves with professionalism, BWCs provide an objective record that helps resolve discrepancies in witness accounts, protects officers against false claims, and ensures accountability.

Recognizing the benefits of this technology, staff evaluated several vendors and determined that Axon Enterprise, Inc. is the industry leader in BWC systems and digital evidence management. Axon is currently deployed by more law enforcement agencies nationwide than any other provider and is recognized for its advanced features, reliability, and customer support.

DISCUSSION

Staff recommends the purchase and implementation of the Axon body-worn camera system and its associated evidence management platform (Evidence.com). This system integrates seamlessly with dispatch, automates video uploads at the end of shifts, and provides secure cloud-based storage with advanced redaction and sharing capabilities.

Key benefits of the Axon system include:

- Operational Efficiency – Video is auto-tagged and linked to cases, reducing administrative workload.
- Officer Safety – Features such as Signal Sidearm automatically activate cameras when a firearm is unholstered.

- Community Engagement – Axon Citizen allows the public to securely upload video evidence.
- Evidence Management – Cloud-based Evidence.com enables efficient discovery, digital sharing with prosecutors and defense counsel, and compliance with State release requirements.
- Reliability & Maintenance – Axon provides 24/7 support and replaces hardware mid-cycle (2.5 years) and at contract renewal, ensuring equipment remains up to date.

A 2022 study by the National Urban Security Technology Laboratory found that Axon cameras outperformed competitors in image stabilization, reliability, ease of use, and affordability.

Deployment is anticipated to begin in Winter 2025.

The contract scope includes:

- Axon Body 4 cameras and accessories
- Axon Taser 10 tasers and accessories
- Docking stations and charging hardware
- Axon Interview Room systems
- Evidence.com cloud-based storage and redaction software
- Professional services, training, and technical support

FISCAL IMPACT

The agreement reflects an annual cost of \$68,920.46 over a five-year term, for a total of \$344,602.46. To account for potential unforeseen expenses, a 10% contingency has been included, bringing the total allocated amount to \$379,062.71. This project is currently unfunded. If approved, an appropriation from the General Fund will be requested to Patrol – Supplies & Safety Equipment line item.

Attachment: 1. Master Services and Purchasing Agreement with Axon Enterprise, Inc.
 2. Axon Enterprise, Inc - Equipment Proposal



Solicitation Number: 101223

CONTRACT

This Contract is between Sourcewell, 202 12th Street Northeast, P.O. Box 219, Staples, MN 56479 (Sourcewell) and Axon Enterprise, Inc., 17800 N. 85th St., Scottsdale, AZ 85255-6311 (Supplier).

Sourcewell is a State of Minnesota local government unit and service cooperative created under the laws of the State of Minnesota (Minnesota Statutes Section 123A.21) that offers cooperative procurement solutions to government entities. Participation is open to eligible federal, state/province, and municipal governmental entities, higher education, K-12 education, nonprofit, tribal government, and other public entities located in the United States and Canada. Sourcewell issued a public solicitation for Public Safety Video Surveillance Solutions with Related Equipment, Software and Accessories from which Supplier was awarded a contract.

Supplier desires to contract with Sourcewell to provide equipment, products, or services to Sourcewell and the entities that access Sourcewell's cooperative purchasing contracts (Participating Entities).

1. TERM OF CONTRACT

A. **EFFECTIVE DATE.** This Contract is effective upon the date of the final signature below.

EXPIRATION DATE AND EXTENSION. This Contract expires December 15, 2027, unless it is cancelled sooner pursuant to Article 22. This Contract allows up to three additional one-year extensions upon the request of Sourcewell and written agreement by Supplier. Sourcewell retains the right to consider additional extensions beyond seven years as required under exceptional circumstances.

B. **SURVIVAL OF TERMS.** Notwithstanding any expiration or termination of this Contract, all payment obligations incurred prior to expiration or termination will survive, as will the following: Articles 11 through 14 survive the expiration or cancellation of this Contract. All other rights will cease upon expiration or termination of this Contract.

2. EQUIPMENT, PRODUCTS, OR SERVICES

A. EQUIPMENT, PRODUCTS, OR SERVICES. Supplier will provide the Equipment, Products, or Services as stated in its Proposal submitted under the Solicitation Number listed above. Supplier's Equipment, Products, or Services Proposal (Proposal) is attached and incorporated into this Contract.

All Equipment and Products provided under this Contract must be new and the current model. Supplier may offer close-out or refurbished Equipment or Products if they are clearly indicated in Supplier's product and pricing list. Unless agreed to by the Participating Entities in advance, Equipment or Products must be delivered as operational to the Participating Entity's site.

This Contract offers an indefinite quantity of sales, and while substantial volume is anticipated, sales and sales volume are not guaranteed.

B. WARRANTY. Supplier warrants that all Equipment, Products, and Services furnished are free from liens and encumbrances, and are free from defects in design, materials, and workmanship. In addition, Supplier warrants the Equipment, Products, and Services will perform in accordance with the manufacturer's specifications. Supplier's dealers and distributors must agree to assist the Participating Entity in reaching a resolution in any dispute over warranty terms with the manufacturer. Any manufacturer's warranty that extends beyond the expiration of the Supplier's warranty will be passed on to the Participating Entity.

C. DEALERS, DISTRIBUTORS, AND/OR RESELLERS. Upon Contract execution and throughout the Contract term, Supplier must provide to Sourcwell a current means to validate or authenticate Supplier's authorized dealers, distributors, or resellers relative to the Equipment, Products, and Services offered under this Contract, which will be incorporated into this Contract by reference. It is the Supplier's responsibility to ensure Sourcwell receives the most current information.

3. PRICING

All Equipment, Products, or Services under this Contract will be priced at or below the price stated in Supplier's Proposal.

When providing pricing quotes to Participating Entities, all pricing quoted must reflect a Participating Entity's total cost of acquisition. This means that the quoted cost is for delivered Equipment, Products, and Services that are operational for their intended purpose, and includes all costs to the Participating Entity's requested delivery location.

Regardless of the payment method chosen by the Participating Entity, the total cost associated with any purchase option of the Equipment, Products, or Services must always be disclosed in the pricing quote to the applicable Participating Entity at the time of purchase.

A. **SHIPPING AND SHIPPING COSTS.** All delivered Equipment and Products must be properly packaged. Damaged Equipment and Products may be rejected. If the damage is not readily apparent at the time of delivery, Supplier must permit the Equipment and Products to be returned within a reasonable time at no cost to Sourcewell or its Participating Entities, in accordance with Supplier's warranty process. Participating Entities reserve the right to inspect the Equipment and Products at a reasonable time after delivery where circumstances or conditions prevent effective inspection of the Equipment and Products at the time of delivery. In the event of the delivery of nonconforming Equipment and Products, the Participating Entity will notify the Supplier as soon as possible and the Supplier will replace nonconforming Equipment and Products with conforming Equipment and Products that are acceptable to the Participating Entity in accordance with Supplier's warranty process.

Supplier must arrange for and pay for the return shipment on Equipment and Products that arrive in a defective or inoperable condition.

Sourcewell may declare the Supplier in breach of this Contract if the Supplier intentionally delivers substandard or inferior Equipment or Products.

B. **SALES TAX.** Each Participating Entity is responsible for supplying the Supplier with valid tax-exemption certification(s). When ordering, a Participating Entity must indicate if it is a tax-exempt entity.

C. **HOT LIST PRICING.** At any time during this Contract, Supplier may offer a specific selection of Equipment, Products, or Services at discounts greater than those listed in the Contract. When Supplier determines it will offer Hot List Pricing, it must be submitted electronically to Sourcewell in a line-item format. Equipment, Products, or Services may be added or removed from the Hot List at any time through a Sourcewell Price and Product Change Form as defined in Article 4 below.

Hot List program and pricing may also be used to discount and liquidate close-out and discontinued Equipment and Products as long as those close-out and discontinued items are clearly identified as such. Current ordering process and administrative fees apply. Hot List Pricing must be published and made available to all Participating Entities.

4. PRODUCT AND PRICING CHANGE REQUESTS

Supplier may request Equipment, Product, or Service changes, additions, or deletions at any time. All requests must be made in writing by submitting a signed Sourcewell Price and Product Change Request Form to the assigned Sourcewell Supplier Development Administrator. This approved form is available from the assigned Sourcewell Supplier Development Administrator. At a minimum, the request must:

- Identify the applicable Sourcewell contract number;
- Clearly specify the requested change;
- Provide sufficient detail to justify the requested change;
- Individually list all Equipment, Products, or Services affected by the requested change, along with the requested change (e.g., addition, deletion, price change); and
- Include a complete restatement of pricing documentation in Microsoft Excel with the effective date of the modified pricing, or product addition or deletion. The new pricing restatement must include all Equipment, Products, and Services offered, even for those items where pricing remains unchanged.

A fully executed Sourcewell Price and Product Change Request Form will become an amendment to this Contract and will be incorporated by reference.

5. PARTICIPATION, CONTRACT ACCESS, AND PARTICIPATING ENTITY REQUIREMENTS

A. PARTICIPATION. Sourcewell's cooperative contracts are available and open to public and nonprofit entities across the United States and Canada; such as federal, state/province, municipal, K-12 and higher education, tribal government, and other public entities.

The benefits of this Contract should be available to all Participating Entities that can legally access the Equipment, Products, or Services under this Contract. A Participating Entity's authority to access this Contract is determined through its cooperative purchasing, interlocal, or joint powers laws. Any entity accessing benefits of this Contract will be considered a Service Member of Sourcewell during such time of access. Supplier understands that a Participating Entity's use of this Contract is at the Participating Entity's sole convenience and Participating Entities reserve the right to obtain like Equipment, Products, or Services from any other source.

Supplier is responsible for familiarizing its sales and service forces with Sourcewell contract use eligibility requirements and documentation and will encourage potential participating entities to join Sourcewell. Sourcewell reserves the right to add and remove Participating Entities to its roster during the term of this Contract.

B. PUBLIC FACILITIES. Supplier's employees may be required to perform work at government-owned facilities, including schools. Supplier's employees and agents must conduct themselves in a professional manner while on the premises, and in accordance with Participating Entity policies and procedures, and all applicable laws.

6. PARTICIPATING ENTITY USE AND PURCHASING

A. ORDERS AND PAYMENT. To access the contracted Equipment, Products, or Services under this Contract, a Participating Entity must clearly indicate to Supplier that it intends to access this Contract; however, order flow and procedure will be developed jointly between Sourcewell and

Supplier. Typically, a Participating Entity will issue an order directly to Supplier or its authorized subsidiary, distributor, dealer, or reseller. If a Participating Entity issues a purchase order, it may use its own forms, but the purchase order should clearly note the applicable Sourcewell contract number. All Participating Entity orders under this Contract must be issued prior to expiration or cancellation of this Contract. For avoidance of doubt, if a Participating Entity order extends beyond the Contract's expiration or cancellation, in addition to the survival terms set forth in Section 1.B of this Contract, Supplier's Master Services and Purchasing Agreement (MSPA) shall also apply, governing the order until all obligations of both the Participating Entity and Supplier are fulfilled.

Supplier's acceptable forms of payment are included in its attached Proposal. Participating Entities will be solely responsible for payment and Sourcewell will have no liability for any unpaid invoice of any Participating Entity.

B. ADDITIONAL TERMS AND CONDITIONS/PARTICIPATING ADDENDUM. The Supplier's Master Services and Purchasing Agreement (MSPA) attached hereto as Exhibit A is hereby added and incorporated into this Contract. Additional terms and conditions to a purchase order, or other required transaction documentation, may be negotiated between a Participating Entity and Supplier, such as job or industry-specific requirements, legal requirements (e.g., affirmative action or immigration status requirements), or specific local policy requirements. Some Participating Entities may require the use of a Participating Addendum, the terms of which will be negotiated directly between the Participating Entity and the Supplier or its authorized dealers, distributors, or resellers, as applicable. Any negotiated additional terms and conditions must never be less favorable to the Participating Entity than what is contained in this Contract.

C. SPECIALIZED SERVICE REQUIREMENTS. In the event that the Participating Entity requires service or specialized performance requirements not addressed in this Contract (such as e-commerce specifications, specialized delivery requirements, or other specifications and requirements), the Participating Entity and the Supplier may enter into a separate, standalone agreement, apart from this Contract. Sourcewell, including its agents and employees, will not be made a party to a claim for breach of such agreement.

D. TERMINATION OF ORDERS. Participating Entities may terminate an order, in whole or in part, immediately upon notice to Supplier in the event of any of the following events:

1. The Participating Entity fails to receive funding or appropriation from its governing body at levels sufficient to pay for the equipment, products, or services to be purchased; or
2. Federal, state, or provincial laws or regulations prohibit the purchase or change the Participating Entity's requirements.

E. GOVERNING LAW AND VENUE. The governing law and venue for any action related to a Participating Entity's order will be determined by the Participating Entity making the purchase.

7. CUSTOMER SERVICE

A. **PRIMARY ACCOUNT REPRESENTATIVE.** Supplier will assign an Account Representative to Sourcewell for this Contract and must provide prompt notice to Sourcewell if that person is changed. The Account Representative will be responsible for:

- Maintenance and management of this Contract;
- Timely response to all Sourcewell and Participating Entity inquiries; and
- Business reviews to Sourcewell and Participating Entities, if applicable.

B. **BUSINESS REVIEWS.** Supplier must perform a minimum of one business review with Sourcewell per contract year. The business review will cover sales to Participating Entities, pricing and contract terms, administrative fees, sales data reports, performance issues, supply issues, customer issues, and any other necessary information.

8. REPORT ON CONTRACT SALES ACTIVITY AND ADMINISTRATIVE FEE PAYMENT

A. **CONTRACT SALES ACTIVITY REPORT.** Each calendar quarter, Supplier must provide a contract sales activity report (Report) to the Sourcewell Supplier Development Administrator assigned to this Contract. Reports are due no later than 45 days after the end of each calendar quarter. A Report must be provided regardless of the number or amount of sales during that quarter (i.e., if there are no sales, Supplier must submit a report indicating no sales were made).

The Report must contain the following fields:

- Participating Entity Name (e.g., City of Staples Highway Department);
- Participating Entity Physical Street Address;
- Participating Entity City;
- Participating Entity State/Province;
- Participating Entity Zip/Postal Code;
- Participating Entity Contact Name;
- Participating Entity Contact Email Address;
- Participating Entity Contact Telephone Number;
- Sourcewell Assigned Entity/Participating Entity Number;
- Item Purchased Description;
- Item Purchased Price;
- Sourcewell Administrative Fee Applied; and
- Date Purchase was invoiced/sale was recognized as revenue by Supplier.

B. **ADMINISTRATIVE FEE.** In consideration for the support and services provided by Sourcewell, the Supplier will pay an administrative fee to Sourcewell on all Equipment, Products, and

Services provided to Participating Entities. The Administrative Fee must be included in, and not added to, the pricing. Supplier may not charge Participating Entities more than the contracted price to offset the Administrative Fee.

The Supplier will submit payment to Sourcewell for the percentage of administrative fee stated in the Proposal multiplied by the total sales of all Equipment, Products, and Services purchased by Participating Entities under this Contract during each calendar quarter. Payments should note the Supplier's name and Sourcewell-assigned contract number in the memo; and must be mailed to the address above "Attn: Accounts Receivable" or remitted electronically to Sourcewell's banking institution per Sourcewell's Finance department instructions. Payments must be received no later than 45 calendar days after the end of each calendar quarter.

Supplier agrees to cooperate with Sourcewell in auditing transactions under this Contract to ensure that the administrative fee is paid on all items purchased under this Contract.

In the event the Supplier is delinquent in any undisputed administrative fees, Sourcewell reserves the right to cancel this Contract and reject any proposal submitted by the Supplier in any subsequent solicitation. In the event this Contract is cancelled by either party prior to the Contract's expiration date, the administrative fee payment will be due no more than 30 days from the cancellation date.

9. AUTHORIZED REPRESENTATIVE

Sourcewell's Authorized Representative is its Chief Procurement Officer.

Supplier's Authorized Representative is the person named in the Supplier's Proposal. If Supplier's Authorized Representative changes at any time during this Contract, Supplier must promptly notify Sourcewell in writing.

10. AUDIT, ASSIGNMENT, AMENDMENTS, WAIVER, AND CONTRACT COMPLETE

A. **AUDIT.** Pursuant to Minnesota Statutes Section 16C.05, subdivision 5, the books, records, documents, and accounting procedures and practices relevant to this Contract are subject to examination by Sourcewell or the Minnesota State Auditor for a minimum of six years from the end of this Contract. This clause extends to Participating Entities as it relates to business conducted by that Participating Entity under this Contract.

B. **ASSIGNMENT.** Neither party may assign or otherwise transfer its rights or obligations under this Contract without the prior written consent of the other party and a fully executed assignment agreement. Such consent will not be unreasonably withheld. Any prohibited assignment will be invalid.

C. **AMENDMENTS.** Any amendment to this Contract must be in writing and will not be effective until it has been duly executed by the parties.

D. **WAIVER.** Failure by either party to take action or assert any right under this Contract will not be deemed a waiver of such right in the event of the continuation or repetition of the circumstances giving rise to such right. Any such waiver must be in writing and signed by the parties.

E. **CONTRACT COMPLETE.** This Contract represents the complete agreement between the parties. No other understanding regarding this Contract, whether written or oral, may be used to bind either party. For any conflict between the attached Proposal and the terms set out in Articles 1-22 of this Contract, the terms of Articles 1-22 will govern.

F. **RELATIONSHIP OF THE PARTIES.** The relationship of the parties is one of independent contractors, each free to exercise judgment and discretion with regard to the conduct of their respective businesses. This Contract does not create a partnership, joint venture, or any other relationship such as master-servant, or principal-agent.

11. INDEMNITY AND HOLD HARMLESS

Supplier must indemnify, defend, save, and hold Sourcewell and its Participating Entities, including their agents and employees, harmless from any claims or causes of action, including reasonable attorneys' fees incurred by Sourcewell or its Participating Entities, arising out of any negligent act or omission in the performance of this Contract by the Supplier or its agents or employees; this indemnification includes injury or death to person(s) or property alleged to have been caused by some defect in the Equipment, Products, or Services under this Contract to the extent the Equipment, Product, or Service has been used according to its specifications. In no event will Supplier be liable for any special, indirect, incidental, exemplary, or consequential damages for any cause of action, whether in contract or tort. Sourcewell's responsibility will be governed by the State of Minnesota's Tort Liability Act (Minnesota Statutes Chapter 466) and other applicable law.

12. GOVERNMENT DATA PRACTICES

Supplier and Sourcewell must comply with the Minnesota Government Data Practices Act, Minnesota Statutes Chapter 13, as it applies to all data provided by or provided to Sourcewell under this Contract and as it applies to all data created, collected, received, maintained, or disseminated by the Supplier under this Contract.

13. INTELLECTUAL PROPERTY, PUBLICITY, MARKETING, AND ENDORSEMENT

A. INTELLECTUAL PROPERTY

1. *Grant of License.* During the term of this Contract:

- a. Sourcewell grants to Supplier a royalty-free, worldwide, non-exclusive right and license to use the trademark(s) provided to Supplier by Sourcewell in advertising and promotional materials for the purpose of marketing Sourcewell's relationship with Supplier.
 - b. Supplier grants to Sourcewell a royalty-free, worldwide, non-exclusive right and license to use Supplier's trademarks in advertising and promotional materials for the purpose of marketing Supplier's relationship with Sourcewell.
2. *Limited Right of Sublicense.* The right and license granted herein includes a limited right of each party to grant sublicenses to their respective subsidiaries, distributors, dealers, resellers, marketing representatives, and agents (collectively "Permitted Sublicensees") in advertising and promotional materials for the purpose of marketing the Parties' relationship to Participating Entities. Any sublicense granted will be subject to the terms and conditions of this Article. Each party will be responsible for any breach of this Article by any of their respective sublicensees.
3. *Use; Quality Control.*
 - a. Neither party may alter the other party's trademarks from the form provided and must comply with removal requests as to specific uses of its trademarks or logos.
 - b. Each party agrees to use, and to cause its Permitted Sublicensees to use, the other party's trademarks only in good faith and in a dignified manner consistent with such party's use of the trademarks. Upon written notice to the breaching party, the breaching party has 30 days of the date of the written notice to cure the breach or the license will be terminated.
4. *Termination.* Upon the termination of this Contract for any reason, each party, including Permitted Sublicensees, will have 30 days to remove all Trademarks from signage, websites, and the like bearing the other party's name or logo (excepting Sourcewell's pre-printed catalog of suppliers which may be used until the next printing). Supplier must return all marketing and promotional materials, including signage, provided by Sourcewell, or dispose of it according to Sourcewell's written directions.

B. **PUBLICITY.** Any publicity regarding the subject matter of this Contract must not be released without prior written approval from the Authorized Representatives. Publicity includes notices, informational pamphlets, press releases, research, reports, signs, and similar public notices prepared by or for the Supplier individually or jointly with others, or any subcontractors, with respect to the program, publications, or services provided resulting from this Contract.

C. **MARKETING.** Any direct advertising, marketing, or offers with Participating Entities must be approved by Sourcewell. Send all approval requests to the Sourcewell Supplier Development Administrator assigned to this Contract.

D. **ENDORSEMENT.** The Supplier must not claim that Sourcewell endorses its Equipment, Products, or Services.

14. GOVERNING LAW, JURISDICTION, AND VENUE

The substantive and procedural laws of the State of Minnesota will govern this Contract. Venue for all legal proceedings arising out of this Contract, or its breach, must be in the appropriate state court in Todd County, Minnesota or federal court in Fergus Falls, Minnesota.

15. FORCE MAJEURE

Neither party to this Contract will be held responsible for delay or default caused by acts of God or other conditions that are beyond that party's reasonable control. A party defaulting under this provision must provide the other party prompt written notice of the default.

16. SEVERABILITY

If any provision of this Contract is found by a court of competent jurisdiction to be illegal, unenforceable, or void then both parties will be relieved from all obligations arising from that provision. If the remainder of this Contract is capable of being performed, it will not be affected by such determination or finding and must be fully performed.

17. PERFORMANCE, DEFAULT, AND REMEDIES

A. **PERFORMANCE.** During the term of this Contract, the parties will monitor performance and address unresolved contract issues as follows:

1. *Notification.* The parties must promptly notify each other of any known dispute and work in good faith to resolve such dispute within a reasonable period of time. If necessary, Sourcewell and the Supplier will jointly develop a short briefing document that describes the issue(s), relevant impact, and positions of both parties.
2. *Escalation.* If parties are unable to resolve the issue in a timely manner, as specified above, either Sourcewell or Supplier may escalate the resolution of the issue to a higher level of management. The Supplier will have 30 calendar days to cure an outstanding issue.
3. *Performance while Dispute is Pending.* Notwithstanding the existence of a dispute, the Supplier must continue without delay to carry out all of its responsibilities under the Contract that are not affected by the dispute. If the Supplier fails to continue without delay to perform its responsibilities under the Contract, in the accomplishment of all undisputed work, the Supplier will bear any additional costs incurred by Sourcewell and/or its Participating Entities as a result of such failure to proceed.

B. **DEFAULT AND REMEDIES.** Either of the following constitutes cause to declare this Contract, or any Participating Entity order under this Contract, in default:

1. Nonperformance of contractual requirements, or
2. A material breach of any term or condition of this Contract.

The party claiming default must provide written notice of the default, with 30 calendar days to cure the default. Time allowed for cure will not diminish or eliminate any liability for liquidated or other damages. If the default remains after the opportunity for cure, the non-defaulting party may:

- Exercise any remedy provided by law or equity, or
- Terminate the Contract or any portion thereof, including any orders issued against the Contract.

18. INSURANCE

A. REQUIREMENTS. At its own expense, Supplier must maintain insurance policy(ies) in effect at all times during the performance of this Contract with insurance company(ies) licensed or authorized to do business in the State of Minnesota having an "AM BEST" rating of A- or better, with coverage and limits of insurance not less than the following:

1. *Workers' Compensation and Employer's Liability.*

Workers' Compensation: As required by any applicable law or regulation.

Employer's Liability Insurance: must be provided in amounts not less than listed below:

Minimum limits:

\$500,000 each accident for bodily injury by accident

\$500,000 policy limit for bodily injury by disease

\$500,000 each employee for bodily injury by disease

2. *Commercial General Liability Insurance.* Supplier will maintain insurance covering its operations, with coverage on an occurrence basis, and must be subject to terms no less broad than the Insurance Services Office ("ISO") Commercial General Liability Form CG0001 (2001 or newer edition), or equivalent. At a minimum, coverage must include liability arising from premises, operations, bodily injury and property damage, independent contractors, products-completed operations including construction defect, contractual liability, blanket contractual liability, and personal injury and advertising injury. All required limits, terms and conditions of coverage must be maintained during the term of this Contract.

Minimum Limits:

\$1,000,000 each occurrence Bodily Injury and Property Damage

\$1,000,000 Personal and Advertising Injury

\$2,000,000 aggregate for products liability-completed operations

\$2,000,000 general aggregate

3. *Commercial Automobile Liability Insurance.* During the term of this Contract, Supplier will maintain insurance covering all owned, hired, and non-owned automobiles in limits of liability not less than indicated below. The coverage must be subject to terms

no less broad than ISO Business Auto Coverage Form CA 0001 (2010 edition or newer), or equivalent.

Minimum Limits:

\$1,000,000 each accident, combined single limit

4. *Umbrella Insurance*. During the term of this Contract, Supplier will maintain umbrella coverage over Employer's Liability, Commercial General Liability, and Commercial Automobile.

Minimum Limits:

\$2,000,000

5. *Professional/Technical, Errors and Omissions, and/or Miscellaneous Professional Liability*. During the term of this Contract, Supplier will maintain coverage for all claims the Supplier may become legally obligated to pay resulting from any actual or alleged negligent act, error, or omission related to Supplier's professional services required under this Contract.

Minimum Limits:

\$2,000,000 per claim or event

\$2,000,000 – annual aggregate

6. *Network Security and Privacy Liability Insurance*. During the term of this Contract, Supplier will maintain coverage for network security and privacy liability. The coverage may be endorsed on another form of liability coverage or written on a standalone policy. The insurance must cover claims which may arise from failure of Supplier's security resulting in, but not limited to, computer attacks, unauthorized access, disclosure of not public data – including but not limited to, confidential or private information, transmission of a computer virus, or denial of service.

Minimum limits:

\$2,000,000 per occurrence

\$2,000,000 annual aggregate

Failure of Supplier to maintain the required insurance will constitute a material breach entitling Sourcewell to immediately terminate this Contract for default.

B. CERTIFICATES OF INSURANCE. Prior to commencing under this Contract, Supplier must furnish to Sourcewell a certificate of insurance, as evidence of the insurance required under this Contract. Prior to expiration of the policy(ies), renewal certificates must be mailed to Sourcewell, 202 12th Street Northeast, P.O. Box 219, Staples, MN 56479 or sent to the Sourcewell Supplier Development Administrator assigned to this Contract. The certificates must be signed by a person authorized by the insurer(s) to bind coverage on their behalf.

Failure to request certificates of insurance by Sourcewell, or failure of Supplier to provide certificates of insurance, in no way limits or relieves Supplier of its duties and responsibilities in this Contract.

C. **ADDITIONAL INSURED ENDORSEMENT AND PRIMARY AND NON-CONTRIBUTORY INSURANCE CLAUSE.** Supplier agrees to list Sourcewell and its Participating Entities, including their officers, agents, and employees, as an additional insured under the Supplier's commercial general liability insurance policy with respect to liability arising out of activities, "operations," or "work" performed by or on behalf of Supplier, and products and completed operations of Supplier. The policy provision(s) or endorsement(s) must further provide that coverage is primary and not excess over or contributory with any other valid, applicable, and collectible insurance or self-insurance in force for the additional insureds.

D. **WAIVER OF SUBROGATION.** Supplier waives and must require (by endorsement or otherwise) all its insurers to waive subrogation rights against Sourcewell and other additional insureds for losses paid under the insurance policies required by this Contract or other insurance applicable to the Supplier or its subcontractors. The waiver must apply to all deductibles and/or self-insured retentions applicable to the required or any other insurance maintained by the Supplier or its subcontractors. Where permitted by law, Supplier must require similar written express waivers of subrogation and insurance clauses from each of its subcontractors.

E. **UMBRELLA/EXCESS LIABILITY/SELF-INSURED RETENTION.** The limits required by this Contract can be met by either providing a primary policy or in combination with umbrella/excess liability policy(ies), or self-insured retention.

19. COMPLIANCE

A. **LAWS AND REGULATIONS.** All Equipment, Products, or Services provided under this Contract must comply fully with applicable federal laws and regulations, and with the laws in the states and provinces in which the Equipment, Products, or Services are sold.

B. **LICENSES.** Supplier must maintain a valid and current status on all required federal, state/provincial, and local licenses, bonds, and permits required for the operation of the business that the Supplier conducts with Sourcewell and Participating Entities.

20. BANKRUPTCY, DEBARMENT, OR SUSPENSION CERTIFICATION

Supplier certifies and warrants that it is not in bankruptcy or that it has previously disclosed in writing certain information to Sourcewell related to bankruptcy actions. If at any time during this Contract Supplier declares bankruptcy, Supplier must immediately notify Sourcewell in writing.

Supplier certifies and warrants that neither it nor its principals are presently debarred, suspended, proposed for debarment, declared ineligible, or voluntarily excluded from programs operated by the State of Minnesota; the United States federal government or the Canadian government, as applicable; or any Participating Entity. Supplier certifies and warrants that neither it nor its principals have been convicted of a criminal offense related to the subject matter of this Contract. Supplier further warrants that it will provide immediate written notice to Sourcwell if this certification changes at any time.

21. PROVISIONS FOR NON-UNITED STATES FEDERAL ENTITY PROCUREMENTS UNDER UNITED STATES FEDERAL AWARDS OR OTHER AWARDS

Participating Entities that use United States federal grant or FEMA funds to purchase goods or services from this Contract may be subject to additional requirements including the procurement standards of the Uniform Administrative Requirements, Cost Principles and Audit Requirements for Federal Awards, 2 C.F.R. § 200. Participating Entities may have additional requirements based on specific funding source terms or conditions. Within this Article, all references to “federal” should be interpreted to mean the United States federal government. The following list only applies when a Participating Entity accesses Supplier’s Equipment, Products, or Services with United States federal funds.

A. **EQUAL EMPLOYMENT OPPORTUNITY.** Except as otherwise provided under 41 C.F.R. § 60, all contracts that meet the definition of “federally assisted construction contract” in 41 C.F.R. § 60-1.3 must include the equal opportunity clause provided under 41 C.F.R. §60-1.4(b), in accordance with Executive Order 11246, “Equal Employment Opportunity” (30 FR 12319, 12935, 3 C.F.R. §, 1964-1965 Comp., p. 339), as amended by Executive Order 11375, “Amending Executive Order 11246 Relating to Equal Employment Opportunity,” and implementing regulations at 41 C.F.R. § 60, “Office of Federal Contract Compliance Programs, Equal Employment Opportunity, Department of Labor.” The equal opportunity clause is incorporated herein by reference.

B. **DAVIS-BACON ACT, AS AMENDED (40 U.S.C. § 3141-3148).** When required by federal program legislation, all prime construction contracts in excess of \$2,000 awarded by non-federal entities must include a provision for compliance with the Davis-Bacon Act (40 U.S.C. § 3141-3144, and 3146-3148) as supplemented by Department of Labor regulations (29 C.F.R. § 5, “Labor Standards Provisions Applicable to Contracts Covering Federally Financed and Assisted Construction”). In accordance with the statute, contractors must be required to pay wages to laborers and mechanics at a rate not less than the prevailing wages specified in a wage determination made by the Secretary of Labor. In addition, contractors must be required to pay wages not less than once a week. The non-federal entity must place a copy of the current prevailing wage determination issued by the Department of Labor in each solicitation. The decision to award a contract or subcontract must be conditioned upon the acceptance of the wage determination. The non-federal entity must report all suspected or reported violations to the federal awarding agency. The contracts must also include a provision for compliance with

the Copeland “Anti-Kickback” Act (40 U.S.C. § 3145), as supplemented by Department of Labor regulations (29 C.F.R. § 3, “Contractors and Subcontractors on Public Building or Public Work Financed in Whole or in Part by Loans or Grants from the United States”). The Act provides that each contractor or subrecipient must be prohibited from inducing, by any means, any person employed in the construction, completion, or repair of public work, to give up any part of the compensation to which he or she is otherwise entitled. The non-federal entity must report all suspected or reported violations to the federal awarding agency. Supplier must be in compliance with all applicable Davis-Bacon Act provisions.

C. CONTRACT WORK HOURS AND SAFETY STANDARDS ACT (40 U.S.C. § 3701-3708). Where applicable, all contracts awarded by the non-federal entity in excess of \$100,000 that involve the employment of mechanics or laborers must include a provision for compliance with 40 U.S.C. §§ 3702 and 3704, as supplemented by Department of Labor regulations (29 C.F.R. § 5). Under 40 U.S.C. § 3702 of the Act, each contractor must be required to compute the wages of every mechanic and laborer on the basis of a standard work week of 40 hours. Work in excess of the standard work week is permissible provided that the worker is compensated at a rate of not less than one and a half times the basic rate of pay for all hours worked in excess of 40 hours in the work week. The requirements of 40 U.S.C. § 3704 are applicable to construction work and provide that no laborer or mechanic must be required to work in surroundings or under working conditions which are unsanitary, hazardous or dangerous. These requirements do not apply to the purchases of supplies or materials or articles ordinarily available on the open market, or contracts for transportation or transmission of intelligence. This provision is hereby incorporated by reference into this Contract. Supplier certifies that during the term of an award for all contracts by Sourcewell resulting from this procurement process, Supplier must comply with applicable requirements as referenced above.

D. RIGHTS TO INVENTIONS MADE UNDER A CONTRACT OR AGREEMENT. If the federal award meets the definition of “funding agreement” under 37 C.F.R. § 401.2(a) and the recipient or subrecipient wishes to enter into a contract with a small business firm or nonprofit organization regarding the substitution of parties, assignment or performance of experimental, developmental, or research work under that “funding agreement,” the recipient or subrecipient must comply with the requirements of 37 C.F.R. § 401, “Rights to Inventions Made by Nonprofit Organizations and Small Business Firms Under Government Grants, Contracts and Cooperative Agreements,” and any implementing regulations issued by the awarding agency. Supplier certifies that during the term of an award for all contracts by Sourcewell resulting from this procurement process, Supplier must comply with applicable requirements as referenced above.

E. CLEAN AIR ACT (42 U.S.C. § 7401-7671Q.) AND THE FEDERAL WATER POLLUTION CONTROL ACT (33 U.S.C. § 1251-1387). Contracts and subgrants of amounts in excess of \$150,000 require the non-federal award to agree to comply with all applicable standards, orders or regulations issued pursuant to the Clean Air Act (42 U.S.C. § 7401- 7671q) and the Federal Water Pollution Control Act as amended (33 U.S.C. § 1251- 1387). Violations must be reported to the Federal awarding agency and the Regional Office of the Environmental Protection Agency (EPA).

Supplier certifies that during the term of this Contract will comply with applicable requirements as referenced above.

F. DEBARMENT AND SUSPENSION (EXECUTIVE ORDERS 12549 AND 12689). A contract award (see 2 C.F.R. § 180.220) must not be made to parties listed on the government wide exclusions in the System for Award Management (SAM), in accordance with the OMB guidelines at 2 C.F.R. §180 that implement Executive Orders 12549 (3 C.F.R. § 1986 Comp., p. 189) and 12689 (3 C.F.R. § 1989 Comp., p. 235), "Debarment and Suspension." SAM Exclusions contains the names of parties debarred, suspended, or otherwise excluded by agencies, as well as parties declared ineligible under statutory or regulatory authority other than Executive Order 12549. Supplier certifies that neither it nor its principals are presently debarred, suspended, proposed for debarment, declared ineligible, or voluntarily excluded from participation by any federal department or agency.

G. BYRD ANTI-LOBBYING AMENDMENT, AS AMENDED (31 U.S.C. § 1352). Suppliers must file any required certifications. Suppliers must not have used federal appropriated funds to pay any person or organization for influencing or attempting to influence an officer or employee of any agency, a member of Congress, officer or employee of Congress, or an employee of a member of Congress in connection with obtaining any federal contract, grant, or any other award covered by 31 U.S.C. § 1352. Suppliers must disclose any lobbying with non-federal funds that takes place in connection with obtaining any federal award. Such disclosures are forwarded from tier to tier up to the non-federal award. Suppliers must file all certifications and disclosures required by, and otherwise comply with, the Byrd Anti-Lobbying Amendment (31 U.S.C. § 1352).

H. RECORD RETENTION REQUIREMENTS. To the extent applicable, Supplier must comply with the record retention requirements detailed in 2 C.F.R. § 200.333. The Supplier further certifies that it will retain all records as required by 2 C.F.R. § 200.333 for a period of 3 years after grantees or subgrantees submit final expenditure reports or quarterly or annual financial reports, as applicable, and all other pending matters are closed.

I. ENERGY POLICY AND CONSERVATION ACT COMPLIANCE. To the extent applicable, Supplier must comply with the mandatory standards and policies relating to energy efficiency which are contained in the state energy conservation plan issued in compliance with the Energy Policy and Conservation Act.

J. BUY AMERICAN PROVISIONS COMPLIANCE. To the extent applicable, Supplier must comply with all applicable provisions of the Buy American Act. Purchases made in accordance with the Buy American Act must follow the applicable procurement rules calling for free and open competition.

K. ACCESS TO RECORDS (2 C.F.R. § 200.336). Supplier agrees that duly authorized representatives of a federal agency must have access to any books, documents, papers and

records of Supplier that are directly pertinent to Supplier's discharge of its obligations under this Contract for the purpose of making audits, examinations, excerpts, and transcriptions. The right also includes timely and reasonable access to Supplier's personnel for the purpose of interview and discussion relating to such documents.

L. **PROCUREMENT OF RECOVERED MATERIALS (2 C.F.R. § 200.322).** A non-federal entity that is a state agency or agency of a political subdivision of a state and its contractors must comply with Section 6002 of the Solid Waste Disposal Act, as amended by the Resource Conservation and Recovery Act. The requirements of Section 6002 include procuring only items designated in guidelines of the Environmental Protection Agency (EPA) at 40 C.F.R. § 247 that contain the highest percentage of recovered materials practicable, consistent with maintaining a satisfactory level of competition, where the purchase price of the item exceeds \$10,000 or the value of the quantity acquired during the preceding fiscal year exceeded \$10,000; procuring solid waste management services in a manner that maximizes energy and resource recovery; and establishing an affirmative procurement program for procurement of recovered materials identified in the EPA guidelines.

M. **FEDERAL SEAL(S), LOGOS, AND FLAGS.** The Supplier cannot use the seal(s), logos, crests, or reproductions of flags or likenesses of Federal agency officials without specific pre-approval.

N. **NO OBLIGATION BY FEDERAL GOVERNMENT.** The U.S. federal government is not a party to this Contract or any purchase by a Participating Entity and is not subject to any obligations or liabilities to the Participating Entity, Supplier, or any other party pertaining to any matter resulting from the Contract or any purchase by an authorized user.

O. **PROGRAM FRAUD AND FALSE OR FRAUDULENT STATEMENTS OR RELATED ACTS.** The Contractor acknowledges that 31 U.S.C. 38 (Administrative Remedies for False Claims and Statements) applies to the Supplier's actions pertaining to this Contract or any purchase by a Participating Entity.

P. **FEDERAL DEBT.** The Supplier certifies that it is non-delinquent in its repayment of any federal debt. Examples of relevant debt include delinquent payroll and other taxes, audit disallowance, and benefit overpayments.

Q. **CONFLICTS OF INTEREST.** The Supplier must notify the U.S. Office of General Services, Sourcewell, and Participating Entity as soon as possible if this Contract or any aspect related to the anticipated work under this Contract raises an actual or potential conflict of interest (as described in 2 C.F.R. Part 200). The Supplier must explain the actual or potential conflict in writing in sufficient detail so that the U.S. Office of General Services, Sourcewell, and Participating Entity are able to assess the actual or potential conflict; and provide any additional information as necessary or requested.

R. U.S. EXECUTIVE ORDER 13224. The Supplier, and its subcontractors, must comply with U.S. Executive Order 13224 and U.S. Laws that prohibit transactions with and provision of resources and support to individuals and organizations associated with terrorism.

S. PROHIBITION ON CERTAIN TELECOMMUNICATIONS AND VIDEO SURVEILLANCE SERVICES OR EQUIPMENT. To the extent applicable, Supplier certifies that during the term of this Contract it will comply with applicable requirements of 2 C.F.R. § 200.216.


T. DOMESTIC PREFERENCES FOR PROCUREMENTS. To the extent applicable, Supplier certifies that during the term of this Contract will comply with applicable requirements of 2 C.F.R. § 200.322.

22. CANCELLATION


Sourcewell or Supplier may cancel this Contract at any time, with or without cause, upon 60 days' written notice to the other party. However, Sourcewell may cancel this Contract immediately upon discovery of a material defect in any certification made in Supplier's Proposal. Cancellation of this Contract does not relieve either party of financial, product, or service obligations incurred or accrued prior to cancellation.

Sourcewell

Axon Enterprise, Inc.

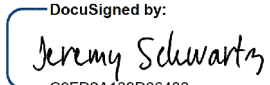DocuSigned by:

By: C0FD2A139D06489...
Jeremy Schwartz
Title: Chief Procurement Officer

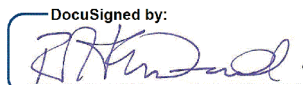Date: 2/6/2024 | 12:43 PM CST

DocuSigned by:

By: 55DAEBB131A4424...
Robert Driscoll
Title: Vice President Legal, Associate General Counsel

Date: 2/6/2024 | 11:02 AM MST

101223-AXN

Exhibit A
Axon Master Services and Purchasing Agreement (MSPA)



Master Services and Purchasing Agreement for Agency

This Master Services and Purchasing Agreement ("**Agreement**") is between Axon Enterprise, Inc. ("**Axon**"), and the agency listed below or, if no agency is listed below, the agency on the Quote attached hereto ("**Agency**"). This Agreement is effective as of the later of the (a) last signature date on this Agreement or (b) signature date on the Quote ("**Effective Date**"). Axon and Agency are each a "**Party**" and collectively "**Parties**". This Agreement governs Agency's purchase and use of the Axon Devices and Services detailed in the Quote Appendix ("**Quote**"). It is the intent of the Parties that this Agreement will govern all subsequent purchases by Agency for the same Axon Devices and Services in the Quote, and all such subsequent quotes accepted by Agency shall be also incorporated into this Agreement by reference as a Quote. The Parties agree as follows:

1. **Definitions.**

- 1.1. "**Axon Cloud Services**" means Axon's web services for Axon Evidence, Axon Records, Axon Dispatch, and interactions between Axon Evidence and Axon Devices or Axon client software. Axon Cloud Service excludes third-party applications, hardware warranties, and my.evidence.com.
- 1.2. "**Axon Device**" means all hardware provided by Axon under this Agreement. Axon-manufactured Devices are a subset of Axon Devices.
- 1.3. "**Quote**" means an offer to sell and is only valid for devices and services on the offer at the specified prices. Any inconsistent or supplemental terms within Agency's purchase order in response to a Quote will be void. Orders are subject to prior credit approval. Changes in the deployment estimated ship date may change charges in the Quote. Shipping dates are estimates only. Axon is not responsible for typographical errors in any Quote by Axon, and Axon reserves the right to cancel any orders resulting from such errors.
- 1.4. "**Services**" means all services provided by Axon under this Agreement, including software, Axon Cloud Services, and professional services.

2. **Term.** This Agreement begins on the Effective Date and continues until all subscriptions hereunder have expired or have been terminated ("**Term**").

- 2.1. All subscriptions including Axon Evidence, Axon Fleet, Officer Safety Plans, Technology Assurance Plans, and TASER 7 or TASER 10 plans begin on the date stated in the Quote. Each subscription term ends upon completion of the subscription stated in the Quote ("**Subscription Term**").
- 2.2. Upon completion of the Subscription Term, the Subscription Term will automatically renew for an additional 5 years ("**Renewal Term**"). For purchase of TASER 7 or TASER 10 as a standalone, Axon may increase pricing to its then-current list pricing for any Renewal Term. For all other purchases, Axon may increase pricing on all line items in the Quote by up to 3% at the beginning of each year of the Renewal Term. New devices and services may require additional terms. Axon will not authorize services until Axon receives a signed Quote or accepts a purchase order, whichever is first.

3. **Payment.** Axon invoices upon shipment, or on the date specified within the invoicing plan in the Quote. Payment is due net 30 days from the invoice date. Payment obligations are non-cancelable. Unless otherwise prohibited by law, Agency will pay interest on all past-due sums at the lower of one-and-a-half percent (1.5%) per month or the highest rate allowed by law. Agency will pay invoices without setoff, deduction, or withholding. If Axon sends a past due account to collections, Agency is responsible for collection and attorneys' fees.

4. **Taxes.** Agency is responsible for sales and other taxes associated with the order unless Agency provides Axon a valid tax exemption certificate.

5. **Shipping.** Axon may make partial shipments and ship Axon Devices from multiple locations. All shipments are EXW (Incoterms 2020) via common carrier. Title and risk of loss pass to Agency upon Axon's delivery to the common carrier. Agency is responsible for any shipping charges in the Quote.

6. **Returns.** All sales are final. Axon does not allow refunds or exchanges, except warranty returns or as provided by state or federal law.

7. **Warranty.**

- 7.1. **Limited Warranty.** Axon warrants that Axon-manufactured Devices are free from defects in workmanship and materials for one (1) year from the date of Agency's receipt, except Signal Sidearm and Axon-manufactured accessories, which Axon warrants for thirty (30) months and ninety (90) days, respectively, from the date of Agency's receipt. Used conducted energy weapon ("**CEW**") cartridges are deemed to have operated properly. Extended warranties run from the expiration of the one- (1-) year hardware warranty through the extended warranty term.
- 7.2. **Disclaimer.** All software and Axon Cloud Services are provided "**AS IS,**" without any warranty of any kind, either express or implied, including without limitation the implied warranties of merchantability,

Title: Master Services and Purchasing Agreement between Axon and Agency

Department: Legal

Version: 19.0

Release Date: 8/18/2023



Master Services and Purchasing Agreement for Agency

fitness for a particular purpose and non-infringement. Axon Devices and Services that are not manufactured, published or performed by Axon ("Third-Party Products") are not covered by Axon's warranty and are only subject to the warranties of the third-party provider or manufacturer.

- 7.3. **Claims.** If Axon receives a valid warranty claim for an Axon-manufactured Device during the warranty term, Axon's sole responsibility is to repair or replace the Axon-manufactured Device with the same or like Axon-manufactured Device, at Axon's option. A replacement Axon-manufactured Device will be new or like new. Axon will warrant the replacement Axon-manufactured Device for the longer of (a) the remaining warranty of the original Axon-manufactured Device or (b) ninety (90) days from the date of repair or replacement.

7.3.1. If Agency exchanges an Axon Device or part, the replacement item becomes Agency's property, and the replaced item becomes Axon's property. Before delivering an Axon-manufactured Device for service, Agency must upload Axon-manufactured Device data to Axon Evidence or download it and retain a copy. Axon is not responsible for any loss of software, data, or other information contained in storage media or any part of the Axon-manufactured Device sent to Axon for service.

- 7.4. **Spare Axon Devices.** At Axon's reasonable discretion, Axon may provide Agency a predetermined number of spare Axon Devices as detailed in the Quote ("**Spare Axon Devices**"). Spare Axon Devices are intended to replace broken or non-functioning units while Agency submits the broken or non-functioning units, through Axon's warranty return process. Axon will repair or replace the unit with a replacement Axon Device. Title and risk of loss for all Spare Axon Devices shall pass to Agency in accordance with shipping terms under Section 5. Axon assumes no liability or obligation in the event Agency does not utilize Spare Axon Devices for the intended purpose.

- 7.5. **Limitations.** Axon's warranty excludes damage related to: (a) failure to follow Axon Device use instructions; (b) Axon Devices used with equipment not manufactured or recommended by Axon; (c) abuse, misuse, or intentional damage to Axon Device; (d) force majeure; (e) Axon Devices repaired or modified by persons other than Axon without Axon's written permission; or (f) Axon Devices with a defaced or removed serial number. Axon's warranty will be void if Agency resells Axon Devices.

7.5.1. **To the extent permitted by law, the above warranties and remedies are exclusive. Axon disclaims all other warranties, remedies, and conditions, whether oral, written, statutory, or implied. If statutory or implied warranties cannot be lawfully disclaimed, then such warranties are limited to the duration of the warranty described above and by the provisions in this Agreement. Agency confirms and agrees that, in deciding whether to sign this Agreement, it has not relied on any statement or representation by Axon or anyone acting on behalf of Axon related to the subject matter of this Agreement that is not in this Agreement.**

7.5.2. **Axon's cumulative liability to any party for any loss or damage resulting from any claim, demand, or action arising out of or relating to any Axon Device or Service will not exceed the purchase price paid to Axon for the Axon Device, or if for Services, the amount paid for such Services over the twelve (12) months preceding the claim. Neither Party will be liable for direct, special, indirect, incidental, punitive or consequential damages, however caused, whether for breach of warranty or contract, negligence, strict liability, tort or any other legal theory.**

- 7.6. **Online Support Platforms.** Use of Axon's online support platforms (e.g., Axon Academy and MyAxon) is governed by the Axon Online Support Platforms Terms of Use Appendix available at www.axon.com/sales-terms-and-conditions.
- 7.7. **Third-Party Software and Services.** Use of software or services other than those provided by Axon is governed by the terms, if any, entered into between Agency and the respective third-party provider, including, without limitation, the terms applicable to such software or services located at www.axon.com/sales-terms-and-conditions, if any.
- 7.8. **Axon Aid.** Upon mutual agreement between Axon and Agency, Axon may provide certain products and services to Agency, as a charitable donation under the Axon Aid program. In such event, Agency expressly waives and releases any and all claims, now known or hereafter known, against Axon and its officers, directors, employees, agents, contractors, affiliates, successors, and assigns (collectively, "**Releasees**"), including but not limited to, on account of injury, death, property damage, or loss of data, arising out of or attributable to the Axon Aid program whether arising out of the negligence of any Releasees or otherwise. Agency agrees not to make or bring any such claim against any Releasee, and forever release and discharge all Releasees from liability under such claims. Agency expressly allows Axon to publicly announce its participation in Axon Aid and use its name in marketing materials. Axon may terminate the Axon Aid program without cause immediately upon notice to the Agency.

8. **Statement of Work.** Certain Axon Devices and Services, including Axon Interview Room, Axon Channel Services,

Title: Master Services and Purchasing Agreement between Axon and Agency

Department: Legal

Version: 19.0

Release Date: 8/18/2023



Master Services and Purchasing Agreement for Agency

and Axon Fleet, may require a Statement of Work that details Axon's Service deliverables ("**SOW**"). In the event Axon provides an SOW to Agency, Axon is only responsible for the performance of Services described in the SOW. Additional services are out of scope. The Parties must document scope changes in a written and signed change order. Changes may require an equitable adjustment in fees or schedule. The SOW is incorporated into this Agreement by reference.

9. **Axon Device Warnings.** See www.axon.com/legal for the most current Axon Device warnings.
10. **Design Changes.** Axon may make design changes to any Axon Device or Service without notifying Agency or making the same change to Axon Devices and Services previously purchased by Agency.
11. **Bundled Offerings.** Some offerings in bundled offerings may not be generally available at the time of Agency's purchase. Axon will not provide a refund, credit, or additional discount beyond what is in the Quote due to a delay of availability or Agency's election not to utilize any portion of an Axon bundle.
12. **Insurance.** Axon will maintain General Liability, Workers' Compensation, and Automobile Liability insurance. Upon request, Axon will supply certificates of insurance.
13. **IP Rights.** Axon owns and reserves all right, title, and interest in Axon-manufactured Devices and Services and suggestions to Axon, including all related intellectual property rights. Agency will not cause any Axon proprietary rights to be violated.
14. **IP Indemnification.** Axon will indemnify Agency against all claims, losses, and reasonable expenses from any third-party claim alleging that the use of Axon-manufactured Devices or Services infringes or misappropriates the third-party's intellectual property rights. Agency must promptly provide Axon with written notice of such claim, tender to Axon the defense or settlement of such claim at Axon's expense and cooperate fully with Axon in the defense or settlement of such claim. Axon's IP indemnification obligations do not apply to claims based on (a) modification of Axon-manufactured Devices or Services by Agency or a third-party not approved by Axon; (b) use of Axon-manufactured Devices and Services in combination with hardware or services not approved by Axon; (c) use of Axon Devices and Services other than as permitted in this Agreement; or (d) use of Axon software that is not the most current release provided by Axon.
15. **Agency Responsibilities.** Agency is responsible for (a) Agency's use of Axon Devices; (b) breach of this Agreement or violation of applicable law by Agency or an Agency end user; (c) disputes between Agency and a third-party over Agency's use of Axon Devices; (d) ensuring Axon Devices are destroyed and disposed of securely and sustainably at Agency's cost; and (e) any regulatory violations or fines, as a result of improper destruction or disposal of Axon Devices.
16. **Termination.**
 - 16.1. **For Breach.** A Party may terminate this Agreement for cause if it provides thirty (30) days written notice of the breach to the other Party, and the breach remains uncured at the end of thirty (30) days. If Agency terminates this Agreement due to Axon's uncured breach, Axon will refund prepaid amounts on a prorated basis based on the effective date of termination.
 - 16.2. **By Agency.** If sufficient funds are not appropriated or otherwise legally available to pay the fees, Agency may terminate this Agreement. Agency will deliver notice of termination under this section as soon as reasonably practicable.
 - 16.3. **Effect of Termination.** Upon termination of this Agreement, Agency rights immediately terminate. Agency remains responsible for all fees incurred before the effective date of termination. If Agency purchases Axon Devices for less than the manufacturer's suggested retail price ("**MSRP**") and this Agreement terminates before the end of the Term, Axon will invoice Agency the difference between the MSRP for Axon Devices received, including any Spare Axon Devices, and amounts paid towards those Axon Devices. Only if terminating for non-appropriation, Agency may return Axon Devices to Axon within thirty (30) days of termination. MSRP is the standalone price of the individual Axon Device at the time of sale. For bundled Axon Devices, MSRP is the standalone price of all individual components.
17. **Confidentiality.** "**Confidential Information**" means nonpublic information designated as confidential or, given the nature of the information or circumstances surrounding disclosure, should reasonably be understood to be confidential. Each Party will take reasonable measures to avoid disclosure, dissemination, or unauthorized use of the other Party's Confidential Information. Unless required by law, neither Party will disclose the other Party's Confidential Information during the Term and for five (5) years thereafter. To the extent permissible by law, Axon pricing is Confidential Information and competition sensitive. If Agency receives a public records request to disclose Axon Confidential Information, to the extent allowed by law, Agency will provide notice to Axon before disclosure. Axon may publicly announce information related to this Agreement.

**AXON****Master Services and Purchasing Agreement for Agency****18. General.**

- 18.1. **Force Majeure.** Neither Party will be liable for any delay or failure to perform due to a cause beyond a Party's reasonable control.
- 18.2. **Independent Contractors.** The Parties are independent contractors. Neither Party has the authority to bind the other. This Agreement does not create a partnership, franchise, joint venture, agency, fiduciary, or employment relationship between the Parties.
- 18.3. **Third-Party Beneficiaries.** There are no third-party beneficiaries under this Agreement.
- 18.4. **Non-Discrimination.** Neither Party nor its employees will discriminate against any person based on race; religion; creed; color; sex; gender identity and expression; pregnancy; childbirth; breastfeeding; medical conditions related to pregnancy, childbirth, or breastfeeding; sexual orientation; marital status; age; national origin; ancestry; genetic information; disability; veteran status; or any class protected by local, state, or federal law.
- 18.5. **Export Compliance.** Each Party will comply with all import and export control laws and regulations.
- 18.6. **Assignment.** Neither Party may assign this Agreement without the other Party's prior written consent. Axon may assign this Agreement, its rights, or obligations without consent: (a) to an affiliate or subsidiary; or (b) for purposes of financing, merger, acquisition, corporate reorganization, or sale of all or substantially all its assets. This Agreement is binding upon the Parties respective successors and assigns.
- 18.7. **Waiver.** No waiver or delay by either Party in exercising any right under this Agreement constitutes a waiver of that right.
- 18.8. **Severability.** If a court of competent jurisdiction holds any portion of this Agreement invalid or unenforceable, the remaining portions of this Agreement will remain in effect.
- 18.9. **Survival.** The following sections will survive termination: Payment, Warranty, Axon Device Warnings, Indemnification, IP Rights, and Agency Responsibilities.
- 18.10. **Governing Law.** The laws of the country, state, province, or municipality where Agency is physically located, without reference to conflict of law rules, govern this Agreement and any dispute arising from it. The United Nations Convention for the International Sale of Goods does not apply to this Agreement.
- 18.11. **Notices.** All notices must be in English. Notices posted on Agency's Axon Evidence site are effective upon posting. Notices by email are effective on the sent date of the email. Notices by personal delivery are effective immediately. Notices to Agency shall be provided to the address on file with Axon. Notices to Axon shall be provided to Axon Enterprise, Inc., Attn: Legal, 17800 North 85th Street, Scottsdale, Arizona 85255 with a copy to legal@axon.com.
- 18.12. **Entire Agreement.** This Agreement, including the Appendices and any SOW(s), represents the entire agreement between the Parties. This Agreement supersedes all prior agreements or understandings, whether written or verbal, regarding the subject matter of this Agreement. This Agreement may only be modified or amended in a writing signed by the Parties.

Each Party, by and through its respective representative authorized to execute this Agreement, has duly executed and delivered this Agreement as of the date of signature.

AXON:**AGENCY:**

Choose an item.

Signature: _____

Signature: _____

Name: _____

Name: _____

Title: _____

Title: _____

Date: _____

Date: _____



Master Services and Purchasing Agreement for Agency

Axon Cloud Services Terms of Use Appendix

1. Definitions.

- a. **"Agency Content"** is data uploaded into, ingested by, or created in Axon Cloud Services within Agency's tenant, including media or multimedia uploaded into Axon Cloud Services by Agency. Agency Content includes Evidence but excludes Non-Content Data.
- b. **"Evidence"** is media or multimedia uploaded into Axon Evidence as 'evidence' by an Agency. Evidence is a subset of Agency Content.
- c. **"Non-Content Data"** is data, configuration, and usage information about Agency's Axon Cloud Services tenant, Axon Devices and client software, and users that is transmitted or generated when using Axon Devices. Non-Content Data includes data about users captured during account management and customer support activities. Non-Content Data does not include Agency Content.
- d. **"Personal Data"** means any information relating to an identified or identifiable natural person. An identifiable natural person is one who can be identified, directly or indirectly, in particular by reference to an identifier such as a name, an identification number, location data, an online identifier or to one or more factors specific to the physical, physiological, genetic, mental, economic, cultural or social identity of that natural person.

2. **Access.** Upon Axon granting Agency a subscription to Axon Cloud Services, Agency may access and use Axon Cloud Services to store and manage Agency Content. Agency may not exceed more end users than the Quote specifies. Axon Air requires an Axon Evidence subscription for each drone operator. For Axon Evidence Lite, Agency may access and use Axon Evidence only to store and manage TASER CEW and TASER CAM data ("**TASER Data**"). Agency may not upload non-TASER Data to Axon Evidence Lite.

3. **Agency Owns Agency Content.** Agency controls and owns all right, title, and interest in Agency Content. Except as outlined herein, Axon obtains no interest in Agency Content, and Agency Content is not Axon's business records. Agency is solely responsible for uploading, sharing, managing, and deleting Agency Content. Axon will only have access to Agency Content for the limited purposes set forth herein. Agency agrees to allow Axon access to Agency Content to (a) perform troubleshooting, maintenance, or diagnostic screenings; and (b) enforce this Agreement or policies governing use of the Axon products.

4. **Security.** Axon will implement commercially reasonable and appropriate measures to secure Agency Content against accidental or unlawful loss, access or disclosure. Axon will maintain a comprehensive information security program to protect Axon Cloud Services and Agency Content including logical, physical access, vulnerability, risk, and configuration management; incident monitoring and response; encryption of uploaded digital evidence; security education; and data protection. Axon agrees to the Federal Bureau of Investigation Criminal Justice Information Services Security Addendum.

5. **Agency Responsibilities.** Agency is responsible for (a) ensuring Agency owns Agency Content; (b) ensuring no Agency Content or Agency end user's use of Agency Content or Axon Cloud Services violates this Agreement or applicable laws; and (c) maintaining necessary computer equipment and Internet connections for use of Axon Cloud Services. If Agency becomes aware of any violation of this Agreement by an end user, Agency will immediately terminate that end user's access to Axon Cloud Services.

- a. Agency will also maintain the security of end usernames and passwords and security and access by end users to Agency Content. Agency is responsible for ensuring the configuration and utilization of Axon Cloud Services meet applicable Agency regulation and standards. Agency may not sell, transfer, or sublicense access to any other entity or person. Agency shall contact Axon immediately if an unauthorized party may be using Agency's account or Agency Content, or if account information is lost or stolen.
- b. To the extent Agency uses the Axon Cloud Services to interact with YouTube®, such use may be governed by the YouTube Terms of Service, available at <https://www.youtube.com/static?template=terms>.

6. **Privacy.** Agency's use of Axon Cloud Services is subject to the Axon Cloud Services Privacy Policy, a current version of which is available at <https://www.axon.com/legal/cloud-services-privacy-policy>. Agency agrees to allow Axon access to Non-Content Data from Agency to (a) perform troubleshooting, maintenance, or diagnostic



Master Services and Purchasing Agreement for Agency

screenings; (b) provide, develop, improve, and support current and future Axon products and related services; and (c) enforce this Agreement or policies governing the use of Axon products.

7. **Axon Body 3 Wi-Fi Positioning.** Axon Body 3 cameras offer a feature to enhance location services where GPS/GNSS signals may not be available, for instance, within buildings or underground. Agency administrators can manage their choice to use this service within the administrative features of Axon Cloud Services. If Agency chooses to use this service, Axon must also enable the usage of the feature for Agency's Axon Cloud Services tenant. Agency will not see this option with Axon Cloud Services unless Axon has enabled Wi-Fi Positioning for Agency's Axon Cloud Services tenant. When Wi-Fi Positioning is enabled by both Axon and Agency, Non-Content and Personal Data will be sent to Skyhook Holdings, Inc. ("**Skyhook**") to facilitate the Wi-Fi Positioning functionality. Data controlled by Skyhook is outside the scope of the Axon Cloud Services Privacy Policy and is subject to the Skyhook Services Privacy Policy.
8. **Storage.** For Axon Unlimited Device Storage subscriptions, Agency may store unlimited data in Agency's Axon Evidence account only if data originates from Axon Capture or the applicable Axon Device. Axon may charge Agency additional fees for exceeding purchased storage amounts. Axon may place Agency Content that Agency has not viewed or accessed for six (6) months into archival storage. Agency Content in archival storage will not have immediate availability and may take up to twenty-four (24) hours to access.

For Third-Party Unlimited Storage the following restrictions apply: (i) it may only be used in conjunction with a valid Axon's Evidence.com user license; (ii) is limited to data of the law enforcement agency that purchased the Third-Party Unlimited Storage and the Axon's Evidence.com end user or Agency is prohibited from storing data for other law enforcement agencies; and (iii) Agency may only upload and store data that is directly related to: (1) the investigation of, or the prosecution of a crime; (2) common law enforcement activities; or (3) any Agency Content created by Axon Devices or Evidence.com.

9. **Location of Storage.** Axon may transfer Agency Content to third-party subcontractors for storage. Axon will determine the locations of data centers for storage of Agency Content. For United States agencies, Axon will ensure all Agency Content stored in Axon Cloud Services remains within the United States. Ownership of Agency Content remains with Agency.
10. **Suspension.** Axon may temporarily suspend Agency's or any end user's right to access or use any portion or all of Axon Cloud Services immediately upon notice, if Agency or end user's use of or registration for Axon Cloud Services may (a) pose a security risk to Axon Cloud Services or any third-party; (b) adversely impact Axon Cloud Services, the systems, or content of any other customer; (c) subject Axon, Axon's affiliates, or any third-party to liability; or (d) be fraudulent. Agency remains responsible for all fees incurred through suspension. Axon will not delete Agency Content because of suspension, except as specified in this Agreement.
11. **Axon Cloud Services Warranty.** Axon disclaims any warranties or responsibility for data corruption or errors before Agency uploads data to Axon Cloud Services.
12. **Axon Records.** Axon Records is the software-as-a-service product that is generally available at the time Agency purchases an OSP 7 or OSP 10 bundle. During Agency's Axon Records Subscription Term, if any, Agency will be entitled to receive Axon's Update and Upgrade releases on an if-and-when available basis.
 - a. The Axon Records Subscription Term will end upon the completion of the Axon Records Subscription as documented in the Quote, or if purchased as part of an OSP 7 or OSP 10 bundle, upon completion of the OSP 7 or OSP 10 Term ("**Axon Records Subscription**")
 - b. An "**Update**" is a generally available release of Axon Records that Axon makes available from time to time. An "**Upgrade**" includes (i) new versions of Axon Records that enhance features and functionality, as solely determined by Axon; and/or (ii) new versions of Axon Records that provide additional features or perform additional functions. Upgrades exclude new products that Axon introduces and markets as distinct products or applications.
 - c. New or additional Axon products and applications, as well as any Axon professional services needed to configure Axon Records, are not included. If Agency purchases Axon Records as part of a bundled offering, the Axon Record subscription begins on the later of the (1) start date of that bundled offering, or (2) date Axon provisions Axon Records to Agency.
 - d. Users of Axon Records at the Agency may upload files to entities (incidents, reports, cases, etc) in Axon Records with no limit to the number of files and amount of storage. Notwithstanding the foregoing, Axon



Master Services and Purchasing Agreement for Agency

may limit usage should the Agency exceed an average rate of one-hundred (100) GB per user per year of uploaded files. Axon will not bill for overages.

13. **Axon Cloud Services Restrictions.** Agency and Agency end users (including employees, contractors, agents, officers, volunteers, and directors), may not, or may not attempt to:
 - a. copy, modify, tamper with, repair, or create derivative works of any part of Axon Cloud Services;
 - b. reverse engineer, disassemble, or decompile Axon Cloud Services or apply any process to derive any source code included in Axon Cloud Services, or allow others to do the same;
 - c. access or use Axon Cloud Services with the intent to gain unauthorized access, avoid incurring fees or exceeding usage limits or quotas;
 - d. use trade secret information contained in Axon Cloud Services, except as expressly permitted in this Agreement;
 - e. access Axon Cloud Services to build a competitive device or service or copy any features, functions, or graphics of Axon Cloud Services;
 - f. remove, alter, or obscure any confidentiality or proprietary rights notices (including copyright and trademark notices) of Axon's or Axon's licensors on or within Axon Cloud Services; or
 - g. use Axon Cloud Services to store or transmit infringing, libelous, or other unlawful or tortious material; material in violation of third-party privacy rights; or malicious code.
14. **After Termination.** Axon will not delete Agency Content for ninety (90) days following termination. There will be no functionality of Axon Cloud Services during these ninety (90) days other than the ability to retrieve Agency Content. Agency will not incur additional fees if Agency downloads Agency Content from Axon Cloud Services during this time. Axon has no obligation to maintain or provide Agency Content after these ninety (90) days and will thereafter, unless legally prohibited, delete all Agency Content. Upon request, Axon will provide written proof that Axon successfully deleted and fully removed all Agency Content from Axon Cloud Services.
15. **Post-Termination Assistance.** Axon will provide Agency with the same post-termination data retrieval assistance that Axon generally makes available to all customers. Requests for Axon to provide additional assistance in downloading or transferring Agency Content, including requests for Axon's data egress service, will result in additional fees and Axon will not warrant or guarantee data integrity or readability in the external system.
16. **U.S. Government Rights.** If Agency is a U.S. Federal department or using Axon Cloud Services on behalf of a U.S. Federal department, Axon Cloud Services is provided as a "commercial item," "commercial computer software," "commercial computer software documentation," and "technical data", as defined in the Federal Acquisition Regulation and Defense Federal Acquisition Regulation Supplement. If Agency is using Axon Cloud Services on behalf of the U.S. Government and these terms fail to meet the U.S. Government's needs or are inconsistent in any respect with federal law, Agency will immediately discontinue use of Axon Cloud Services.
17. **Survival.** Upon any termination of this Agreement, the following sections in this Appendix will survive: Agency Owns Agency Content, Privacy, Storage, Axon Cloud Services Warranty, and Axon Cloud Services Restrictions.



Master Services and Purchasing Agreement for Agency

Axon Customer Experience Improvement Program Appendix

1. **Axon Customer Experience Improvement Program (ACEIP).** The ACEIP is designed to accelerate Axon's development of technology, such as building and supporting automated features, to ultimately increase safety within communities and drive efficiency in public safety. To this end, subject to the limitations on Axon as described below, Axon, where allowed by law, may make limited use of Agency Content from all of its customers to provide, develop, improve, and support current and future Axon products (collectively, "ACEIP Purposes"). However, at all times, Axon will comply with its obligations pursuant to the Axon Cloud Services Terms of Use Appendix to maintain a comprehensive data security program (including compliance with the CJIS Security Policy for Criminal Justice Information), privacy program, and data governance policy, including high industry standards of de-identifying Personal Data, to enforce its security and privacy obligations for the ACEIP. ACEIP has 2 tiers of participation, Tier 1 and Tier 2. By default, Agency will be a participant in ACEIP Tier 1. If Agency does not want to participate in ACEIP Tier 1, Agency can revoke its consent at any time. If Agency wants to participate in Tier 2, as detailed below, Agency can check the ACEIP Tier 2 box below. If Agency does not want to participate in ACEIP Tier 2, Agency should leave box unchecked. At any time, Agency may revoke its consent to ACEIP Tier 1, Tier 2, or both Tiers.
2. **ACEIP Tier 1.**
 - 2.1. When Axon uses Agency Content for the ACEIP Purposes, Axon will extract from Agency Content and may store separately copies of certain segments or elements of the Agency Content (collectively, "**ACEIP Content**"). When extracting ACEIP Content, Axon will use commercially reasonable efforts to aggregate, transform or de-identify Agency Content so that the extracted ACEIP Content is no longer reasonably capable of being associated with, or could reasonably be linked directly or indirectly to a particular individual ("**Privacy Preserving Technique(s)**"). For illustrative purposes, some examples are described in footnote 1¹. For clarity, ACEIP Content will still be linked indirectly, with an attribution, to the Agency from which it was extracted. This attribution will be stored separately from the data itself, but is necessary for and will be solely used to enable Axon to identify and delete all ACEIP Content upon Agency request. Once de-identified, ACEIP Content may then be further modified, analyzed, and used to create derivative works. At any time, Agency may revoke the consent granted herein to Axon to access and use Agency Content for ACEIP Purposes. Within 30 days of receiving the Agency's request, Axon will no longer access or use Agency Content for ACEIP Purposes and will delete any and all ACEIP Content. Axon will also delete any derivative works which may reasonably be capable of being associated with, or could reasonably be linked directly or indirectly to Agency. In addition, if Axon uses Agency Content for the ACEIP Purposes, upon request, Axon will make available to Agency a list of the specific type of Agency Content being used to generate ACEIP Content, the purpose of such use, and the retention, privacy preserving extraction technique, and relevant data protection practices applicable to the Agency Content or ACEIP Content ("**Use Case**"). From time to time, Axon may develop and deploy new Use Cases. At least 30 days prior to authorizing the deployment of any new Use Case, Axon will provide Agency notice (by updating the list of Use Case at <https://www.axon.com/aceip> and providing Agency with a mechanism to obtain notice of that update or another commercially reasonable method to Agency designated contact) ("**New Use Case**").
 - 2.2. **Expiration of ACEIP Tier 1.** Agency consent granted herein will expire upon termination of the Agreement. In accordance with section 1.1.1, within 30 days of receiving the Agency's request, Axon will no longer access or use Agency Content for ACEIP Purposes and will delete ACEIP Content. Axon will also delete any derivative works which may reasonably be capable of being associated with, or could reasonably be linked directly or indirectly to, Agency.
3. **ACEIP Tier 2.** In addition to ACEIP Tier 1, if Agency wants to help further improve Axon's services, Agency may choose to participate in Tier 2 of the ACEIP. ACEIP Tier 2 grants Axon certain additional rights to use Agency Content, in addition to those set forth in Tier 1 above, without the guaranteed deployment of a Privacy Preserving Technique

¹ For example; (a) when extracting specific text to improve automated transcription capabilities, text that could be used to directly identify a particular individual would not be extracted, and extracted text would be disassociated from identifying metadata of any speakers, and the extracted text would be split into individual words and aggregated with other data sources (including publicly available data) to remove any reasonable ability to link any specific text directly or indirectly back to a particular individual; (b) when extracting license plate data to improve Automated License Plate Recognition (ALPR) capabilities, individual license plate characters would be extracted and disassociated from each other so a complete plate could not be reconstituted, and all association to other elements of the source video, such as the vehicle, location, time, and the surrounding environment would also be removed; (c) when extracting audio of potential acoustic events (such as glass breaking or gun shots), very short segments (<1 second) of audio that only contains the likely acoustic events would be extracted and all human utterances would be removed.



Master Services and Purchasing Agreement for Agency

to enable product development, improvement, and support that cannot be accomplished with aggregated, transformed, or de-identified data.

☐ Check this box if Agency wants to help further improve Axon's services by participating in ACEIP Tier 2 in addition to Tier 1. Axon will not enroll Agency into ACEIP Tier 2 until Axon and Agency agree to terms in writing providing for such participation in ACEIP Tier 2.



Master Services and Purchasing Agreement for Agency

Professional Services Appendix

If any of the Professional Services specified below are included on the Quote, this Appendix applies.

1. **Utilization of Services.** Agency must use professional services as outlined in the Quote and this Appendix within six (6) months of the Effective Date.
2. **Axon Full Service (Axon Full Service).** Axon Full Service includes advance remote project planning and configuration support and up to four (4) consecutive days of on-site service and a professional services manager to work with Agency to assess Agency's deployment and determine which on-site services are appropriate. If Agency requires more than four (4) consecutive on-site days, Agency must purchase additional days. Axon Full Service options include:

System set up and configuration

- Instructor-led setup of Axon View on smartphones (if applicable)
- Configure categories and custom roles based on Agency need
- Register cameras to Agency domain
- Troubleshoot IT issues with Axon Evidence and Axon Dock ("Dock") access
- One on-site session included

Dock configuration

- Work with Agency to decide the ideal location of Docks and set configurations on Dock
- Authenticate Dock with Axon Evidence using admin credentials from Agency
- On-site assistance, not to include physical mounting of docks

Best practice implementation planning session

- Provide considerations for the establishment of video policy and system operations best practices based on Axon's observations with other agencies
- Discuss the importance of entering metadata in the field for organization purposes and other best practices for digital data management
- Provide referrals of other agencies using the Axon camera devices and Axon Evidence
- Recommend rollout plan based on review of shift schedules

System Admin and troubleshooting training sessions

Step-by-step explanation and assistance for Agency's configuration of security, roles & permissions, categories & retention, and other specific settings for Axon Evidence

Axon instructor training (Train the Trainer)

Training for Agency's in-house instructors who can support Agency's Axon camera and Axon Evidence training needs after Axon has fulfilled its contractual on-site obligations

Evidence sharing training

Tailored workflow instruction for Investigative Units on sharing Cases and Evidence with local prosecuting agencies

End user go-live training and support sessions

- Assistance with device set up and configuration
- Training on device use, Axon Evidence, and Evidence Sync

[Implementation document packet](#)

Axon Evidence administrator guides, camera implementation guides, network setup guide, sample policies, and categories & roles guide

Post go-live review

3. **Body-Worn Camera Starter Service (Axon Starter).** Axon Starter includes advance remote project planning and configuration support and one (1) day of on-site Services and a professional services manager to work closely with Agency to assess Agency's deployment and determine which Services are appropriate. If Agency requires more than one (1) day of on-site Services, Agency must purchase additional on-site Services. The Axon Starter options include:

System set up and configuration (Remote Support)

- Instructor-led setup of Axon View on smartphones (if applicable)
- Configure categories & custom roles based on Agency need
- Troubleshoot IT issues with Axon Evidence and Dock access



Master Services and Purchasing Agreement for Agency

Dock configuration

- Work with Agency to decide the ideal location of Dock setup and set configurations on Dock
- Authenticate Dock with Axon Evidence using "Administrator" credentials from Agency
- Does not include physical mounting of docks

Axon instructor training (Train the Trainer)

Training for Agency's in-house instructors who can support Agency's Axon camera and Axon Evidence training needs after Axon's has fulfilled its contracted on-site obligations

End user go-live training and support sessions

- Assistance with device set up and configuration
- Training on device use, Axon Evidence, and Evidence Sync

[Implementation document packet](#)

Axon Evidence administrator guides, camera implementation guides, network setup guide, sample policies, and categories & roles guide

4. **Body-Worn Camera Virtual 1-Day Service (Axon Virtual).** Axon Virtual includes all items in the BWC Starter Service Package, except one (1) day of on-site services.
5. **CEW Services Packages.** CEW Services Packages are detailed below:

System set up and configuration

- Configure Axon Evidence categories & custom roles based on Agency need.
- Troubleshoot IT issues with Axon Evidence.
- Register users and assign roles in Axon Evidence.
- **For the CEW Full Service Package:** On-site assistance included
- **For the CEW Starter Package:** Virtual assistance included

Dedicated Project Manager

Assignment of specific Axon representative for all aspects of planning the rollout (Project Manager). Ideally, Project Manager will be assigned to Agency 4–6 weeks before rollout

Best practice implementation planning session to include:

- Provide considerations for the establishment of CEW policy and system operations best practices based on Axon's observations with other agencies
- Discuss the importance of entering metadata and best practices for digital data management
- Provide referrals to other agencies using TASER CEWs and Axon Evidence
- **For the CEW Full Service Package:** On-site assistance included
- **For the CEW Starter Package:** Virtual assistance included

System Admin and troubleshooting training sessions

On-site sessions providing a step-by-step explanation and assistance for Agency's configuration of security, roles & permissions, categories & retention, and other specific settings for Axon Evidence

Axon Evidence Instructor training

- Provide training on the Axon Evidence to educate instructors who can support Agency's subsequent Axon Evidence training needs.
- **For the CEW Full Service Package:** Training for up to 3 individuals at Agency
- **For the CEW Starter Package:** Training for up to 1 individual at Agency

TASER CEW inspection and device assignment

Axon's on-site professional services team will perform functions check on all new TASER CEW Smart weapons and assign them to a user on Axon Evidence.

Post go-live review

For the CEW Full Service Package: On-site assistance included.

For the CEW Starter Package: Virtual assistance included.

6. **Smart Weapon Transition Service.** The Smart Weapon Transition Service includes:

Archival of CEW Firing Logs

Axon's on-site professional services team will upload CEW firing logs to Axon Evidence from all TASER CEW Smart Weapons that Agency is replacing with newer Smart Weapon models.



Master Services and Purchasing Agreement for Agency

Return of Old Weapons

Axon's on-site professional service team will ship all old weapons back to Axon's headquarters. Axon will provide Agency with a Certificate of Destruction

*Note: CEW Full Service packages for TASER 7 or TASER 10 include Smart Weapon Transition Service instead of 1-Day Device Specific Instructor Course.

7. **VR Services Package.** VR Service includes advance remote project planning and configuration support and one (1) day of on-site service and a professional services manager to work with Agency to assess Agency's deployment and determine which Services are appropriate. The VR Service training options include:

System set up and configuration (Remote Support)

- Instructor-led setup of Axon VR headset content
- Configure agency settings based on Agency need
- Troubleshoot IT issues with Axon VR headset

Axon instructor training (Train the Trainer)

Training for up to five (5) Agency's in-house instructors who can support Agency's Axon VR CET and SIM training needs after Axon's has fulfilled its contracted on-site obligations

Classroom and practical training sessions

Step-by-step explanation and assistance for Agency's configuration of Axon VR CET and SIM functionality, basic operation, and best practices

8. **Axon Air, On-Site Training.** Axon Air, On-Site training includes advance remote project planning and configuration support and one (1) day of on-site Services and a professional services manager to work closely with Agency to assess Agency's deployment and determine which Services are appropriate. If Agency's requires more than one (1) day of on-site Services, Agency must purchase additional on-site Services. The Axon Air, On-Site training options include:

System set up and configuration (Remote Support)

- Instructor-led setup of Axon Air App (ASDS)
- Configure agency settings based on Agency need
- Configure drone controller
- Troubleshoot IT issues with Axon Evidence

Axon instructor training (Train the Trainer)

Training for Agency's in-house instructors who can support Agency's Axon Air and Axon Evidence training needs after Axon's has fulfilled its contracted on-site obligations

Classroom and practical training sessions

Step-by-step explanation and assistance for Agency's configuration of Axon Respond+ livestreaming functionality, basic operation, and best practices

9. **Axon Air, Virtual Training.** Axon Air, Virtual training includes all items in the Axon Air, On-Site Training Package, except the practical training session, with the Axon Instructor training for up to four hours virtually.

10. **Signal Sidearm Installation Service.**

- Purchases of 50 SSA units or more:** Axon will provide one (1) day of on-site service and one professional services manager and will provide train the trainer instruction, with direct assistance on the first of each unique holster/mounting type. Agency is responsible for providing a suitable work/training area.
- Purchases of less than 50 SSA units:** Axon will provide a 1-hour virtual instruction session on the basics of installation and device calibration.

11. **Out of Scope Services.** Axon is only responsible to perform the professional services described in the Quote and this Appendix. Any additional professional services are out of scope. The Parties must document scope changes in a written and signed change order. Changes may require an equitable adjustment in the charges or schedule.

12. **Delivery of Services.** Axon personnel will work Monday through Friday, 8:30 a.m. to 5:30 p.m., except holidays. Axon will perform all on-site tasks over a consecutive timeframe. Axon will not charge Agency travel time by Axon personnel to Agency premises as work hours.

Title: Master Services and Purchasing Agreement between Axon and Agency

Department: Legal

Version: 19.0

Release Date: 8/18/2023

Page 12 of 40



Master Services and Purchasing Agreement for Agency

13. **Access Computer Systems to Perform Services.** Agency authorizes Axon to access relevant Agency computers and networks, solely for performing the Services. Axon will work to identify as soon as reasonably practicable resources and information Axon expects to use and will provide an initial itemized list to Agency. Agency is responsible for and assumes the risk of any problems, delays, losses, claims, or expenses resulting from the content, accuracy, completeness, and consistency of all data, materials, and information supplied by Agency.
14. **Site Preparation.** Axon will provide a hardcopy or digital copy of current user documentation for the Axon Devices ("**User Documentation**"). User Documentation will include all required environmental specifications for the professional services and Axon Devices to operate per the Axon Device User Documentation. Before installation of Axon Devices (whether performed by Agency or Axon), Agency must prepare the location(s) where Axon Devices are to be installed ("**Installation Site**") per the environmental specifications in the Axon Device User Documentation. Following installation, Agency must maintain the Installation Site per the environmental specifications. If Axon modifies Axon Device User Documentation for any Axon Devices under this Agreement, Axon will provide the update to Agency when Axon generally releases it
15. **Acceptance.** When Axon completes professional services, Axon will present an acceptance form ("**Acceptance Form**") to Agency. Agency will sign the Acceptance Form acknowledging completion. If Agency reasonably believes Axon did not complete the professional services in substantial conformance with this Agreement, Agency must notify Axon in writing of the specific reasons for rejection within seven (7) calendar days from delivery of the Acceptance Form. Axon will address the issues and re-present the Acceptance Form for signature. If Axon does not receive the signed Acceptance Form or written notification of reasons for rejection within seven (7) calendar days of delivery of the Acceptance Form, Axon will deem Agency to have accepted the professional services.
16. **Agency Network.** For work performed by Axon transiting or making use of Agency's network, Agency is solely responsible for maintenance and functionality of the network. In no event will Axon be liable for loss, damage, or corruption of Agency's network from any cause.



Master Services and Purchasing Agreement for Agency

Technology Assurance Plan Appendix

If Technology Assurance Plan ("TAP") or a bundle including TAP is on the Quote, this appendix applies.

1. **TAP Warranty.** The TAP warranty is an extended warranty that starts at the end of the one- (1-) year hardware limited warranty.
2. **Officer Safety Plan.** If Agency purchases an Officer Safety Plan ("OSP"), Agency will receive the deliverables detailed in the Quote. Agency must accept delivery of the TASER CEW and accessories as soon as available from Axon.
3. **OSP 7 or OSP 10 Term.** OSP 7 or OSP 10 begins on the date specified in the Quote ("OSP Term").
4. **TAP BWC Upgrade.** If Agency has no outstanding payment obligations and purchased TAP, Axon will provide Agency a new Axon body-worn camera ("BWC Upgrade") as scheduled in the Quote. If Agency purchased TAP, Axon will provide a BWC Upgrade that is the same or like Axon Device, at Axon's option. Axon makes no guarantee the BWC Upgrade will utilize the same accessories or Axon Dock.
5. **TAP Dock Upgrade.** If Agency has no outstanding payment obligations and purchased TAP, Axon will provide Agency a new Axon Dock as scheduled in the Quote ("Dock Upgrade"). Accessories associated with any Dock Upgrades are subject to change at Axon discretion. Dock Upgrades will only include a new Axon Dock bay configuration unless a new Axon Dock core is required for BWC compatibility. If Agency originally purchased a single-bay Axon Dock, the Dock Upgrade will be a single-bay Axon Dock model that is the same or like Axon Device, at Axon's option. If Agency originally purchased a multi-bay Axon Dock, the Dock Upgrade will be a multi-bay Axon Dock that is the same or like Axon Device, at Axon's option.
6. **Upgrade Delay.** Axon may ship the BWC and Dock Upgrades as scheduled in the Quote without prior confirmation from Agency unless the Parties agree in writing otherwise at least ninety (90) days in advance. Axon may ship the final BWC and Dock Upgrade as scheduled in the Quote sixty (60) days before the end of the Subscription Term without prior confirmation from Agency.
7. **Upgrade Change.** If Agency wants to upgrade Axon Device models from the current Axon Device to an upgraded Axon Device, Agency must pay the price difference between the MSRP for the current Axon Device and the MSRP for the upgraded Axon Device. If the model Agency desires has an MSRP less than the MSRP of the offered BWC Upgrade or Dock Upgrade, Axon will not provide a refund. The MSRP is the MSRP in effect at the time of the upgrade.
8. **Return of Original Axon Device.** Within thirty (30) days of receiving a BWC or Dock Upgrade, Agency must return the original Axon Devices to Axon or destroy the Axon Devices and provide a certificate of destruction to Axon including serial numbers for the destroyed Axon Devices. If Agency does not return or destroy the Axon Devices, Axon will deactivate the serial numbers for the Axon Devices received by Agency.
9. **Termination.** If Agency's payment for TAP, OSP, or Axon Evidence is more than thirty (30) days past due, Axon may terminate TAP or OSP. Once TAP or OSP terminates for any reason:
 - 9.1. TAP and OSP coverage terminate as of the date of termination and no refunds will be given.
 - 9.2. Axon will not and has no obligation to provide the Upgrade Models.
 - 9.3. Agency must make any missed payments due to the termination before Agency may purchase any future TAP or OSP.



Master Services and Purchasing Agreement for Agency

TASER 7 Appendix

This TASER 7 Appendix applies to Agency's TASER 7, OSP 7, or OSP 7 Plus purchase from Axon, if applicable.

1. **Duty Cartridge Replenishment Plan.** If the Quote includes "Duty Cartridge Replenishment Plan", Agency must purchase the plan for each CEW user. A CEW user includes officers that use a CEW in the line of duty and those that only use a CEW for training. Agency may not resell cartridges received. Axon will only replace cartridges used in the line of duty.
2. **Training.** If the Quote includes a training voucher, Agency must use the voucher within one (1) year of issuance, or the voucher will be void. Axon will issue Agency a voucher annually beginning on the start of the TASER Subscription Term. The voucher has no cash value. Agency cannot exchange it for another device or service. Unless stated in the Quote, the voucher does not include travel expenses and will be Agency's responsibility. If the Quote includes Axon Online Training or Virtual Reality Content Empathy Development for Autism/Schizophrenia (collectively, "Training Content"), Agency may access Training Content. Axon will deliver all Training Content electronically.
3. **TASER Upgrade.** If Agency purchases Axon's 10-year certification program for Axon's latest version of its TASER energy weapon ("Certification Program") and has no outstanding payment obligations as of the beginning of the sixth (6th) year of the Certification Program, Agency will qualify for an upgrade to any subsequent version of the Certification Program ("CEW Upgrade"). Agency will receive the CEW Upgrade at no additional cost, only to the extent such subsequent version of the Certification Program includes the same products or features as the Certification Program purchased by Agency. If Agency wants to upgrade to a Certification Program that includes additional products or features, Agency will pay the additional cost associated with such products and features. For the avoidance of doubt, Agency is not required to upgrade to any subsequent version of the Certification Program. Axon may ship the CEW Upgrade as scheduled in the Quote without prior confirmation from agency unless the Parties agree in writing otherwise at least ninety (90) days in advance. If necessary to maintain compatibility among Axon Devices, within thirty (30) days of receiving the CEW Upgrade, Agency must, if requested by Axon, return all hardware and related accessories received in connection with the Certification Program to Axon. In such event, Agency must ship batteries via ground shipping or in accordance with federal regulations in place at the time of the return. Axon will pay shipping costs for the return if Agency uses Axon's RMA process.
4. **Extended Warranty.** If the Quote includes an extended warranty, the extended warranty coverage period warranty will be for a five- (5-) year term, which includes the hardware manufacturer's warranty plus the four- (4-) year extended term.
5. **Trade-in.** If the Quote contains a discount on CEW-related line items, including items related to OSP, then that discount may only be applied as a trade-in credit, and Agency must return used hardware and accessories associated with the discount ("Trade-In Units") to Axon. Agency must ship batteries via ground shipping. Axon will pay shipping costs of the return. If Axon does not receive Trade-In Units within the timeframe below, Axon will invoice Agency the value of the trade-in credit. Agency may not destroy Trade-In Units and receive a trade-in credit.

<u>Agency Size</u>	<u>Days to Return from Start Date of TASER 7 Subscription</u>
Less than 100 officers	30 days
100 to 499 officers	90 days
500+ officers	180 days

6. **TASER 7 Subscription Term.** The TASER 7 Subscription Term for a standalone TASER 7 purchase begins on shipment of the TASER 7 hardware. The TASER 7 Subscription Term for OSP 7 begins on the OSP 7 start date.
7. **Access Rights.** Upon Axon granting Agency a TASER 7 Axon Evidence subscription, Agency may access and use Axon Evidence for the storage and management of data from TASER 7 CEW devices during the TASER 7 Subscription Term. Agency may not exceed the number of end users the Quote specifies.
8. **Privacy.** Axon will not disclose Agency Content or any information about Agency except as compelled by a court or administrative body or required by any law or regulation. Axon will give notice if any disclosure request is received for Agency Content, so Agency may file an objection with the court or administrative body.
9. **Termination.** If payment for TASER 7 is more than thirty (30) days past due, Axon may terminate Agency's TASER 7 plan by notifying Agency. Upon termination for any reason, then as of the date of termination:
 - 9.1. TASER 7 extended warranties and access to Training Content will terminate. No refunds will be given.



Master Services and Purchasing Agreement for Agency

-
- 9.2. Axon will invoice Agency the remaining MSRP for TASER 7 products received before termination. If terminating for non-appropriations, Axon will not invoice Agency if Agency returns the CEW, rechargeable battery, holster, dock, core, training suits, and unused cartridges to Axon within thirty (30) days of the date of termination.
 - 9.3. Agency will be responsible for payment of any missed payments due to the termination before being allowed to purchase any future TASER 7 plan.



Master Services and Purchasing Agreement for Agency

TASER 10 Appendix

This TASER 10 Appendix applies to Agency's TASER 10, OSP 10, OSP Plus, or OSP 10 Plus Premium purchase from Axon, if applicable.

1. **Duty Cartridge Replenishment Plan.** If the Quote includes "Duty Cartridge Replenishment Plan", Agency must purchase the plan for each CEW user. A CEW user includes officers that use a CEW in the line of duty and those that only use a CEW for training. Agency may not resell cartridges received. Axon will only replace cartridges used in the line of duty.
2. **Training.** If the Quote includes a training voucher, Agency must use the voucher within one (1) year of issuance, or the voucher will be void. Axon will issue Agency a voucher annually beginning on the start of the TASER Subscription Term. The voucher has no cash value. Agency cannot exchange it for another device or service. Unless stated in the Quote, the voucher does not include travel expenses and will be Agency's responsibility. If the Quote includes Axon Online Training or Virtual Reality Content Empathy Development for Autism/Schizophrenia (collectively, "Training Content"), Agency may access Training Content. Axon will deliver all Training Content electronically.
3. **Extended Warranty.** If the Quote includes an extended warranty, the extended warranty coverage period warranty will be for a five- (5-) year term, which includes the hardware manufacturer's warranty plus the four- (4-) year extended term.
4. **Trade-in.** If the Quote contains a discount on CEW-related line items, including items related to OSP, then that discount may only be applied as a trade-in credit, and Agency must return used hardware and accessories associated with the discount ("Trade-In Units") to Axon. Agency must ship batteries via ground shipping. Axon will pay shipping costs of the return. If Axon does not receive Trade-In Units within the timeframe below, Axon will invoice Agency the value of the trade-in credit. Agency may not destroy Trade-In Units and receive a trade-in credit.

<u>Agency Size</u>	<u>Days to Return from Start Date of TASER 10 Subscription</u>
Less than 100 officers	60 days
100 to 499 officers	90 days
500+ officers	180 days

5. **TASER 10 Subscription Term.** The TASER 10 Subscription Term for a standalone TASER 10 purchase begins on shipment of the TASER 10 hardware. The TASER 10 Subscription Term for OSP 10 begins on the OSP 10 start date.
6. **Access Rights.** Upon Axon granting Agency a TASER 10 Axon Evidence subscription, Agency may access and use Axon Evidence for the storage and management of data from TASER 10 CEW devices during the TASER 10 Subscription Term. Agency may not exceed the number of end users the Quote specifies.
7. **Agency Warranty.** If Agency is located in the US, Agency warrants and acknowledges that TASER 10 is classified as a firearm and is being acquired for official Agency use pursuant to a law enforcement agency transfer under the Gun Control Act of 1968.
8. **Purchase Order.** To comply with applicable laws and regulations, Agency must provide a purchase order to Axon prior to shipment of TASER 10.
9. **Apollo Grant (US only).** If Agency has received an Apollo Grant from Axon, Agency must pay all fees in the Quote prior to upgrading to any new TASER CEW offered by Axon.



Master Services and Purchasing Agreement for Agency

Axon Auto-Tagging Appendix

If Auto-Tagging is included on the Quote, this Appendix applies.

1. **Scope.** Axon Auto-Tagging consists of the development of a module to allow Axon Evidence to interact with Agency's Computer-Aided Dispatch ("**CAD**") or Records Management Systems ("**RMS**"). This allows end users to auto-populate Axon video meta-data with a case ID, category, and location-based on data maintained in Agency's CAD or RMS.
2. **Support.** For thirty (30) days after completing Auto-Tagging Services, Axon will provide up to five (5) hours of remote support at no additional charge. Axon will provide free support due to a change in Axon Evidence, if Agency maintains an Axon Evidence and Auto-Tagging subscription. Axon will not provide support if a change is required because Agency changes its CAD or RMS.
3. **Changes.** Axon is only responsible to perform the Services in this Appendix. Any additional Services are out of scope. The Parties must document scope changes in a written and signed change order. Changes may require an equitable adjustment in fees or schedule.
4. **Agency Responsibilities.** Axon's performance of Auto-Tagging Services requires Agency to:
 - 4.1. Make available relevant systems, including Agency's current CAD or RMS, for assessment by Axon (including remote access if possible);
 - 4.2. Make required modifications, upgrades or alterations to Agency's hardware, facilities, systems and networks related to Axon's performance of Auto-Tagging Services;
 - 4.3. Provide access to the premises where Axon is performing Auto-Tagging Services, subject to Agency safety and security restrictions, and allow Axon to enter and exit the premises with laptops and materials needed to perform Auto-Tagging Services;
 - 4.4. Provide all infrastructure and software information (TCP/IP addresses, node names, network configuration) necessary for Axon to provide Auto-Tagging Services;
 - 4.5. Promptly install and implement any software updates provided by Axon;
 - 4.6. Ensure that all appropriate data backups are performed;
 - 4.7. Provide assistance, participation, and approvals in testing Auto-Tagging Services;
 - 4.8. Provide Axon with remote access to Agency's Axon Evidence account when required;
 - 4.9. Notify Axon of any network or machine maintenance that may impact the performance of the module at Agency; and
 - 4.10. Ensure reasonable availability of knowledgeable staff and personnel to provide timely, accurate, complete, and up-to-date documentation and information to Axon.
5. **Access to Systems.** Agency authorizes Axon to access Agency's relevant computers, network systems, and CAD or RMS solely for performing Auto-Tagging Services. Axon will work diligently to identify the resources and information Axon expects to use and will provide an initial list to Agency. Agency is responsible for and assumes the risk of any problems, delays, losses, claims, or expenses resulting from the content, accuracy, completeness, and consistency of all data, materials, and information supplied by Agency.



Master Services and Purchasing Agreement for Agency

Axon Fleet Appendix

If Axon Fleet is included on the Quote, this Appendix applies.

1. Agency Responsibilities.
 19. Agency must ensure its infrastructure and vehicles adhere to the minimum requirements to operate Axon Fleet 2 or Axon Fleet 3 (collectively, "**Axon Fleet**") as established by Axon during the qualifier call and on-site assessment at Agency and in any technical qualifying questions. If Agency's representations are inaccurate, the Quote is subject to change.
 20. Agency is responsible for providing a suitable work area for Axon or Axon third-party providers to install Axon Fleet systems into Agency vehicles. Agency is responsible for making available all vehicles for which installation services were purchased, during the agreed upon onsite installation dates. Failure to make vehicles available may require an equitable adjustment in fees or schedule.
2. **Cradlepoint.** If Agency purchases Cradlepoint Enterprise Cloud Manager, Agency will comply with Cradlepoint's end user license agreement. The term of the Cradlepoint license may differ from the Axon Evidence Subscription. If Agency requires Cradlepoint support, Agency will contact Cradlepoint directly.
3. **Third-party Installer.** Axon will not be liable for the failure of Axon Fleet hardware to operate per specifications if such failure results from installation not performed by, or as directed by Axon.
4. Wireless Offload Server.
 - 4.1. **License Grant.** Axon grants Agency a non-exclusive, royalty-free, worldwide, perpetual license to use Wireless Offload Server ("**WOS**"). "Use" means storing, loading, installing, or executing WOS solely for data communication with Axon Devices for the number of licenses purchased. The WOS term begins upon the start of the Axon Evidence Subscription.
 - 4.2. **Restrictions.** Agency may not: (a) modify, alter, tamper with, repair, or create derivative works of WOS; (b) reverse engineer, disassemble, or decompile WOS, apply any process to derive the source code of WOS, or allow others to do so; (c) access or use WOS to avoid incurring fees or exceeding usage limits; (d) copy WOS in whole or part; (e) use trade secret information contained in WOS; (f) resell, rent, loan or sublicense WOS; (g) access WOS to build a competitive device or service or copy any features, functions or graphics of WOS; or (h) remove, alter or obscure any confidentiality or proprietary rights notices (including copyright and trademark notices) of Axon or Axon's licensors on or within WOS.
 - 4.3. **Updates.** If Agency purchases WOS maintenance, Axon will make updates and error corrections to WOS ("**WOS Updates**") available electronically via the Internet or media as determined by Axon. Agency is responsible for establishing and maintaining adequate Internet access to receive WOS Updates and maintaining computer equipment necessary for use of WOS. The Quote will detail the maintenance term.
 - 4.4. **WOS Support.** Upon request by Axon, Agency will provide Axon with access to Agency's store and forward servers solely for troubleshooting and maintenance.
5. Axon Vehicle Software.
 - 5.1. **License Grant.** Axon grants Agency a non-exclusive, royalty-free, worldwide, perpetual license to use ViewXL or Dashboard (collectively, "**Axon Vehicle Software**".) "Use" means storing, loading, installing, or executing Axon Vehicle Software solely for data communication with Axon Devices. The Axon Vehicle Software term begins upon the start of the Axon Evidence Subscription.
 - 5.2. **Restrictions.** Agency may not: (a) modify, alter, tamper with, repair, or create derivative works of Axon Vehicle Software; (b) reverse engineer, disassemble, or decompile Axon Vehicle Software, apply any process to derive the source code of Axon Vehicle Software, or allow others to do so; (c) access or use Axon Vehicle Software to avoid incurring fees or exceeding usage limits; (d) copy Axon Vehicle Software in whole or part; (e) use trade secret information contained in Axon Vehicle Software; (f) resell, rent, loan or sublicense Axon Vehicle Software; (g) access Axon Vehicle Software to build a competitive device or service or copy any features, functions or graphics of Axon Vehicle Software; or (h) remove, alter or obscure any confidentiality or proprietary rights notices (including copyright and trademark notices) of Axon or Axon's licensors on or within Axon Vehicle Software.



Master Services and Purchasing Agreement for Agency

6. **Acceptance Checklist.** If Axon provides services to Agency pursuant to any statement of work in connection with Axon Fleet, within seven (7) days of the date on which Agency retrieves Agency's vehicle(s) from the Axon installer, said vehicle having been installed and configured with tested and fully and properly operational in-car hardware and software identified above, Agency will receive a Professional Services Acceptance Checklist to submit to Axon indicating acceptance or denial of said deliverables.
7. **Axon Fleet Upgrade.** If Agency has no outstanding payment obligations and has purchased the "Fleet Technology Assurance Plan" (Fleet TAP), Axon will provide Agency with the same or like model of Fleet hardware ("**Axon Fleet Upgrade**") as scheduled on the Quote.
 - 7.1. If Agency would like to change models for the Axon Fleet Upgrade, Agency must pay the difference between the MSRP for the offered Axon Fleet Upgrade and the MSRP for the model desired. The MSRP is the MSRP in effect at the time of the upgrade. Agency is responsible for the removal of previously installed hardware and installation of the Axon Fleet Upgrade.
 - 7.2. Within thirty (30) days of receiving the Axon Fleet Upgrade, Agency must return the original Axon Devices to Axon or destroy the Axon Devices and provide a certificate of destruction to Axon, including serial numbers of the destroyed Axon Devices. If Agency does not destroy or return the Axon Devices to Axon, Axon will deactivate the serial numbers for the Axon Devices received by Agency.
8. **Axon Fleet Termination.** Axon may terminate Agency's Fleet subscription for non-payment. Upon any termination:
 - 8.1. Axon Fleet subscription coverage terminates, and no refunds will be given.
 - 8.2. Axon will not and has no obligation to provide the Axon Fleet Upgrade.
 - 8.3. Agency will be responsible for payment of any missed payments due to the termination before being allowed to purchase any future Fleet TAP.



Master Services and Purchasing Agreement for Agency

Axon Respond Appendix

This Axon Respond Appendix applies to both Axon Respond and Axon Respond Plus, if either is included on the Quote.

1. **Axon Respond Subscription Term.** If Agency purchases Axon Respond as part of a bundled offering, the Axon Respond subscription begins on the later of the (1) start date of that bundled offering, or (2) date Axon provisions Axon Respond to Agency. If Agency purchases Axon Respond as a standalone, the Axon Respond subscription begins the later of the (1) date Axon provisions Axon Respond to Agency, or (2) first day of the month following the Effective Date. The Axon Respond subscription term will end upon the completion of the Axon Evidence Subscription associated with Axon Respond.
2. **Scope of Axon Respond.** The scope of Axon Respond is to assist Agency with real-time situational awareness during critical incidents to improve officer safety, effectiveness, and awareness. In the event Agency uses Axon Respond outside this scope, Axon may initiate good-faith discussions with Agency on upgrading Agency's Axon Respond to better meet Agency's needs.
3. **Axon Body 3 LTE Requirements.** Axon Respond is only available and usable with an LTE enabled body-worn camera. Axon is not liable if Agency utilizes the LTE device outside of the coverage area or if the LTE carrier is unavailable. LTE coverage is only available in the United States, including any U.S. territories. Axon may utilize a carrier of Axon's choice to provide LTE service. Axon may change LTE carriers during the Term without Agency's consent.
4. **Axon Fleet 3 LTE Requirements.** Axon Respond is only available and usable with a Fleet 3 system configured with LTE modem and service. Agency is responsible for providing LTE service for the modem. Coverage and availability of LTE service is subject to Agency's LTE carrier.
5. **Axon Respond Service Limitations.** Agency acknowledges that LTE service is made available only within the operating range of the networks. Service may be temporarily refused, interrupted, or limited because of: (a) facilities limitations; (b) transmission limitations caused by atmospheric, terrain, other natural or artificial conditions adversely affecting transmission, weak batteries, system overcapacity, movement outside a service area or gaps in coverage in a service area, and other causes reasonably outside of the carrier's control such as intentional or negligent acts of third parties that damage or impair the network or disrupt service; or (c) equipment modifications, upgrades, relocations, repairs, and other similar activities necessary for the proper or improved operation of service.
 - 5.1. With regard to Axon Body 3, Partner networks are made available as-is and the carrier makes no warranties or representations as to the availability or quality of roaming service provided by carrier partners, and the carrier will not be liable in any capacity for any errors, outages, or failures of carrier partner networks. Agency expressly understands and agrees that it has no contractual relationship whatsoever with the underlying wireless service provider or its affiliates or contractors and Agency is not a third-party beneficiary of any agreement between Axon and the underlying carrier.
6. **Termination.** Upon termination of this Agreement, or if Agency stops paying for Axon Respond or bundles that include Axon Respond, Axon will end Axon Respond services, including any Axon-provided LTE service.



Master Services and Purchasing Agreement for Agency

Add-on Services Appendix

This Appendix applies if Axon Community Request, Axon Redaction Assistant, and/or Axon Performance are included on the Quote.

1. **Subscription Term.** If Agency purchases Axon Community Request, Axon Redaction Assistant, or Axon Performance as part of OSP 7 or OSP 10, the subscription begins on the later of the (1) start date of the OSP 7 or OSP 10 Term, or (2) date Axon provisions Axon Community Request Axon Redaction Assistant, or Axon Performance to Agency.
 - 1.1. If Agency purchases Axon Community Request, Axon Redaction Assistant, or Axon Performance as a standalone, the subscription begins the later of the (1) date Axon provisions Axon Community Request, Axon Redaction Assistant, or Axon Performance to Agency, or (2) first day of the month following the Effective Date.
 - 1.2. The subscription term will end upon the completion of the Axon Evidence Subscription associated with the add-on.
2. **Axon Community Request Storage.** For Axon Community Request, Agency may store an unlimited amount of data submitted through the public portal ("**Portal Content**"), within Agency's Axon Evidence instance. The post-termination provisions outlined in the Axon Cloud Services Terms of Use Appendix also apply to Portal Content.
3. **Performance Auto-Tagging Data.** In order to provide some features of Axon Performance to Agency, Axon will need to store call for service data from Agency's CAD or RMS.



Master Services and Purchasing Agreement for Agency

Axon Auto-Transcribe Appendix

This Appendix applies if Axon Auto-Transcribe is included on the Quote.

1. **Subscription Term.** If Agency purchases Axon Auto-Transcribe as part of a bundle or Axon Cloud Services subscription, the subscription begins on the later of the (1) start date of the bundle or Axon Cloud Services license term, or (2) date Axon provisions Axon Auto-Transcribe to Agency. If Agency purchases Axon Auto-Transcribe minutes as a standalone, the subscription begins on the date Axon provisions Axon Auto-Transcribe to Agency.
 - 1.1. If Agency cancels Auto-Transcribe services, any amounts owed by the Parties will be based on the amount of time passed under the annual subscription, rather than on the number of minutes used, regardless of usage.
2. **Auto-Transcribe A-La-Carte Minutes.** Upon Axon granting Agency a set number of minutes, Agency may utilize Axon Auto-Transcribe, subject to the number of minutes allowed on the Quote. Agency will not have the ability to roll over unused minutes to future Auto-Transcribe terms. Axon may charge Agency additional fees for exceeding the number of purchased minutes. Axon Auto-Transcribe minutes expire one year after being provisioned to Agency by Axon.
3. **Axon Unlimited Transcribe.** Upon Axon granting Agency an Unlimited Transcribe subscription to Axon Auto-Transcribe, Agency may utilize Axon Auto-Transcribe with no limit on the number of minutes. Unlimited Transcribe includes automatic transcription of all Axon BWC and Axon Capture footage. With regard to Axon Interview Room, Axon Fleet, Axon Citizen, or third-party transcription, transcription must be requested on demand. Notwithstanding the foregoing, Axon may limit usage after 5,000 minutes per user per month for multiple months in a row. Axon will not bill for overages.
4. **Warranty.** Axon disclaims all warranties, express or implied, for Axon Auto-Transcribe.



Master Services and Purchasing Agreement for Agency

Axon Virtual Reality Content Terms of Use Appendix

If Virtual Reality is included on the Quote, this Appendix applies.

1. **Term.** The Quote will detail the products and license duration, as applicable, of the goods, services, and software, and contents thereof, provided by Axon to Agency related to virtual reality (collectively, "**Virtual Reality Media**").
2. **Headsets.** Agency may purchase additional virtual reality headsets from Axon. In the event Agency decides to purchase additional virtual reality headsets for use with Virtual Reality Media, Agency must purchase those headsets from Axon.
3. **License Restrictions.** All licenses will immediately terminate if Agency does not comply with any term of this Agreement. If Agency utilizes more users than stated in this Agreement, Agency must purchase additional Virtual Reality Media licenses from Axon. Agency may not use Virtual Reality Media for any purpose other than as expressly permitted by this Agreement. Agency may not:
 - 3.1. modify, tamper with, repair, or otherwise create derivative works of Virtual Reality Media;
 - 3.2. reverse engineer, disassemble, or decompile Virtual Reality Media or apply any process to derive the source code of Virtual Reality Media, or allow others to do the same;
 - 3.3. copy Virtual Reality Media in whole or part, except as expressly permitted in this Agreement;
 - 3.4. use trade secret information contained in Virtual Reality Media;
 - 3.5. resell, rent, loan or sublicense Virtual Reality Media;
 - 3.6. access Virtual Reality Media to build a competitive device or service or copy any features, functions, or graphics of Virtual Reality Media; or
 - 3.7. remove, alter, or obscure any confidentiality or proprietary rights notices (including copyright and trademark notices) of Axon or Axon's licensors on or within Virtual Reality Media or any copies of Virtual Reality Media.
4. **Privacy.** Agency's use of the Virtual Reality Media is subject to the Axon Virtual Reality Privacy Policy, a current version of which is available at <https://www.axon.com/axonvrprivacypolicy>.
5. **Termination.** Axon may terminate Agency's license immediately for Agency's failure to comply with any of the terms in this Agreement.



Master Services and Purchasing Agreement for Agency

Axon Evidence Local Software Appendix

This Appendix applies if Axon Evidence Local is included on the Quote.

1. **License.** Axon owns all executable instructions, images, icons, sound, and text in Axon Evidence Local. All rights are reserved to Axon. Axon grants a non-exclusive, royalty-free, worldwide right and license to use Axon Evidence Local. "Use" means storing, loading, installing, or executing Axon Evidence Local exclusively for data communication with an Axon Device. Agency may use Axon Evidence Local in a networked environment on computers other than the computer it installs Axon Evidence Local on, so long as each execution of Axon Evidence Local is for data communication with an Axon Device. Agency may make copies of Axon Evidence Local for archival purposes only. Axon shall retain all copyright, trademark, and proprietary notices in Axon Evidence Local on all copies or adaptations.
2. **Term.** The Quote will detail the duration of the Axon Evidence Local license, as well as any maintenance. The term will begin upon installation of Axon Evidence Local.
3. **License Restrictions.** All licenses will immediately terminate if Agency does not comply with any term of this Agreement. Agency may not use Axon Evidence Local for any purpose other than as expressly permitted by this Agreement. Agency may not:
 - 3.1. modify, tamper with, repair, or otherwise create derivative works of Axon Evidence Local;
 - 3.2. reverse engineer, disassemble, or decompile Axon Evidence Local or apply any process to derive the source code of Axon Evidence Local, or allow others to do the same;
 - 3.3. access or use Axon Evidence Local to avoid incurring fees or exceeding usage limits or quotas;
 - 3.4. copy Axon Evidence Local in whole or part, except as expressly permitted in this Agreement;
 - 3.5. use trade secret information contained in Axon Evidence Local;
 - 3.6. resell, rent, loan or sublicense Axon Evidence Local;
 - 3.7. access Axon Evidence Local to build a competitive device or service or copy any features, functions, or graphics of Axon Evidence Local; or
 - 3.8. remove, alter, or obscure any confidentiality or proprietary rights notices (including copyright and trademark notices) of Axon or Axon's licensors on or within Axon Evidence Local or any copies of Axon Evidence Local.
4. **Support.** Axon may make available updates and error corrections ("**Updates**") to Axon Evidence Local. Axon will provide Updates electronically via the Internet or media as determined by Axon. Agency is responsible for establishing and maintaining adequate access to the Internet to receive Updates. Agency is responsible for maintaining the computer equipment necessary to use Axon Evidence Local. Axon may provide technical support of a prior release/version of Axon Evidence Local for six (6) months from when Axon made the subsequent release/version available.
5. **Termination.** Axon may terminate Agency's license immediately for Agency's failure to comply with any of the terms in this Agreement. Upon termination, Axon may disable Agency's right to login to Axon Evidence Local.



Master Services and Purchasing Agreement for Agency

Axon Application Programming Interface Appendix

This Appendix applies if Axon's API Services are included on the Quote.

1. **Definitions.**

- 1.1. **"API Client"** means the software that acts as the interface between Agency's computer and the server, which is already developed or to be developed by Agency.
- 1.2. **"API Interface"** means software implemented by Agency to configure Agency's independent API Client Software to operate in conjunction with the API Service for Agency's authorized Use.
- 1.3. **"Axon Evidence Partner API, API or Axon API"** (collectively **"API Service"**) means Axon's API which provides a programmatic means to access data in Agency's Axon Evidence account or integrate Agency's Axon Evidence account with other systems.
- 1.4. **"Use"** means any operation on Agency's data enabled by the supported API functionality.

2. **Purpose and License.**

- 2.1. Agency may use API Service and data made available through API Service, in connection with an API Client developed by Agency. Axon may monitor Agency's use of API Service to ensure quality, improve Axon devices and services, and verify compliance with this Agreement. Agency agrees to not interfere with such monitoring or obscure from Axon Agency's use of API Service. Agency will not use API Service for commercial use.
- 2.2. Axon grants Agency a non-exclusive, non-transferable, non-sublicensable, worldwide, revocable right and license during the Term to use API Service, solely for Agency's Use in connection with Agency's API Client.
- 2.3. Axon reserves the right to set limitations on Agency's use of the API Service, such as a quota on operations, to ensure stability and availability of Axon's API. Axon will use reasonable efforts to accommodate use beyond the designated limits.

3. **Configuration.** Agency will work independently to configure Agency's API Client with API Service for Agency's applicable Use. Agency will be required to provide certain information (such as identification or contact details) as part of the registration. Registration information provided to Axon must be accurate. Agency will inform Axon promptly of any updates. Upon Agency's registration, Axon will provide documentation outlining API Service information.

4. **Agency Responsibilities.** When using API Service, Agency and its end users may not:

- 4.1. use API Service in any way other than as expressly permitted under this Agreement;
- 4.2. use in any way that results in, or could result in, any security breach to Axon;
- 4.3. perform an action with the intent of introducing any viruses, worms, defect, Trojan horses, malware, or any items of a destructive nature to Axon Devices and Services;
- 4.4. interfere with, modify, disrupt or disable features or functionality of API Service or the servers or networks providing API Service;
- 4.5. reverse engineer, decompile, disassemble, or translate or attempt to extract the source code from API Service or any related software;
- 4.6. create an API Interface that functions substantially the same as API Service and offer it for use by third parties;
- 4.7. provide use of API Service on a service bureau, rental or managed services basis or permit other individuals or entities to create links to API Service;
- 4.8. frame or mirror API Service on any other server, or wireless or Internet-based device;
- 4.9. make available to a third-party, any token, key, password or other login credentials to API Service;
- 4.10. take any action or inaction resulting in illegal, unauthorized or improper purposes; or
- 4.11. disclose Axon's API manual.

5. **API Content.** All content related to API Service, other than Agency Content or Agency's API Client content, is considered Axon's API Content, including:

- 5.1. the design, structure and naming of API Service fields in all responses and requests;



Master Services and Purchasing Agreement for Agency

-
- 5.2. the resources available within API Service for which Agency takes actions on, such as evidence, cases, users, or reports;
 - 5.3. the structure of and relationship of API Service resources; and
 - 5.4. the design of API Service, in any part or as a whole.
 6. **Prohibitions on API Content.** Neither Agency nor its end users will use API content returned from the API Interface to:
 - 6.1. scrape, build databases, or otherwise create permanent copies of such content, or keep cached copies longer than permitted by the cache header;
 - 6.2. copy, translate, modify, create a derivative work of, sell, lease, lend, convey, distribute, publicly display, or sublicense to any third-party;
 - 6.3. misrepresent the source or ownership; or
 - 6.4. remove, alter, or obscure any confidentiality or proprietary rights notices (including copyright and trademark notices).
 7. **API Updates.** Axon may update or modify the API Service from time to time ("**API Update**"). Agency is required to implement and use the most current version of API Service and to make any applicable changes to Agency's API Client required as a result of such API Update. API Updates may adversely affect how Agency's API Client access or communicate with API Service or the API Interface. Each API Client must contain means for Agency to update API Client to the most current version of API Service. Axon will provide support for one (1) year following the release of an API Update for all depreciated API Service versions.



Master Services and Purchasing Agreement for Agency

Advanced User Management Appendix

This Appendix applies if Axon Advanced User Management is included on the Quote.

1. **Scope.** Advanced User Management allows Agency to (a) utilize bulk user creation and management, (b) automate user creation and management through System for Cross-domain Identity Management ("**SCIM**"), and (c) automate group creation and management through SCIM.
2. **Advanced User Management Configuration.** Agency will work independently to configure Agency's Advanced User Management for Agency's applicable Use. Upon request, Axon will provide general guidance to Agency, including documentation that details the setup and configuration process.



Master Services and Purchasing Agreement for Agency

Axon Channel Services Appendix

This Appendix applies if Agency purchases Axon Channel Service, as set forth on the Quote.

1. **Definitions.**
 - 1.1. **"Axon Digital Evidence Management System"** means Axon Evidence or Axon Evidence Local, as specified in the attached Channel Services Statement of Work.
 - 1.2. **"Active Channel"** means a third-party system that is continuously communicating with an Axon Digital Evidence Management System.
 - 1.3. **"Inactive Channel"** means a third-party system that will have a one-time communication to an Axon Digital Evidence Management System.
2. **Scope.** Agency currently has a third-party system or data repository from which Agency desires to share data with Axon Digital Evidence Management. Axon will facilitate the transfer of Agency's third-party data into an Axon Digital Evidence Management System or the transfer of Agency data out of an Axon Digital Evidence Management System as defined in the Channel Services Statement of Work ("**Channel Services SOW**"). Channel Services will not delete any Agency Content. Agency is responsible for verifying all necessary data is migrated correctly and retained per Agency policy.
3. **Changes.** Axon is only responsible to perform the Services described in this Appendix and Channel Services SOW. Any additional services are out of scope. The Parties must document scope changes in a written and signed change order. Changes may require an equitable adjustment in the charges or schedule.
4. **Purpose and Use.** Agency is responsible for verifying Agency has the right to share data from and provide access to third-party system as it relates to the Services described in this Appendix and the Channel Services SOW. For Active Channels, Agency is responsible for any changes to a third-party system that may affect the functionality of the channel service. Any additional work required for the continuation of the Service may require additional fees. An Axon Field Engineer may require access to Agency's network and systems to perform the Services described in the Channel Services SOW. Agency is responsible for facilitating this access per all laws and policies applicable to Agency.
5. **Project Management.** Axon will assign a Project Manager to work closely with Agency's project manager and project team members and will be responsible for completing the tasks required to meet all contract deliverables on time and budget.
6. **Warranty.** Axon warrants that it will perform the Channel Services in a good and workmanlike manner.
7. **Monitoring.** Axon may monitor Agency's use of Channel Services to ensure quality, improve Axon devices and services, prepare invoices based on the total amount of data migrated, and verify compliance with this Agreement. Agency agrees not to interfere with such monitoring or obscure from Axon Agency's use of channel services.
8. **Agency's Responsibilities.** Axon's successful performance of the Channel Services requires Agency:
 - 8.1. Make available its relevant systems for assessment by Axon (including making these systems available to Axon via remote access);
 - 8.2. Provide access to the building facilities and where Axon is to perform the Channel Services, subject to safety and security restrictions imposed by the Agency (including providing security passes or other necessary documentation to Axon representatives performing the Channel Services permitting them to enter and exit Agency premises with laptop personal computers and any other materials needed to perform the Channel Services);
 - 8.3. Provide all necessary infrastructure and software information (TCP/IP addresses, node names, and network configuration) for Axon to provide the Channel Services;
 - 8.4. Ensure all appropriate data backups are performed;
 - 8.5. Provide Axon with remote access to the Agency's network and third-party systems when required for Axon to perform the Channel Services;
 - 8.6. Notify Axon of any network or machine maintenance that may impact the performance of the Channel Services; and
 - 8.7. Ensure the reasonable availability by phone or email of knowledgeable staff, personnel, system administrators,

Title: Master Services and Purchasing Agreement between Axon and Agency

Department: Legal

Version: 19.0

Release Date: 8/18/2023

Page 29 of 40

Page 175 of 246



Master Services and Purchasing Agreement for Agency

and operators to provide timely, accurate, complete, and up-to-date documentation and information to Axon (these contacts are to provide background information and clarification of information required to perform the Channel Services).



Master Services and Purchasing Agreement for Agency

VIEVU Data Migration Appendix

This Appendix applies if Agency purchases Migration services, as set forth on the Quote.

1. **Scope.** Agency currently has legacy data in the VIEVU solution from which Agency desires to move to Axon Evidence. Axon will work with Agency to copy legacy data from the VIEVU solution into Axon Evidence ("**Migration**"). Before Migration, Agency and Axon will work together to develop a Statement of Work ("**Migration SOW**") to detail all deliverables and responsibilities. The Migration will require the availability of Agency resources. Such resources will be identified in the SOW. On-site support during Migration is not required. Upon Agency's request, Axon will provide on-site support for an additional fee. Any request for on-site support will need to be pre-scheduled and is subject to Axon's resource availability.
 - 1.1. A small amount of unexposed data related to system information will not be migrated from the VIEVU solution to Axon Evidence. Upon request, some of this data can be manually exported before Migration and provided to Agency. The Migration SOW will provide further detail.
2. **Changes.** Axon is only responsible to perform the Services described in this Appendix and Migration SOW. Any additional services are out of scope. The Parties must document scope changes in a written and signed change order. Changes may require an equitable adjustment in the charges or schedule.
3. **Project Management.** Axon will assign a Project Manager to work closely with Agency's project manager and project team members and will be responsible for completing the tasks required to meet all contract deliverables on time and budget.
4. **Downtime.** There may be downtime during the Migration. The duration of the downtime will depend on the amount of data that Agency is migrating. Axon will work with Agency to minimize any downtime. Any VIEVU mobile application will need to be disabled upon Migration.
5. **Functionality Changes.** Due to device differences between the VIEVU solution and the Axon's Axon Evidence solution, there may be functionality gaps that will not allow for all migrated data to be displayed the same way in the user interface after Migration.
6. **Acceptance.** Once the Migration is complete, Axon will notify Agency and provide an acceptance form. Agency is responsible for verifying that the scope of the project has been completed and all necessary data is migrated correctly and retained per Agency policy. Agency will have ninety (90) days to provide Axon acceptance that the Migration was successful, or Axon will deem the Migration accepted.
 - 6.1. In the event Agency does not accept the Migration, Agency agrees to notify Axon within a reasonable time. Agency also agrees to allow Axon a reasonable time to resolve any issue. In the event Agency does not provide Axon with a written rejection of the Migration during these ninety (90) days, Agency may be charged for additional monthly storage costs. After Agency provides acceptance of the Migration, Axon will delete all data from the VIEVU solution ninety (90) days after the Migration.
7. **Post-Migration.** After Migration, the VIEVU solution may not be supported and updates may not be provided. Axon may end of life the VIEVU solution in the future. If Agency elects to maintain data within the VIEVU solution, Axon will provide Agency ninety (90) days' notice before ending support for the VIEVU solution.
8. **Warranty.** Axon warrants that it will perform the Migration in a good and workmanlike manner.
9. **Monitoring.** Axon may monitor Agency's use of Migration to ensure quality, improve Axon Devices and Services, prepare invoices based on the total amount of data migrated, and verify compliance with this Agreement. Agency agrees not to interfere with such monitoring or obscure Agency's use of Migration from Axon.



Master Services and Purchasing Agreement for Agency

Axon Technical Account Manager Appendix

This Appendix applies if Axon Support Engineer services are included on the Quote.

1. **Axon Technical Account Manager Payment.** Axon will invoice for Axon Technical Account Manager ("TAM") services, as outlined in the Quote, when the TAM commences work on-site at Agency.

2. **Full-Time TAM Scope of Services.**

- 2.1. A Full-Time TAM will work on-site four (4) days per week, unless an alternate schedule or reporting location is mutually agreed upon by Axon and Customer.
- 2.2. Agency's Axon sales representative and Axon's Agency Success team will work with Agency to define its support needs and ensure the Full-Time TAM has skills to align with those needs. There may be up to a six- (6-) month waiting period before the Full-Time TAM can work on-site, depending upon Agency's needs and availability of a Full-Time TAM.
- 2.3. The purchase of Full-Time TAM Services includes two (2) complimentary Axon Accelerate tickets per year of the Agreement, so long as the TAM has started work at Agency, and Agency is current on all payments for the Full-Time TAM Service.
- 2.4. The Full-Time TAM **Service options are listed below:**

Ongoing System Set-up and Configuration

Assisting with assigning cameras and registering docks

Maintaining **Agency's Axon Evidence account**

Connecting Agency to "Early Access" programs for new devices

Account Maintenance

Conducting on-site training on new features and **devices for Agency leadership team(s)**

Thoroughly documenting issues and workflows and suggesting new workflows to improve **the effectiveness of the Axon program**

Conducting weekly meetings to cover current issues and program status

Data Analysis

Providing on-demand Axon usage data to identify trends and insights for improving daily workflows

Comparing **Agency's Axon usage and trends to peers to establish best practices**

Proactively monitoring the health of Axon equipment and coordinating returns when needed

Direct Support

Providing on-site, Tier 1 and Tier 2 (as defined in Axon's Service Level Agreement) technical support for Axon Devices

Proactively monitoring the health of **Axon equipment**

Creating and monitoring RMAs **on-site**

Providing Axon app support

Monitoring and testing new firmware and workflows before they are released to Agency's production environment

Agency Advocacy

Coordinating **bi-annual voice of customer meetings with Axon's Device Management team**

Recording and tracking Agency feature requests and major bugs

3. **Regional TAM Scope of Services**

- 3.1. A Regional TAM will work on-site for three (3) consecutive days per quarter. Agency must schedule the on-site days at least two (2) weeks in advance. The Regional TAM will also be available by phone and email during regular business hours up to eight (8) hours per week.
- 3.2. There may be up to a six- (6-) month waiting period before Axon assigns a Regional TAM to Agency, depending upon the availability of a Regional TAM.
- 3.3. The purchase of Regional TAM Services includes two (2) complimentary Axon Accelerate tickets per year of the Agreement, so long as the TAM has started work at Agency and Agency is current on all payments for the Regional TAM Service.
- 3.4. The Regional TAM service options are listed below:



Master Services and Purchasing Agreement for Agency

Account Maintenance

Conducting remote training on new features and **devices for Agency's leadership**

Thoroughly documenting issues and workflows and suggesting new **workflows to improve the effectiveness of the Axon program**

Conducting weekly conference calls to cover **current issues and program status**

Visiting Agency quarterly (up to 3 consecutive days) to perform a quarterly business review, discuss Agency's goals for your Axon program, and continue to ensure a successful deployment of Axon Devices

Direct Support

Providing remote, Tier 1 and Tier 2 (As defined Axon's Service Level Agreement) technical support for Axon Devices

Creating and monitoring RMAs remotely

Data Analysis

Providing quarterly Axon **usage data to identify trends and program efficiency opportunities**

Comparing an **Agency's Axon usage and trends to peers to establish best practices**

Proactively monitoring the health of Axon equipment and coordinating returns when needed

Agency Advocacy

Coordinating bi-yearly Voice of **Agency meetings with Device Management team**

Recording and tracking Agency feature requests and major bugs

4. **Out of Scope Services.** The TAM is responsible to perform only the Services described in this Appendix. Any additional Services discussed or implied that are not defined explicitly in this Appendix will be considered out of the scope.
5. **TAM Leave Time.** The TAM will be allowed up seven (7) days of sick leave and up to fifteen (15) days of vacation time per each calendar year. The TAM will work with Agency to coordinate any time off and will provide Agency with at least two (2) weeks' notice before utilizing any vacation days.



Master Services and Purchasing Agreement for Agency

Axon Investigate Appendix

If the Quote includes Axon's On Prem Video Suite known as Axon Investigate or Third Party Video Support License, the following appendix shall apply.

1. **License Grant.** Subject to the terms and conditions specified below and upon payment of the applicable fees set forth in the Quote, Axon grants to Agency a nonexclusive, nontransferable license to install, use, and display the Axon Investigate software ("**Software**") solely for its own internal use only and for no other purpose, for the duration of subscription term set forth in the Quote. This Agreement does not grant Agency any right to enhancements or updates, but if such are made available to Agency and obtained by Agency they shall become part of the Software and governed by the terms of this Agreement.
2. **Third-Party Licenses.** Axon licenses several third-party codecs and applications that are integrated into the Software. Users with an active support contract with Axon are granted access to these additional features. By accepting this agreement, Agency agrees to and understands that an active support contract is required for all of the following features: DNxHD output formats, decoding files via the "fast indexing" method, proprietary file metadata, telephone and email support, and all future updates to the software. If Agency terminates the annual support contract with Axon, the features listed above will be disabled within the Software. It is recommended that users remain on an active support contract to maintain the full functionality of the Software.
3. **Restrictions on Use.** Agency may not permit any other person to use the Software unless such use is in accordance with the terms of this Agreement. Agency may not modify, translate, reverse engineer, reverse compile, decompile, disassemble or create derivative works with respect to the Software, except to the extent applicable laws specifically prohibit such restrictions. Agency may not rent, lease, sublicense, grant a security interest in or otherwise transfer Agency's rights to or to use the Software. Any rights not granted are reserved to Axon.
4. **Term.** For purchased perpetual Licenses only—excluding Licenses leased for a pre-determined period, evaluation licenses, companion licenses, as well as temporary licenses--the license shall be perpetual unless Agency fails to observe any of its terms, in which case it shall terminate immediately, and without additional prior notice. The terms of Paragraphs 1, 2, 3, 5, 6, 8 and 9 shall survive termination of this Agreement. For licenses leased for a pre-determined period, for evaluation licenses, companion licenses, as well as temporary licenses, the license is granted for a period beginning at the installation date and for the duration of the evaluation period or temporary period as agreed between Axon and Agency.
5. **Title.** Axon and its licensors shall have sole and exclusive ownership of all right, title, and interest in and to the Software and all changes, modifications, and enhancements thereof (including ownership of all trade secrets and copyrights pertaining thereto), regardless of the form or media in which the original or copies may exist, subject only to the rights and privileges expressly granted by Axon. This Agreement does not provide Agency with title or ownership of the Software, but only a right of limited use.
6. **Copies.** The Software is copyrighted under the laws of the United States and international treaty provisions. Agency may not copy the Software except for backup or archival purposes, and all such copies shall contain all Axon's notices regarding proprietary rights as contained in the Software as originally provided to Agency. If Agency receives one copy electronically and another copy on media, the copy on media may be used only for archival purposes and this license does not authorize Agency to use the copy of media on an additional server.
7. **Actions Required Upon Termination.** Upon termination of the license associated with this Agreement, Agency agrees to destroy all copies of the Software and other text and/or graphical documentation, whether in electronic or printed format, that describe the features, functions and operation of the Software that are provided by Axon to Agency ("**Software Documentation**") or return such copies to Axon. Regarding any copies of media containing regular backups of Agency's computer or computer system, Agency agrees not to access such media for the purpose of recovering the Software or online Software Documentation.
8. **Export Controls.** None of the Software, Software Documentation or underlying information may be downloaded or otherwise exported, directly or indirectly, without the prior written consent, if required, of the office of Export Administration of the United States, Department of Commerce, nor to any country to which the U.S. has embargoed goods, to any person on the U.S. Treasury Department's list of Specially Designated Nations, or the U.S. Department of Commerce's Table of Denials.
9. **U.S. Government Restricted Rights.** The Software and Software Documentation are Commercial Computer Software provided with Restricted Rights under Federal Acquisition Regulations and agency supplements to them. Use, duplication or disclosure by the U.S. Government is subject to restrictions as set forth in subparagraph (c)(1)(ii) of the Rights in Technical Data and Computer Software clause at DFAR 255.227-7013 et. Seq. or 252.211-7015, or



Master Services and Purchasing Agreement for Agency

subparagraphs (a) through (d) of the Commercial Computer Software Restricted Rights at FAR 52.227-19, as applicable, or similar clauses in the NASA FAR Supplement. Contractor/manufacturer is Axon Enterprise, Inc., 17800 North 85th Street, Scottsdale, Arizona 85255.



Master Services and Purchasing Agreement for Agency

My90 Terms of Use Appendix

Definitions.

- 1.1. **"My90"** means Axon's proprietary platform and methodology to obtain and analyze feedback, and other related offerings, including, without limitation, interactions between My90 and Axon products.
- 1.2. **"Recipient Contact Information"** means contact information, as applicable, including phone number or email address (if available) of the individual whom Agency would like to obtain feedback.
- 1.3. **"Agency Data"** means
 - 1.3.1. "My90 Agency Content" which means data, including Recipient Contact Information, provided to My90 directly by Agency or at their direction, or by permitting My90 to access or connect to an information system or similar technology. My90 Agency Content does not include My90 Non-Content Data.
 - 1.3.2. "My90 Non-Content Data" which means data, configuration, and usage information about Agency's My90 tenant, and client software, users, and survey recipients that is Processed (as defined in Section 1.6 of this Appendix) when using My90 or responding to a My90 Survey. My90 Non-Content Data includes data about users and survey recipients captured during account management and customer support activities. My90 Non-Content Data does not include My90 Agency Content.
 - 1.3.3. "Survey Response" which means survey recipients' response to My90 Survey.
- 1.4. **"My90 Data"** means
 - 1.4.1. "My90 Survey" which means surveys, material(s) or content(s) made available by Axon to Agency and survey recipients within My90.
 - 1.4.2. "Aggregated Survey Response" which means Survey Response that has been de-identified and aggregated or transformed so that it is no longer reasonably capable of being associated with, or could reasonably be linked directly or indirectly to, a particular individual.
- 1.5. **"Personal Data"** means any information relating to an identified or identifiable natural person. An identifiable natural person is one who can be identified, directly or indirectly, in particular by reference to an identifier such as a name, an identification number, location data, an online identifier or to one or more factors specific to the physical, physiological, genetic, mental, economic, cultural, or social identity of that natural person.
- 1.6. **"Processing"** means any operation or set of operations which is performed on data or on sets of data, whether or not by automated means, such as collection, recording, organization, structuring, storage, adaptation or alteration, retrieval, consultation, use, disclosure by transmission, dissemination or otherwise making available, alignment or combination, restriction, erasure, or destruction.
- 1.7. **"Sensitive Personal Data"** means Personal Data that reveals an individual's health, racial or ethnic origin, sexual orientation, disability, religious or philosophical beliefs, or trade union membership.
2. **Access.** Upon Axon granting Agency a subscription to My90, Agency may access and use My90 to store and manage My90 Agency Content, and applicable My90 Surveys and Aggregated Survey Responses. This Appendix is subject to the Terms and Conditions of Axon's Master Service and Purchasing Agreement or in the event you and Axon have entered into a prior agreement to govern all future purchases, that agreement shall govern.
3. **IP address.** Axon will not store survey respondents' IP address.
4. **Agency Owns My90 Agency Content.** Agency controls or owns all right, title, and interest in My90 Agency Content. Except as outlined herein, Axon obtains no interest in My90 Agency Content, and My90 Agency Content is not Axon's business records. Except as set forth in this Agreement, Agency is responsible for uploading, sharing, managing, and deleting My90 Agency Content. Axon will only have access to My90 Agency Content for the limited purposes set forth herein. Agency agrees to allow Axon access to My90 Agency Content to (a) perform troubleshooting, maintenance, or diagnostic screenings; and (b) enforce this Agreement or policies governing use of My90 and other Axon products.
5. **Details of the Processing.** The nature and purpose of the Processing under this Appendix are further specified



Master Services and Purchasing Agreement for Agency

in Schedule 1 Details of the Processing, to this Appendix.

6. **Security.** Axon will implement commercially reasonable and appropriate measures to secure Agency Data against accidental or unlawful loss, access, or disclosure. Axon will maintain a comprehensive information security program to protect Agency Data including logical, physical access, vulnerability, risk, and configuration management; incident monitoring and response; security education; and data protection. Axon will not treat Agency Data in accordance with FBI CJIS Security Policy requirements and does not agree to the CJIS Security Addendum for this engagement or any other security or privacy related commitments that have been established between Axon and Agency, such as ISO 27001 certification or SOC 2 Reporting.
7. **Privacy.** Agency use of My90 is subject to the My90 Privacy Policy, a current version of which is available at <https://www.axon.com/legal/my90privacypolicy>. Agency agrees to allow Axon access to My90 Non-Content Data from Agency to (a) perform troubleshooting, maintenance, or diagnostic screenings; (b) provide, develop, improve, and support current and future Axon products including My90 and related services; and (c) enforce this Agreement or policies governing the use of My90 or other Axon products.
8. **Location of Storage.** Axon may transfer Agency Data to third-party subcontractors for Processing. Axon will determine the locations for Processing of Agency Data. For all Agency, Axon will Process and store Agency Data within the United States. Ownership of My90 Agency Content remains with Agency.
9. **Required Disclosures.** Axon will not disclose Agency Data that Agency shares with Axon except as compelled by a court or administrative body or required by any law or regulation. Axon will notify Agency if any disclosure request is received for Agency Data so Agency may file an objection with the court or administrative body, unless prohibited by law.
10. **Data Sharing.** Axon may share data only with entities that control or are controlled by or under common control of Axon, and as described below:
 - 10.1. Axon may share Agency Data with third parties it employs to perform tasks on Axon's behalf to provide products or services to Customer.
 - 10.2. Axon may share Aggregated Survey Response with third parties, such as other Axon customers, local city agencies, private companies, or members of the public that are seeking a way to collect analysis on general policing and community trends. Aggregated Survey Response will not be reasonably capable of being associated with or reasonably be linked directly or indirectly to a particular individual.
11. **License and Intellectual Property.** Agency grants Axon, its affiliates, and assignees the irrevocable, perpetual, fully paid, royalty-free, and worldwide right and license to use Agency Data for internal use including but not limited to analysis and creation of derivatives. Axon may not release Agency Data to any third party under this right that is not aggregated and de-identified. Agency acknowledges that Agency will have no intellectual property right in any media, good or service developed or improved by Axon. Agency acknowledges that Axon may make any lawful use of My90 Data and any derivative of Agency Data including, without limitation, the right to monetize, redistribute, make modification of, and make derivatives of the surveys, survey responses and associated data, and Agency will have no intellectual property right in any good, service, media, or other product that uses My90 Data.
12. **Agency Use of Aggregated Survey Response.** Axon will make available to Agency Aggregated Survey Response and rights to use for any Agency purpose.
13. **Data Subject Rights.** Taking into account the nature of the Processing, Axon shall assist Agency by appropriate technical and organizational measures, insofar as this is reasonable, for the fulfilment of Agency's obligation to respond to a Data Subject Request regarding any Personal Data contained within My90 Agency Content. If in regard to My90 Agency Content, Axon receives a Data Subject Request from Agency's data subject to exercise one or more of its rights under applicable Data Protection Law, Axon will redirect the data subject within seventy-two (72) hours, to make its request directly to Agency. Agency will be responsible for responding to any such request.
14. **Assistance with Requests Related to My90 Agency Content.** With regard to the processing of My90 Agency Content, Axon shall, if not prohibited by applicable law, notify Agency without delay after receipt, if Axon: (a) receives a request for information from the Supervisory Authority or any other competent authority regarding My90 Agency Content; (b) receives a complaint or request from a third party regarding the obligations of Agency or Axon under applicable Data Protection Law; or (c) receives any other communication which directly or indirectly pertains to My90 Agency Content or the Processing or protection of My90 Agency Content. Axon shall not respond to such requests, complaints, or communications, unless Agency has given Axon written instructions to

Title: Master Services and Purchasing Agreement between Axon and Agency

Department: Legal

Version: 19.0

Release Date: 8/18/2023

Page 37 of 40

Page 183 of 246



Master Services and Purchasing Agreement for Agency

that effect or if such is required under a statutory provision. In the latter case, prior to responding to the request, Axon shall notify Agency of the relevant statutory provision and Axon shall limit its response to what is necessary to comply with the request.

15. **Axon Evidence Partner Sharing.** If Axon Evidence partner sharing is used to share My90 Agency Content, Agency will manage the data sharing partnership with Axon and access to allow only for authorized data sharing with Axon. Agency acknowledges that any applicable audit trail on the original source data will not include activities and processing performed against the instances, copies or clips that has been shared with Axon. Agency also acknowledges that the retention policy from the original source data is not applied to any data shared with Axon. Except as provided herein, data shared with Axon may be retained indefinitely by Axon.
16. **Data Retention.** Phone numbers provided to Axon directly by Agency or at their direction, or by permitting My90 to access or connect to an information system or similar technology will be retained for twenty-four (24) hours. Axon will not delete Aggregated Survey Response for four (4) years following termination of this Agreement. There will be no functionality of My90 during these four (4) years other than the ability to submit a request to retrieve Aggregated Survey Response. Axon has no obligation to maintain or provide Aggregated Survey Response after these four years and may thereafter, unless legally prohibited, delete all Aggregated Survey Response.
17. **Termination.** Termination of an My90 Agreement will not result in the removal or modification of previously shared My90 Agency Content or the potential monetization of Survey Response and Aggregated Survey Response.
18. **Managing Data Shared.** Agency is responsible for:
 - 18.1. Ensuring My90 Agency Content is appropriate for use in My90. This includes, prior to sharing: (a) applying any and all required redactions, clipping, removal of metadata, logs, etc. and (b) coordination with applicable public disclosure officers and related legal teams;
 - 18.2. Ensuring that only My90 Agency Content that is authorized to be shared for the purposes outlined is shared with Axon. Agency will periodically monitor or audit this shared data;
 - 18.3. Using an appropriately secure data transfer mechanism to provide My90 Agency Content to Axon;
 - 18.4. Immediately notifying Axon if My90 Agency Content that is not authorized for sharing has been shared. Axon may not be able to immediately retrieve or locate all instances, copies or clips of My90 Agency Content in the event Agency requests to un-share previously shared My90 Agency Content;
19. **Prior to enrollment in My90.** Prior to enrolling in My90, Agency will:
 - 19.1. determine how to use My90 in accordance with applicable laws and regulations including but not limited to consents, use of info or other legal considerations;
 - 19.2. develop a set of default qualification criteria of what My90 Agency Content may be shared with Axon; and
 - 19.3. assign responsibilities for managing what My90 Agency Content is shared with Axon and educate users on what data may or not be shared with Axon.
20. **Agency Responsibilities.** Agency is responsible for:
 - 20.1. ensuring no My90 Agency Content or Agency end user's use of My90 Agency Content or My90 violates this Agreement or applicable laws;
 - 20.2. providing, and will continue to provide, all notices and has obtained, and will continue to obtain, all consents and rights necessary under applicable laws for Axon to process Agency Data in accordance with this Agreement; and
 - 20.3. maintaining necessary computer equipment and Internet connections for use of My90. If Agency becomes aware of any violation of this Agreement by an end user, Agency will immediately terminate that end user's access to My90. Agency will also maintain the security of end usernames and passwords and security and access by end users to My90 Agency Content. Agency is responsible for ensuring the configuration and utilization of My90 meets applicable Agency regulations and standards. Agency may not sell, transfer, or sublicense access to any other entity or person. Agency shall contact Axon immediately if an unauthorized party may be using Agency's account or My90 Agency Content or if account information is lost or stolen.
21. **Suspension.** Axon may temporarily suspend Agency's or any end user's right to access or use any portion or all of My90 immediately upon notice, if Agency or end user's use of or registration for My90 may (a) pose a security



Master Services and Purchasing Agreement for Agency

risk to Axon products including My90, or any third-party; (b) adversely impact My90, the systems, or content of any other customer; (c) subject Axon, Axon's affiliates, or any third-party to liability; or (d) be fraudulent. Agency remains responsible for all fees, if applicable, incurred through suspension. Axon will not delete My90 Agency Content or Aggregated Survey Response because of suspension, except as specified in this Agreement.

22. My90 Restrictions. Agency and Agency end users (including employees, contractors, agents, officers, volunteers, and directors), may not, or may not attempt to:

- 22.1. copy, modify, tamper with, repair, or create derivative works of any part of My90;
- 22.2. reverse engineer, disassemble, or decompile My90 or apply any process to derive any source code included in My90, or allow others to do the same;
- 22.3. access or use My90 with the intent to gain unauthorized access, avoid incurring fees or exceeding usage limits or quotas;
- 22.4. use trade secret information contained in My90, except as expressly permitted in this Agreement;
- 22.5. access My90 to build a competitive product or service or copy any features, functions, or graphics of My90;
- 22.6. remove, alter, or obscure any confidentiality or proprietary rights notices (including copyright and trademark notices) of Axon's or Axon's licensors on or within My90; or
- 22.7. use My90 to store or transmit infringing, libelous, or other unlawful or tortious material; to store or transmit material in violation of third-party privacy rights; or to store or transmit malicious code.



Master Services and Purchasing Agreement for Agency

Schedule 1- Details of the Processing

1. **Nature and Purpose of the Processing.** To help Agency obtain feedback from individuals, such as members of their community, staff, or officers. Features of My90 may include:
 - 1.1. Survey Tool where Agency may create, distribute, and analyze feedback from individuals it designates. Agency may designate members of the community, staff or officers from whom they would like to obtain feedback;
 - 1.2. Creation of custom forms for surveys. Agency may select questions from a list of pre-drafted questions or create their own;
 - 1.3. Distribution of survey via multiple distribution channels such as text message;
 - 1.4. Ability to access and analyze Survey Response. Axon may also provide Agency Aggregated Survey Responses which contain analysis and insights from the Survey Response;
 - 1.5. Direct integrations into information systems including Computer Aided Dispatch ("CAD"). This will enable Agency to share contact information easily and quickly with Axon of any individuals from whom it wishes to obtain feedback, enabling Axon to communicate directly with these individuals;
 - 1.6. Data Dashboard Beta Test ("**Data Dashboard**") where Survey Response and Aggregated Survey Response will be displayed for Agency use. Agency will be able to analyze, interpret, and share results of the Survey Response. My90 may provide beta versions of the Data Dashboard that are specifically designed for Agency to test before they are publicly available;
 - 1.7. Survey Responses will be aggregated and de-identified and may be subsequently distributed and disclosed through various mediums to: (1) Agency; (2) other Axon Agency; (3) private companies; and (4) members of the public. The purpose of disclosure is to provide ongoing insights and comparisons on general policing and community trends. Prior to disclosing this information, Axon will ensure that the Survey Response has been de-identified and aggregated or transformed so that it is no longer reasonably capable of being associated with, or could reasonably be linked directly or indirectly to a particular individual; and
 - 1.8. Provide services and materials to engage Agency stakeholders, market the partnership to the public, and facilitate training.

RFP 101223 - Public Safety Video Surveillance Solutions with Related Equipment, Software and Accessories

Vendor Details

Company Name: Axon Enterprise, Inc.

Does your company conduct business under any other name? If yes, please state: AZ

Address: 17800 N. 85th Street
Scottsdale, Arizona 85255

Contact: Sales Ops

Email: contracts@axon.com

Phone: 480-905-2000

Fax: 480-991-0791

HST#: 86-0741227

Submission Details

Created On: Wednesday August 30, 2023 10:37:47

Submitted On: Wednesday October 11, 2023 15:09:59

Submitted By: Sales Ops

Email: contracts@axon.com

Transaction #: af6bb863-0ce1-46b3-8191-7a3da35d0e85

Submitter's IP Address: 69.207.124.95

Specifications

Table 1: Proposer Identity & Authorized Representatives

General Instructions (applies to all Tables) Sourcewell prefers a brief but thorough response to each question. Do not merely attach additional documents to your response without also providing a substantive response. Do not leave answers blank; respond "N/A" if the question does not apply to you (preferably with an explanation).

Line Item	Question	Response *	
1	Proposer Legal Name (one legal entity only): (In the event of award, will execute the resulting contract as "Supplier")	Axon Enterprise, Inc.	*
2	Identify all subsidiary entities of the Proposer whose equipment, products, or services are included in the Proposal.	Axon Enterprise, Inc. is not a subsidiary of another firm or company; Axon is the direct or indirect parent company of the following entities: • Axon Enterprise Holding Company, LLC, organized in the United States • Viewu, LLC, organized in the United States • Dextro, Inc., organized in the United States • Familiar Inc., organized in the United States • Mediasolv Solutions Corporation, organized in the United States • Axon Public Safety B.V., organized in the Netherlands • TASER Holland B.V., organized in the Netherlands • Axon Public Safety Canada, organized in Canada • Axon Public Safety U.K. Limited, organized in the United Kingdom • Axon Public Safety Australia Pty Ltd., organized in Australia • Axon Public Safety Germany SE, organized in Germany • Axon Public Safety Southeast Asia LLC, organized in Vietnam • Axon Public Safety Finland Oy, organized in Finland • Axon Public Safety India Private Limited, organized in India • Axon Public Safety Hong Kong Limited, organized in Hong Kong • Axon Enterprise Italia S.r.l., organized in Italy	*
3	Identify all applicable assumed names or DBA names of the Proposer or Proposer's subsidiaries in Line 1 or Line 2 above.	Axon Enterprise, Inc. is also referred to as Axon.	*
4	Provide your CAGE code or Unique Entity Identifier (SAM):	TBW7MGPYURM7	*
5	Proposer Physical Address:	17800 N. 85th St. Scottsdale, AZ 85255-6311	*
6	Proposer website address (or addresses):	http://www.axon.com	*
7	Proposer's Authorized Representative (name, title, address, email address & phone) (The representative must have authority to sign the "Proposer's Assurance of Compliance" on behalf of the Proposer and, in the event of award, will be expected to execute the resulting contract):	Robert Driscoll 17800 N. 85th St. Scottsdale, AZ 85255-6311 bobby@axon.com 1-408-502-6257	*
8	Proposer's primary contact for this proposal (name, title, address, email address & phone):	Kenneth Maum 17800 N. 85th St. Scottsdale, AZ 85255-6311 kmaum@axon.com 1-315-251-5882	*
9	Proposer's other contacts for this proposal, if any (name, title, address, email address & phone):	Ashley Forbrich 17800 N. 85th St. Scottsdale, AZ 85255-6311 aforbrich@axon.com 1-301-356-5253	

Table 2: Company Information and Financial Strength

Line Item	Question	Response *	
-----------	----------	------------	--

10	Provide a brief history of your company, including your company's core values, business philosophy, and industry longevity related to the requested equipment, products or services.	Since 1993, Axon Enterprise, Inc. has been committed to delivering safe, secure solutions for law enforcement, militaries, and citizens. From our humble beginning as TASER International, Inc. to now, we have worked diligently to develop a network of TASER smart weapons, body cameras, and industry-leading cloud-based evidence management software to help accomplish a singular goal—to protect life. Over this time, we have partnered with more than 7,500 law enforcement agencies to deploy tailored solutions designed to preserve transparency and truth. With 10 offices based in Arizona, Washington, Australia, Canada, Finland, Germany, India, the Netherlands, the United Kingdom, and Vietnam, Axon's team of more than 1,000 employees continue to define smarter policing through the development of industry-leading technology solutions. We are Axon. Axon is a market-driven organization dedicated to solving real problems for law enforcement agencies. We create meaningful value through high-quality products, enhanced technology solutions and extraordinary service. We are proud of the values with which we conduct our business. We instill a culture of morality and good ethical conduct in all our business practices. We have and will continue to uphold the highest levels of business ethics and personal integrity in all types of transactions and interactions, both internally and in dealings with our customers, vendor, suppliers and other business relationships. To this end, our Code of Business Conduct and Ethics Code serves to (a) emphasize the Company's commitment to ethics and compliance with the law; (b) set forth basic standards of ethical and legal behavior; (c) provide reporting mechanisms for known or suspected ethical or legal violations; and (d) help prevent and detect wrongdoing. All employees are required to read and sign our Code of Business Conduct and Ethics policy, which is available on our website https://www.axon.com/legal. Additionally, our employees and business practices are guided by our core values, which are: BE OBSESSED: Walk with the customer as you transform their world. We never want to develop or sell something that you don't want or need. We're obsessed with creating products that solve real problems and add value. If it doesn't benefit you, then we rethink what we're doing. AIM FAR: Think big with a long-term view. We want to reinvent the world to be a safer, better place. We've failed spectacularly a few times, but that's what you get when you aim for the stars. That's our final destination. WIN RIGHT: Win with integrity. We are fiercely competitive and have an unquenchable thirst to win, but we don't think winning and doing the right thing are mutually exclusive. Our challenge is to make them synonymous, and never compromise our integrity. OWN IT: Commit, take action, and deliver. We empower individuals to step up and take initiative. Be an owner and see things through to completion. That's the only way we've been able to succeed as a company, and it's the only way we will continue to grow. JOIN FORCES: Act as one global team. Creating the future is a team sport. When a company scales globally in 40 different markets with multiple technology stacks ranging from wearables and cloud to electronic weapons, you need teamwork. We're one global team committed to an audacious vision. EXPECT CANDOR: Deliver with respect and assume positive intent. Candor gets critical issues elevated, puts truth on the table, and gets us to the right answer faster. How can we be the best version of ourselves and the best company we can be, if we can't offer and be given critical feedback.	*
11	What are your company's expectations in the event of an award?	If awarded a contract again, Axon will continue to actively include Sourcewell in our marketing efforts as an option to our customers.	*
12	Demonstrate your financial strength and stability with meaningful data. This could include such items as financial statements, SEC filings, credit and bond ratings, letters of credit, and detailed reference letters. Upload supporting documents (as applicable) in the document upload section of your response.	Axon is a public company and our latest annual report (2022) is attached. Expected annual revenue for 2023 is approximately \$1.5B USD. Axon signs long-term contracts and a large portion of our revenue is from subscriptions, providing a very stable financial base. Further information can be obtained at: https://investor.axon.com/.	*
13	What is your US market share for the solutions that you are proposing?	Axon works with over 17,000 public safety agencies globally and is a major supplier of public safety equipment. For body-worn cameras, Axon has a market share of approximately 14% in the US. The vehicle cameras represent a 7% market share, and DEMS 4%.	*

14	What is your Canadian market share for the solutions that you are proposing?	Axon works with over 17,000 public safety agencies globally and is a major supplier of public safety equipment. Canada is not separately tracked, but generally mirrors the US. For body-worn cameras, Axon has a market share of approximately 14% in the US. The vehicle cameras represent a 7% market share, and DEMS 4%.	*
15	Has your business ever petitioned for bankruptcy protection? If so, explain in detail.	Axon has never petitioned for bankruptcy protection.	*
16	How is your organization best described: is it a manufacturer, a distributor/dealer/reseller, or a service provider? Answer whichever question (either a) or b) just below) best applies to your organization. a) If your company is best described as a distributor/dealer/reseller (or similar entity), provide your written authorization to act as a distributor/dealer/reseller for the manufacturer of the products proposed in this RFP. If applicable, is your dealer network independent or company owned? b) If your company is best described as a manufacturer or service provider, describe your relationship with your sales and service force and with your dealer network in delivering the products and services proposed in this RFP. Are these individuals your employees, or the employees of a third party?	a) N/A b) Axon Sales Representatives play a pivotal role in knowing business needs and applying technological solutions to solve potential challenges. These representatives must have a "business mindset," that enables them to understand complex challenges and present solutions that might solve these. They are employees of Axon Enterprise, Inc. Some sales representatives work from our main office in Scottsdale, AZ and others work throughout the United States and globally. Regarding services, Axon Professional Service employees support and install the majority of our products. Axon utilizes ProLogic for some aspects of installation of our Axon Fleet and Axon Interview solutions. Axon handles technical support and repairs for all of its manufactured products	*

17	If applicable, provide a detailed explanation outlining the licenses and certifications that are both required to be held, and actually held, by your organization (including third parties and subcontractors that you use) in pursuit of the business contemplated by this RFP.	AXON EVIDENCE Axon's compliance demonstrates our commitment to providing a trustworthy platform and offers customers a way to understand the controls that have been put in place to secure Axon Evidence and their data. Axon holds the following certifications, in partnership with Microsoft Azure, for Axon Evidence. • CJIS Compliant • ISO/IEC 27001:2013 Certified - Information Security Management Standards • ISO/IEC 27018:2014 Certified - Code of Practice for Protecting Personal Data in the Cloud • CALEA Standard 17.5.4 Compliant • SOC 2+ Report • Cloud Security Alliance - CSA STAR Attestation (Level Two) • Cloud Security Alliance - CSA STAR Self-Assessment (Level One) • FedRAMP Joint Authorization Board (JAB) Provisional Authority to Operate (PATO) at the Moderate Impact Level (applicable only to the US Federal Region of Axon Evidence). Axon has achieved a FedRAMP Joint Authorization Board (JAB) Provisional Authority to Operate (P-ATO) at the Moderate Impact Level. Axon's Compliance website (https://www.axon.com/trust/compliance) includes additional information on our security certifications as well as copies of certificates and compliance documentation. AXON BODY CAMERAS Batteries used in Axon body-worn cameras meet the following safety standards. • UL1642 • UL2054 • IEC 62133 AXON FLEET • The Axon Fleet solution is wholly FCC certified, the Axon Fleet camera FCC ID is X4GS00947. • Per the component-based standards as set by Electronic Industries Association (EIA), Axon Fleet utilizes industry standard components, which meet all necessary standards for sale and use in the United States. • Axon Fleet's communication interfaces are designed to IEEE 802.15.1 and IEEE 802.11 guidelines and is IEC 60529 and IEC55022 compliant. • Axon Fleet has been tested to and meets ISO 16750-2:2012, ISO 17215-1:2014, and ISO 13766:2006. • The system hardware components of the system are low-voltage devices. Axon Fleet batteries comply with UL 1642 and UL 2054. • Axon Fleet batteries are UL 1642 compliant. QUALITY ACCREDITATIONS MANUFACTURING • ISO 9001 – Axon is accredited to design, develop, manufacture, distribute, and provide services for public safety solutions including, but not limited to digital video recorders and accessories used in the law enforcement industry. These products and services are manufactured and supported according to ISO standards. • ISO 14001 - Environmental INFORMATION SECURITY • ISO 27001 – Axon is aligned with the scope of the ISO 27001 certification; the Information Security Management System that governs all customer data that resides in the Axon Evidence application.	*
18	Provide all "Suspension or Debarment" information that has applied to your organization during the past ten years.	Axon has not been suspended or disbarred in the past ten years.	*

Table 3: Industry Recognition & Marketplace Success

Line Item	Question	Response *	
19	Describe any relevant industry awards or recognition that your company has received in the past five years	- Axon was recently awarded Comparably's 2022 awards for Best Sales Teams of 2022, Best Places to Work in Phoenix 2022 and Best Company Outlook 2022. The overall culture score, 98/100 or A+, incorporates employee ratings based on their feedback on the Professional Development, CEO Rating, Manager and more. https://www.comparably.com/companies/axon - In 2021, Axon won for Best Company for Women 2021 and Best Company Culture 2021. Based on 6,069 ratings and 210 participants, employees at Axon are very satisfied with their work experience. - Axon won 3 awards in 2019 and 4 awards in 2018. In 2019, Axon won for Best Company Compensation 2019, Best Engineering Team 2019 and Best Company Outlook 2019. - In 2018, Axon won for Best Company Culture 2018, Best Company Happiness, Best Company Perks & Benefits and Best Company Compensation. Based on 6,069 ratings and 210 participants, employees at Axon are very satisfied with their work experience. The overall culture score, 87/100 or A+, incorporates employee ratings based on their feedback on the Office Culture, eNPS, Diversity and more.	*
20	What percentage of your sales are to the governmental sector in the past three years	50%	*
21	What percentage of your sales are to the education sector in the past three years	4%	*
22	List any state, provincial, or cooperative purchasing contracts that you hold. What is the annual sales volume for each of these contracts over the past three years?	- Sourcwell Contract #010720 AXN: \$775M+ - Texas BuyBoard 603-20 (CEW only): \$15M+ - City of Charlotte CCPA Contract 2022000665: \$25M+ - League of Oregon Cities (fka NPP) Contract No. PS20270: \$110M+ - New York State Police Contract No. PA01857: \$595K+ - State of Arizona No. BPM002192/CTR049284-1: \$10M+ - State of Delaware PA for LOC Contract No. GSS20808-TASERS: \$90K+ - State of Kansas Contract No. 42523: \$4M+ - State of Michigan Contract No. 071B4300067: \$4M+ - State of Minnesota Contract 199111: \$1M+ - State of New Jersey T0106/17-FLEET-00738: \$95M+ - State of Oregon CEW Contract No. 8913: \$400K+ - State of Pennsylvania Contract No. 4400019257: \$18M+ - Washington State DES Contract No. 04220 for CEW: \$960K+ Please note that since most Axon sales are for a five-year term, the above dollar amounts represent the approximate overall contract values over a five-year period and are not fully indicative of sales over the last 3 years.	*
23	List any GSA contracts or Standing Offers and Supply Arrangements (SOSA) that you hold. What is the annual sales volume for each of these contracts over the past three years?	Axon does not hold any GSA contracts.	*

Table 4: References/Testimonials

Line Item 24. Supply reference information from three customers who are eligible to be Sourcwell participating entities.

Entity Name *	Contact Name *	Phone Number *	
Burbank Police Department, California	Jason Miller	1-818-238-5096	*
Gilbert Police Department, Arizona	Noah Baker	1-480-635-7326	*
Avondale Police Department, Arizona	Lt. Mathew Hintz	1-623-333-7302	*

Table 5: Top Five Government or Education Customers

Line Item 25. Provide a list of your top five government, education, or non-profit customers (entity name is optional), including entity type, the state or province the entity is located in, scope of the project(s), size of transaction(s), and dollar volumes from the past three years.

Entity Name	Entity Type *	State / Province *	Scope of Work *	Size of Transactions *	Dollar Volume Past Three Years *	
Fort Worth Police Department	Government	Texas - TX	Officer Safety Plan (OSP7+) for 1600+ users, 600 Axon Fleet 3 Advanced, 43 Axon Interview rooms	Approximately \$200K - \$66M	Approximately \$68M+	*
Fort Bend County Sheriff's Office	Government	Texas - TX	483 OSP7+, 152 Unlimited 7+, 424 Axon Fleet 3 Basic + TAP	Approximately \$50K – \$17M	Approximately \$22M+	*
Manatee County Sheriff's Office	Government	Florida - FL	550 OSP7+, 250 TASER 7 Cert, 800 VR Unlimited	Approximately \$1M – \$3M	Approximately \$17M+	*
Travis County Sheriff's Office	Government	Texas - TX	287 Axon Body 3 cameras, 90 Axon Fleet 3 in-car cameras, Axon Evidence, Axon Interview Room	Approximately \$100K – \$13M	Approximately \$15M+	*
Grand Prairie Police Department	Government	Texas - TX	OSP7+ Premium with TASER 7 products, Axon Body 3 cameras, Axon Fleet 3 in-car cameras, Axon Dispatch, Axon Records, and Axon Evidence software for 200+ users	Approximately \$19K – \$12M	Approximately \$14M+	*

Table 6: Ability to Sell and Deliver Service

Describe your company's capability to meet the needs of Sourcewell participating entities across the US and Canada, as applicable. Your response should address in detail at least the following areas: locations of your network of sales and service providers, the number of workers (full-time equivalents) involved in each sector, whether these workers are your direct employees (or employees of a third party), and any overlap between the sales and service functions.

Line Item	Question	Response *
-----------	----------	------------

26	Sales force.	Axon directly employs approximately 250 employees in sales-related positions who are committed to selling and delivering service to Sourcewell entities across the US and Canada. Our sales resources are spread throughout the US and Canada. This ensures that we have qualified Axon employees close to our customers in order to conduct site visits, demonstrations, or to check on customer satisfaction. Axon organizes representatives into sales divisions to provide services to agencies based on multiple factors including agency type, agency size (i.e. sworn officer counts), agency geographic location, whether the agency is an existing Axon customer or building a new relationship with Axon, and Axon product types. Our multiple sales divisions help ensure we have qualified Axon employees close to Sourcewell entities to provide you with conducted energy weapon equipment, products, and services; conduct site visits; provide demonstrations; and check on customer satisfaction as needed. All sales representatives have access to the Sourcewell contract via our Salesforce system. Our hiring process is designed to find the highest caliber employees to help us achieve our mission. We take the hiring process seriously, as Axon Sales Representatives play a pivotal role in knowing business needs and applying technological solutions to solve potential challenges. These representatives must have a “business mindset,” that enables them to understand complex challenges and present solutions that might solve these. Axon’s hiring process intends to identify candidates who can do this effectively. It’s our intention to hire people who also derive great satisfaction in helping others solve challenges through technological adoption, implementation, and advancement. Candidates are first phone screened by highly qualified firms who seek top talent from related industries. They are then screened again by a senior member of the Axon team to vet their personal and professional qualifications. During this time, candidates demonstrate how they have successfully learned about past businesses and helped solve their challenges through complex technological solutions. It is expected that candidates can demonstrate success in doing so throughout multiple years of their professional career. The most successful candidates are then invited to Axon headquarters or, as our workforce expands geographically, are invited to participate in multiple on-line interviews. During this process, they meet approximately five senior members of the Axon team to more deeply validate who they are personally and professionally – personal characteristics, business skill, cultural fit within public safety, organizational fit within Axon. The internal team then debriefs about the candidate’s potential fit as a representative of the company, on law enforcement’s behalf. If the internal team finds the candidate appropriate in this position, the candidate moves on to preparing and providing a plan for how they are going to work with a number of accounts. This includes an understanding of how they’re going to research, engage, understand, and work with each potential agency. They present this to the hiring manager (a Director or Vice President at Axon). If appropriate, candidates move on to the final stage of the review and hiring process. During this final stage, candidates speak directly with the Vice President of the Axon Sales Team or with the Executive Vice President of Global Sales for the organization. During this time, the candidate, once again, reviews their personal and professional qualifications as well as their approach to working within the organization and with public safety agencies. At this time, a decision to extend an offer of employment is made. The multiple steps and many stakeholders in the hiring process are to ensure proper rigor in vetting those who work with the many agencies we have or would like to partner with through a business engagement. The Axon organization is a proud technological partner of many in public safety and looks forward to hiring many more qualified individuals to appropriately work with, understand, and solve challenges within, for, and alongside countless agencies for years to come.
27	Dealer network or other distribution methods.	Axon does not sell the video solutions that are the subject of this RFP in the US or Canada through distributors.

28	Service force.	Axon employees approximately 145 in customer support positions who are committed to providing Sourcewell entities with post-sales and post-deployment support. Axon has a full customer and technical support division available 24 hours a day, seven days a week. The Technical Support team is based in Scottsdale, Arizona with additional employees in our Melbourne, Australia and Daventry, UK offices. REPAIR (RMA) DEPARTMENT The Return Material Authorization (RMA) department is located at Axon Headquarters in Scottsdale, Arizona. The RMA department prioritizes returned products for analysis and/or repair on a first-in-first-out (FIFO) basis, based on the severity of the complaint (or unless otherwise requested by the agency). The general turn-around-time for a full resolution is less than 30 calendar days from receipt of the returned product. Axon provides agencies with the ability to manage RMA requests within Axon Evidence. Authorized users will be able to create, update, save, submit, and track device returns for their agency in one place. Axon Evidence Device Return Service is integrated with FedEx and return shipping labels are provided at no extra charge. RMA's may also be generated at https://returns.axon.com, although return shipping labels are not available via this method. Upon receipt of the item(s), the RMA department will conduct a failure analysis investigation to determine the root cause of the issue and repair the item if possible. It is at Axon's sole discretion to repair or replace a device as identified in the original manufacturer warranty and/or the extended warranty policy. CUSTOMER SUCCESS MANAGERS (CSM) Throughout the length of their contract, some customers will have a dedicated, in country Customer Success Manger (CSM). This is determined on the size and location of the customer; Currently the CSM team is operating within the United States only. The team is being expanded, but we do not have an estimated time of implementation in Canada. The CSM will have comprehensive knowledge of a customers' solution and its components, including any applicable custom integrations. The CSM will be available to offer support and escalate any issues or concerns as needed.
29	Describe the ordering process. If orders will be handled by distributors, dealers or others, explain the respective roles of the Proposer and others.	Axon will process orders from Sourcewell members directly, as our distributor network in the United States and Canada does not sell our video products. The ordering is simple and primarily follows a process where the customer will contact an Axon sales resource. The sales resource will use pre-defined Sourcewell skus in Salesforce to request a quote from our internal quoting department. The department will create a quote using the pre-approved pricing and release the quote to the sales resource. The sales resource will either provide the quote directly, or will work with the Axon Proposal Team to deliver the offer. The entire process is tracked within Salesforce. Quarterly, our internal Sourcewell resource runs reports from Salesforce and uses this data to prepare and submit quarterly reports to Sourcewell.

30	Describe in detail the process and procedure of your customer service program, if applicable. Include your response-time capabilities and commitments, as well as any incentives that help your providers meet your stated service goals or promises.	Customers can initiate live phone support 24 hours a day, seven days a week by calling the support center at +1-800-978-2737 (extension 2), or via email at Support@axon.com. Online, email-based support and remote-location troubleshooting are included on an ongoing basis as part of your investment in the Axon ecosystem. Calls are first routed to the Tier 1 technical support team. Through troubleshooting, they can resolve most calls. If at any point an issue needs to be escalated to a higher technical tier, the call may be immediately transferred to a Tier 2 support specialist, or a phone number may be taken for a callback, depending on call volume and issue complexity. The following describes our levels of support available by tiers (based on the nature and criticality of the issue): TIER 1 TECHNICAL SUPPORT - GENERAL HOW-TO QUESTIONS • Frequently asked questions (FAQs) • Product navigation • Feature clarification • Standard queries • Assistance with known solutions TIER 2 TECHNICAL SUPPORT • Advanced Product trouble shooting • Advanced Axon Evidence Configuration • Any Escalated issues from Tier 1 support TIER 3 ENGINEERING SUPPORT • Critical problem or recurring problems rendering the product inoperable or requiring workarounds, bug fixes, testing and/or simulation The targeted response time for critical problems is one business day. The targeted resolution time (depending on severity and potential workarounds) is between less than 24 hours to less than two weeks. Monthly, the Customer Service and Support team manager evaluates three calls for each team member. This audit checks adherence to policies, troubleshooting ability and customer satisfaction. Team members are evaluated on the scores they receive each month. Additionally, each team member is evaluated on their customer feedback score and the number of cases that remained unresolved after 24 hours. This assesses customer satisfaction and ensures that cases are handled in a timely manner.	*
31	Describe your ability and willingness to provide your products and services to Sourcewell participating entities in the United States.	Axon is willing to provide all included products and services to Sourcewell participating entities in the United States.	*
32	Describe your ability and willingness to provide your products and services to Sourcewell participating entities in Canada.	Axon is willing to provide all included products and services to Sourcewell participating entities in Canada.	*
33	Identify any geographic areas of the United States or Canada that you will NOT be fully serving through the proposed contract.	There are no restricted areas in the United States or Canada for the proposed contract.	*
34	Identify any Sourcewell participating entity sectors (i.e., government, education, not-for-profit) that you will NOT be fully serving through the proposed contract. Explain in detail. For example, does your company have only a regional presence, or do other cooperative purchasing contracts limit your ability to promote another contract?	Axon will serve any participating sectors for the proposed contract.	*
35	Define any specific contract requirements or restrictions that would apply to our participating entities in Hawaii and Alaska and in US Territories.	Axon does not have any specific contract requirements related to Hawaii or Alaska for this contract.	*

Table 7: Marketing Plan

Line Item	Question	Response *
36	Describe your marketing strategy for promoting this contract opportunity. Upload representative samples of your marketing materials (if applicable) in the document upload section of your response.	As a current Sourcewell contract holder, Axon already has programs in place to educate staff and perspective customers on the appropriate use of the contract mechanism. Our sales team is our primary link to customers and our best path for marketing cooperative contract benefits to our customers. Our sales teams favor cooperative contracts because they simplify the sales process. We focus education internally on our sales and contract teams. All sales staff are trained on the availability and use of cooperative contracts. This is done through sales training and webinars, and the contracting process is built into our tools, such as Salesforce . We are also expanding our internal resource guides specifically with information on cooperative contracts. This tool provides sales teams with information on all our cooperative contracts, including availability dates, authorized users, price lists and relevant terms and conditions. The tool also includes the public links and information that can be provided to customers to improve their awareness and tie them directly to cooperative resources, such as Sourcewell. Our Salesforce tracking system for order processing includes internal links to the available cooperative contracts which customers may use for purchasing Axon products. By ensuring our sales force has access to this information, our representatives are able to quickly provide details for agencies to engage in pricing discussions and justify purchasing via a cooperative. We have also run public webinars to educate potential customers on different buying options. Cooperative Contracts Webinar (axon.com). We actively recruit staff, including legal staff, with knowledge of cooperative contracts. This is another way of expanding the visibility both internally and externally https://www.axon.com/job/5738892003.
37	Describe your use of technology and digital data (e.g., social media, metadata usage) to enhance marketing effectiveness.	Axon uses a variety of technologies to enhance our marketing effectiveness. This includes visibility on various platforms such as LinkedIn, where we leverage both text and custom videos to inform customers of new products and to demonstrate thought leadership. In addition, we maintain a detailed website where both current and prospective customers can access detailed information, including product sheets, training materials, event schedules, and detailed user documentation. Our Salesforce database provides detailed information on customer buying habits, prospective opportunities, and actions taken. It is integrated with our purchasing processes to ensure a smooth connection between sales and ordering processes. Axon provides on-line and in-person demonstrations of our products, attends trade shows, and has a travelling road show where people can get detailed information and hands-on access to our products. Some of these more traditional technologies are still the most effective ways to reach customers.
38	In your view, what is Sourcewell's role in promoting contracts arising out of this RFP? How will you integrate a Sourcewell-awarded contract into your sales process?	Sourcewell can help promote membership to law enforcement agencies who may not realize they are members. Axon has seen in past interactions that many agencies do not know they are already members of a cooperative. Because we already have a Sourcewell contract, the foundation for integration is already in place. Upon award of a new contract, we will announce it to our sales teams, and update SFDC to ensure that any new pricing or terms are available to the sales teams. We will also update any training as needed to reflect the new contract.
39	Are your products or services available through an e-procurement ordering process? If so, describe your e-procurement system and how governmental and educational customers have used it.	Yes, Axon provides an ecommerce site that requires an authorized login and purchase eligibility to access. The ecommerce site acts as another 'ingestion point' for orders. The platform is intended to make ordering faster, easier, and more efficient. The site customizes product visibility and includes contracted pricing for each agency. We allow authorized customers to pay by credit card. With prior authorization by both an agency and Axon, we will also allow Purchase Orders/Invoices. After the order is placed, it is processed as any other order would. The e-procurement site is generally used for small add on products. Most government and education customers work directly with sales representatives for more complex projects.

Table 8: Value-Added Attributes

Line Item	Question	Response *
40	Describe any product, equipment, maintenance, or operator training programs that you offer to Sourcewell participating entities. Include details, such as whether training is standard or optional, who provides training, and any costs that apply.	Training is a standard part of all Axon programs and is included in the base cost of the program. Training Overview Axon's training approach is aligned with the overall coordination of the integrated body-worn camera, in-car camera, and digital evidence management solution implementation. Our approach ensures that those responsible for administering the digital evidence ecosystem, as well as those responsible for using our systems and devices, have multiple options for initial and recurring training. We will provide initial training, as well as access to the on-line Axon Academy for refresher training, and future training of new users. Axon is highly flexible with our training options, and can adjust courses and approaches as needed based on discussions in the project planning phase. Training is largely centered around the types of users and devices, focusing on those with administrative responsibility, in house trainers, detectives, redaction technicians, body-worn camera users and Fleet users. Our proposed training is outlined below. Training Materials Our Professional Services team will provide soft copies of User Guides, Axon Quick Start Guides, and Manuals, Axon Evidence Administrator Reference Guide, Axon Evidence Security Guide, End-to-End Deployment Guide, Implementation Best Practices Guideline, and a Go-Live Checklist. Additional curriculum and support materials include, but are not limited to: - Job Aids - E-Learning Certification Programs - Video Training Demonstrations - Software Simulations - Enrollment for Virtual Classes - Recordings of Previous Classes and Demonstrations - Sample Lesson Plans Key User Training (Train the Trainer) End users can be trained one by one or in a train-the-trainer style. For a department of the size of Champaign, we advise training an initial subset of key end users. This group will serve several roles, including confirmation of system functionality, performance, and feedback on any localized issues that had not been previously identified. This initial subset of trainees can act in a "train the trainer" capacity for their co-workers and typically become a resource when newer users are activated and require training or assistance. System Administration Training System Administrator training typically consists of a session covering custom roles and permissions, retention categories, and other critical Axon Evidence settings. Additionally, Axon Evidence features will be discussed, including working with evidence, redaction capabilities, case functionality, reporting options, audit trails, and device inventory. Administrators will also learn how to configure items specifically related to Axon Body 3, Axon Fleet 3, Axon Signal, and ALPR. Each System Administrator training session is generally three to four hours in length and can accommodate up to 10 users. Axon Evidence User Training If training for evidence technicians, supervisors, detectives, or redaction technicians is necessary for your program, our team can accommodate those needs. These sessions are customized and will cover portions of Axon Evidence that are central to the job functions of those in attendance. Recommended Class Structure / Training Plan Under this project, Axon will provide the following training classes: - One (1) three-hour Super User (Administrative) Training session (two (2) sessions can be conducted, if needed). There is no limit to the number of attendees for these sessions. - One (1) three (3) hour Train the Trainer session. There is no limit to the number of attendees for these sessions. - One (1) one and a half (1.5) hour Evidence Tech Training. There is no limit to the number of attendees for these sessions. - Fleet 3 Training - Generally, end users will be trained on the system when they return to pick up their vehicle after hardware installation is complete. They will be trained on system operation and best practices. This process can be modified if needed; in some larger agencies a group of end users may be trained, who will then train other groups of end users. The customer trainers would then complete the rollout of the cameras and training to all the officers. The number of classes will vary depending on the size of each department. For customer train the trainer rollout, we recommend a limit of 15 officers per class. Training is normally conducted at the beginning of a shift so that the officer can begin using the equipment immediately. Having training coincide with deployment reinforces the material taught during training and allows any issues that arise to be addressed by training staff immediately. While this is our recommended and proposed class structure and curriculum, our approach is flexible and can be modified to meet the needs of different customers. Additional Training Resources and Continued Learning

		Our continued learning site, Axon Academy, is your go-to online resource for learning more about your TASER smart weapon, Axon camera, Axon Evidence account, and how each of these components interface with other elements of the Axon ecosystem. Supported by the Police One web infrastructure, Axon Academy is a convenient and secure way of accessing information to help agencies make the most of the Axon Ecosystem of products and digital evidence management software. Within Axon Academy, there are three different ways to learn: ON-DEMAND E-LEARNING MODULES – Each of these modules address a different element of the Axon Ecosystem and provide a self-paced, individual learning experience whenever is convenient for your users VIRTUAL TRAINING COURSES – these courses are offered live via the web, and give your users the ability to participate in a class and interact with the instructor CERTIFICATION PROGRAMS – Our comprehensive certification programs allow learners to pull together a specified list of resources to quantify their knowledge in a particular area (e.g., CEWs, Axon Evidence, Axon cameras). Training content is developed and maintained by Axon subject matter experts and supporting documentation is designed to provide a simple and straightforward way of learning about specific topics. The database continues to grow as our product and service offering expands.
41	Describe any technological advances that your proposed products or services offer.	Axon Body 4's integration with the Axon Ecosystem enables dispatch and command staff to gain real-time situational awareness of events in the field through Axon Respond. Axon Respond enables remote personnel to quickly gain insight into a call-for-service or an officer's whereabouts. By simply signing into Axon Evidence or the Axon Respond mobile application, users can use the Axon Respond Map to view the real time location of officers wearing the Axon Body 4 or vehicles equipped with the Fleet in-car cameras, as well as receive live alerts and notifications. This solution is provided anytime LTE connectivity is available. If an agency elects to upgrade to Axon Respond+, video can also be live streamed from the LTE enabled cameras. When livestreaming begins, the officer will be notified via audible and haptic (vibration) feedback and visually by an icon on the display. If stealth is enabled, the officer will not be notified. A new "Watch Me" button on Axon Body 4 devices empowers officers to signal for an additional set of eyes to watch their back when responding to calls. When an officer presses this button, Axon Respond users receive a notification within moments so they can immediately support the officer. This enables supervisors and dispatchers to prioritize which officers can most benefit from additional support. A new Voice Communication functionality is also available on Axon Body 4 devices. After starting a livestream on Axon Respond, Respond users then have the ability to start a conversation with the device wearer by pressing the "Start Call" button. The Respond viewer can then communicate with the officer by our "push-to-talk" feature. The device wearer can hands-free talk back to the Respond viewer. This feature supplies officers and supervisors with a communication method through Axon Respond. These capabilities make it possible for those not on scene to gather better intel and help officers in the field as situations change. Whether checking in on a responding officer or sharing tactical advice during a critical event, Axon Respond gives your agency access to information in the moment. Video and audio are livestreamed via WebRTC (Web Real-Time Communication) protocol, with media secured using SRTP (Secure Real-Time Transport Protocol), and encryption keys agreed upon using DTLS (Datagram Transport Layer Security). All are industry standards. Today, livestreaming uses AVC (h.264) for video encoding and G.711 μ-law for audio. Axon Body 4 bi-directional voice communications are encoded with Opus. Livestreams consume 800kbps-1Mbps. ALPR INTEGRATED ALPR OVERVIEW Axon Fleet 3 revolutionizes daily patrol by fully integrating ALPR and evidence cameras into a single unit. This addition enables communities to make the most of ALPR coverage and helps identify more offenders, missing persons, and stolen vehicles when patrolling your communities. Though most U.S. law enforcement agencies already use ALPR technology today, the cost to deploy and outfit an entire fleet of patrol vehicles can be very expensive. Fortunately, Axon Fleet 3's level of integration changes the economics of ALPR. There is no additional installation required to enable ALPR meaning no additional equipment, drilling of holes, external mounting of hardware/cables, or complicated camera aiming/calibration processes. HOTLISTS The ALPR process starts by setting up hotlists within Axon Evidence. These hotlists are made up of known license plates and vehicles of interest that are either stolen, wanted for, or potentially associated with unlawful activity or missing persons. They often fall into the following categories: - A list of license plates or vehicles known to be stolen - A list of license plates or vehicles known to be associated with known or potential criminal activity such as gang involvement, watch lists, known associates of criminal activity, etc. - A list of license plates or vehicles with administrative issues such as unpaid vehicle

registration, unpaid traffic fines, etc.
 Hotlists are then sent to the Axon Fleet 3 vehicles via incremental updates when changes are made. Typically, if a plate is added to a hotlist, the hotlist is updated in all Axon Fleet 3 vehicles within minutes if they are on and connected.

ALPR DETECTION

Axon Fleet 3's ALPR technology will activate once the in-car system is booted up. As long as the Axon Fleet 3 in-car system is powered on, the ALPR technology will continue to operate even if the Axon Fleet Dashboard application is not running or the MDC is powered off.

The Dual-View Camera leverages built-in 4K sensors to help legibly capture license plates up to 3 lanes away and ~50 feet (15.2 meters) in distance, at a closing speed of ~140 MPH (~225 km/h).

Plate reads and hits are encrypted and stored on the Axon Hub and securely uploaded to our CJIS-certified cloud storage.

ALPR ALERTS

Axon's ALPR is accessible from the Axon Fleet Dashboard application that runs on the MDC. Users can easily navigate between ALPR and in-car video workflows.

Once the camera makes a plate read, plates are compared to agency hotlists and, if there is a match, an alert is generated and presented on the MDC via the Axon Fleet user interface for officer disposition.

Our ALPR technology will alert the in-car system less than one second after a plate is read. If multiple plate reads or hits happen at the same time, all plate reads and hits will be saved, but the highest severity read or hit will be prioritized for an alert.

Once an alert is detected and confirmed as correct, the Axon ALPR system will copy the plate number to the Windows clipboard so that it can be easily pasted into and validated by a CAD application. This seamless integration between systems helps improve workflows and efficiencies through an intelligent ALPR system.

RESPONDING TO ALPR ALERTS

Using the Dashboard application on the MDC, users can quickly review and act on notifications populated when a plate number appears on an agency's hotlist. If a plate number activates a notification, users can review the hotlist source, offense category, additional vehicle details, and verify the accuracy of the plate read.

Officers can record an action taken on a particular hit, whether that be a warning given to the driver, a citation being issued, or an arrest being made.

FLOCK ALPR INTEGRATION

Axon has a proven integration with the FLOCK ALPR system. Users of the FLOCK Safety system will have an integration that allows the Look Up interface to search information in Axon Evidence.

42	Describe any "green" initiatives that relate to your company or to your products or services, and include a list of the certifying agency for each.	We take every action to minimize negative impacts to the environment. Axon recognizes and is fully compliant with all local, state, federal and foreign government requirements including U.S. EPA and O.S.H.A. standards. Axon is certified to ISO 14001. Axon is committed to excellence and leadership in protection of the environment. We strive to minimize adverse impact on the air, water, and land through excellence in pollution prevention and waste abatement. By preventing pollution at the source, we save resources, increase operational efficiencies, and maintain a safe and healthy work environment for our employees, visitors, contractors, and neighbors. Axon manages an on-premise waste minimization program. The objective is to reduce the quantity of non-hazardous solid waste produced, recycle materials, and reuse materials when possible. Other green initiatives in the building include in-house recycling and the use of variable frequency drives on our main exhaust systems and cooling towers, which allow for more efficient methods of using energy. Our Scottsdale office has on-premise xeriscape, which conserves water by eliminating the need for supplemental water from irrigation. Our Scottsdale headquarters and surrounding buildings use 60% and 95% LED lighting, respectively, which produces less heat and uses less energy. We supplement this with having large windows around the offices, which brings in ample natural light and saves electricity. 5 to 10 percent of the plastics we use in manufacturing our products are made of recycled materials. In addition, we substitute non-hazardous or less toxic material in our manufacturing processes when feasible. Examples are: • Substituting an alcohol-based glue accelerator for an aliphatic petroleum-based product • Replacing the gluing system with a less hazardous two-component epoxy In conjunction with the following practices, Axon has invested in re-usable material handling systems, much of which is also recyclable. • Use of corrugated materials exceeding 35% post-consumer recycled content • Use of other packaging materials that contain recycled content and are recyclable in most local programs • Both the printed and corrugated boxes used to ship our products to customers (and the protective foam used in shipping) are recyclable • We promote waste prevention and source reduction by reducing the extent of the packaging and/or offering • To minimize packaging waste on larger orders, 'bulk packaging' was developed • We also employ packaging take-back services and shipping carton return • We reduce and/or eliminate the use of materials which have been bleached with chlorine or chlorine derivatives Axon engages in the following practices that serve to reduce or minimize effects on the environment, including, but not necessarily limited to the following. • Corrugated boxes are broken down and processed for recycling • Offices and dining areas contain recycling bins in addition to trash bins to minimize waste and encourage employee participation in green initiatives • Axon Employee Transportation programs are in place using company supplied vans that reduce congestion on the roadways and carbon monoxide emissions into the environment. • We are compliant with laws pertaining to
43	Identify any third-party issued eco-labels, ratings or certifications that your company has received for the equipment or products included in your Proposal related to energy efficiency or conservation, life-cycle design (cradle-to-cradle), or other green/sustainability factors.	Axon is certified to ISO 14001. Axon also utilizes a green IaaS provider, Microsoft Azure; this partnership extends our focus and investment on a sustainable future and that will have positive global impact. The datacenters are 100 percent carbon neutral and rely on a larger percentage of wind, solar and hydropower electricity over time. Today roughly 44% of the electricity used by datacenters comes from these sources. The goal is to pass the 50 percent milestone, move to the top 60 percent early in the next decade, and then to keep improving from there.
44	Describe any Women or Minority Business Entity (WMBE), Small Business Entity (SBE), or veteran owned business certifications that your company or hub partners have obtained. Upload documentation of certification (as applicable) in the document upload section of your response.	Axon does not hold any WMBE, SBE, or veteran-owned business certifications.

45	What unique attributes does your company, your products, or your services offer to Sourcewell participating entities? What makes your proposed solutions unique in your industry as it applies to Sourcewell participating entities?	Axon has long made the priorities of law enforcement our own, and their challenges ours to solve. When Members partner with Axon, they're partnering with a team of product experts, security professionals, engineers, technology specialists, and former law enforcement personnel. We are dedicated to pushing the boundaries of technology and are committed to delivering on those efforts, to offer law enforcement the solutions needed to help make the world a safer place. By becoming a part of our Axon Ecosystem made up of connected devices and apps, Members can better position themselves to keep their officers and community safe. Axon provides hardware and software solutions to law enforcement agencies throughout the globe and is proud to work with the following clients to implement the technology used to help increase workflow efficiencies, reduce incidents, and protect the truth. Some of our largest customers include: • London Metropolitan Police Service, London UK • Los Angeles, CA Police Department • Calgary Police Service, AB • Charlotte-Mecklenburg, NC Police Department • Fort Worth, TX Police Department • Dallas, TX Police Department • San Diego, CA Police Department • Baltimore City, MD Police Department • Baltimore County, MD Police Department • Memphis, TN Police Department • Washington, DC Metropolitan Police Department • Denver, CO Police Department • Cincinnati, OH Police Department • Atlanta, GA Police Department Because our solutions are deployed by thousands of law enforcement agencies across the globe, we are experienced in the development of technology at scale and put a great deal of emphasis on improving our end-user's ease of use. By demonstrating a large investment in research and development—with expenses reaching \$76.9 million, \$55.4 million, and \$30.6 million in 2018, 2017, and 2016, respectively—we are committed to identifying improvements and developing new and innovative solutions. As a member of some of the most prestigious associations across the country, Axon is dedicated to staying involved—and through our participation—we hope to continue building on our understanding of the issues Members face while staying apprised of the conversations affecting the communities they serve. Axon is proud to be a part of the following associations. • The International Association of Chief of Police (IACP) • The Major City Sheriff's Association (MCSA) • The National Organization of Black Law Enforcement Executives (NOBLE) • The FBI National Academy Associates (FBINAA) Once a solution is delivered, most agencies are left asking, what's next? Axon has you covered. Our dedicated customer success and support managers are committed to providing Members with post-sales and post-deployment support. Whether that be troubleshooting assistance, technical support, or help with understanding a new feature, our Customer Success team is here to be your main point of contact and advocate. Through regular communication, our knowledgeable staff can offer Members the support you should expect from a service provider. This support includes: • Notifying customers of Important firmware and hardware updates, identifying bugs, and addressing general issues • Fulfilling hardware refreshes and deployment of new equipment • Conducting Quarterly Business Reviews with customers • Identifying important customer feature requests Our goal is to provide Members with the necessary assistance to help make the most of the solutions you count on every day.
----	---	---

Table 9: Warranty

Describe in detail your manufacturer warranty program, including conditions and requirements to qualify, claims procedure, and overall structure. You may upload representative samples of your warranty materials (if applicable) in the document upload section of your response in addition to responding to the questions below.

Line Item	Question	Response *	
46	Do your warranties cover all products, parts, and labor?	Axon warrants that its law enforcement hardware products which are manufactured by Axon are free from defects in workmanship and materials for a period of one (1) year from the date of receipt. Axon-manufactured accessories are covered under a limited ninety-day warranty from the date of receipt. Non-Axon manufactured accessories are covered under the manufacturer's warranty. There are extended warranties available as defined in the Axon Master Services and Purchasing Agreement (MSPA). NON-AXON MANUFACTURED PRODUCTS For some solutions we are authorized resellers of hardware (Cradlepoint routers for Axon Fleet, Axis cameras for Axon Interview, etc.). Products that we are authorized to resell abide by the manufacturer's warranty. Further details can be provided upon request.	*
47	Do your warranties impose usage restrictions or other limitations that adversely affect coverage?	Restrictions are outlined in our warranty, which has been included in the uploaded attachments .	*
48	Do your warranties cover the expense of technicians' travel time and mileage to perform warranty repairs?	No, our warranties do not cover the expense of technicians' travel time or mileage to perform warranty repairs.	*
49	Are there any geographic regions of the United States or Canada (as applicable) for which you cannot provide a certified technician to perform warranty repairs? How will Sourcewell participating entities in these regions be provided service for warranty repair?	Axon will be available 24 hours/7 days per week by phone for emergency technical support for any system outage, and if mutually agreed upon by both parties, we can provide onsite support for local issues. If a site visit is deemed necessary due to an issue (i.e. access point failures or accidental cut wires) and not an Axon or Axon Evidence issue there may be a charge assessed to the agency.	*
50	Will you cover warranty service for items made by other manufacturers that are part of your proposal, or are these warranties issues typically passed on to the original equipment manufacturer?	Axon will troubleshoot third party devices to the best of our ability. If we are unable to resolve the issue and the devices require warranty service, this will be performed by the manufacturer. Axon solutions require minimal third-party hardware, limited primarily to commercial-off-the-shelf (COTS) computing devices such as routers, servers, and hard drives. Additionally, some solutions such as Axon Interview rely on third party cameras and tablets which are also COTS.	*
51	What are your proposed exchange and return programs and policies?	Axon does not allow exchanges or returns except on failed items. Please see our MSPA for full details.	*
52	Describe any service contract options for the items included in your proposal.	Please refer to the included MSPA.	*

Table 10: Payment Terms and Financing Options

Line Item	Question	Response *	
53	Describe your payment terms and accepted payment methods.	Payment terms are Net 30.	*
54	Describe any leasing or financing options available for use by educational or governmental entities.	Axon does not providing leasing or financing options. We do have a provision in our MSPA that allows for cancellation by an agency if sufficient funds are not approved.	*
55	Describe any standard transaction documents that you propose to use in connection with an awarded contract (order forms, terms and conditions, service level agreements, etc.). Upload a sample of each (as applicable) in the document upload section of your response.	Axon's Master Services and Purchasing Agreement (MSPA) is a standard transaction document that includes the terms and conditions we propose to use in connection with an awarded contract. A sample MSPA has been uploaded with our response."	*
56	Do you accept the P-card procurement and payment process? If so, is there any additional cost to Sourcewell participating entities for using this process?	Axon can process via P-card if necessary but prefers ACH payments whenever possible.	*

Table 11: Pricing and Delivery

Provide detailed pricing information in the questions that follow below. Keep in mind that reasonable price and product adjustments can be made during the term of an awarded Contract as described in the RFP, the template Contract, and the Sourcewell Price and Product Change Request Form.

Line Item	Question	Response *	
57	Describe your pricing model (e.g., line-item discounts or product-category discounts). Provide detailed pricing data (including standard or list pricing and the Sourcewell discounted price) on all of the items that you want Sourcewell to consider as part of your RFP response. If applicable, provide a SKU for each item in your proposal. Upload your pricing materials (if applicable) in the document upload section of your response.	Axon is proposing a Schedule Discount for Sourcewell Members, including quantity discounts. See question #58 for additional detail.	*
58	Quantify the pricing discount represented by the pricing proposal in this response. For example, if the pricing in your response represents a percentage discount from MSRP or list, state the percentage or percentage range.	Axon is proposing the following discount schedule based on order quantity. This discount schedule applies to Axon manufactured items. This does not apply to items which Axon resells as part of its offerings. Please see the uploaded price sheet, included in the document section. Quantity: 1 • Customer Discount % off MSRP: 0.00% Quantity: 2-99 • Customer Discount % off MSRP: 1.00% Quantity: 100-249 • Customer Discount % off MSRP: 3.00% Quantity: 250-499 • Customer Discount % off MSRP: 5.00% Quantity: 500-999 • Customer Discount % off MSRP: 7.00% Quantity 1000+ • Customer Discount % off MSRP: 10.00%	*
59	Describe any quantity or volume discounts or rebate programs that you offer.	See question 58.	*
60	Propose a method of facilitating "sourced" products or related services, which may be referred to as "open market" items or "nonstandard options". For example, you may supply such items "at cost" or "at cost plus a percentage," or you may supply a quote for each such request.	Axon generally sells at the sourced party's MSRP. Discounts may be applied on a case-by-case basis.	*
61	Identify any element of the total cost of acquisition that is NOT included in the pricing submitted with your response. This includes all additional charges associated with a purchase that are not directly identified as freight or shipping charges. For example, list costs for items like pre-delivery inspection, installation, set up, mandatory training, or initial inspection. Identify any parties that impose such costs and their relationship to the Proposer.	All standard costs, such as those for professional services like installation and training, are included in standard pricing.	*
62	If freight, delivery, or shipping is an additional cost to the Sourcewell participating entity, describe in detail the complete freight, shipping, and delivery program.	Freight, shipping and delivery are included in our costs.	*
63	Specifically describe freight, shipping, and delivery terms or programs available for Alaska, Hawaii, Canada, or any offshore delivery.	Freight, shipping and delivery are included in our costs.	*
64	Describe any unique distribution and/or delivery methods or options offered in your proposal.	Axon offers expedited shipping upon request.	*

Table 12: Pricing Offered

Line Item	The Pricing Offered in this Proposal is: *	Comments
65	b. the same as the Proposer typically offers to GPOs, cooperative procurement organizations, or state purchasing departments.	A detailed price list is attached.

Table 13: Audit and Administrative Fee

Line Item	Question	Response *
66	Specifically describe any self-audit process or program that you plan to employ to verify compliance with your proposed Contract with Sourcewell. This process includes ensuring that Sourcewell participating entities obtain the proper pricing, that the Vendor reports all sales under the Contract each quarter, and that the Vendor remits the proper administrative fee to Sourcewell. Provide sufficient detail to support your ability to report quarterly sales to Sourcewell as described in the Contract template.	Axon utilizes Salesforce as our CRM tool and Microsoft Dynamics AX as our enterprise resource-planning tool. Salesforce has the Sourcewell contract skus built in. A salesperson requesting a quote for a Sourcewell contract must use these skus, and our formal quoting team creates the quote, adding a further layer of review to ensure that the quote is produced correctly. Quarterly, our Sales Operations team runs standard reports to review all prospects that closed during the prior quarter using a cooperative contract. This information is confirmed within our resource planning tool to ensure that any prospects that have closed, but not yet shipped are accounted for. The collected information is used to calculate the administrative fees owed to Sourcewell.
67	If you are awarded a contract, provide a few examples of internal metrics that will be tracked to measure whether you are having success with the contract.	Axon will track the following internal metrics to measure success with the contract: • The number of agencies who utilize the cooperative • The dollar amount of sales associated with the cooperative • The Length of time it takes to update the contract after new products/services are announced by Axon.
68	Identify a proposed administrative fee that you will pay to Sourcewell for facilitating, managing, and promoting the Sourcewell Contract in the event that you are awarded a Contract. This fee is typically calculated as a percentage of Vendor's sales under the Contract or as a per-unit fee; it is not a line-item addition to the Member's cost of goods. (See the RFP and template Contract for additional details.)	Axon proposes 1.05% on all equipment, products and services to all participating entities.

Table 14A: Depth and Breadth of Offered Equipment Products and Services

Line Item	Question	Response *
69	Provide a detailed description of the equipment, products, and services that you are offering in your proposal.	A summary description of the offered products is included as a response to this question. Detailed solution descriptions for each product have been included as attachments. Capturing Evidence Axon Body 4 The Axon Body 4 camera is designed to capture clear, admissible video and audio evidence when an officer is in the field. The camera has four configurable resolutions from 480p to 1440p and leverages low-light and clear frame technology to capture high-quality video evidence in a variety of environments. Four-built in microphones, strategically placed inside the camera, leverage audio algorithms and onboard audio processing to capture high-quality audio recordings. When combined, these elements help officers capture truth in the moment and maintain transparency. The Axon Body 4 camera is compatible with an easily integrated point-of-view camera called the Axon Flex POV module. Without having to register, assign, or charge the accessory before use, an officer can simply plug the Axon Flex POV module into the Axon Body 4 and begin capturing the same quality evidence from a different vantage point. With this accessory, agencies no longer have to decide between deploying a body-worn camera or a point-of-view camera; they can have both. Camera Features and benefits A DURABLE DESIGN that has been tested to meet/pass the Ingress Protection Rating, MIL-STD Defense, and Impact Certified standards, and can withstand impacts and operate in the harshest environments. A LONG-LASTING BATTERY that is capable of providing approximately 14 hours of battery life under normal usage. A LARGE INTERNAL STORAGE CAPACITY of 128 GB to house captured video files A MAGNETIC FAST CHARGE DISCONNECT CABLE that allows officers to rapidly charge their cameras from the patrol vehicle and falls off when they need to

leave the vehicle at a moment's notice.

AN INTEGRATED AND EASY-TO-USE MOUNTING SYSTEM that allows officers to quickly mount their cameras to various locations on the body and across different uniform types and equipment, such as helmets and belts.

EMBEDDED REAL-TIME AWARENESS TECHNOLOGY via Axon Respond, which allows the camera to send notifications and alerts, GPS and Wi-Fi location information, and a secure livestream feed over an LTE connection to Axon Evidence or a mobile application. This includes future support for bi-directional communication in the field.

INTEGRATED AXON SIGNAL TECHNOLOGY that activates cameras if an action is taken, such as a firearm being removed from a holster equipped with Axon Signal Sidearm.

A CONFIGURABLE PRE-EVENT BUFFER that can capture up to two minutes of video before the camera is actively recording.

AN IN-FIELD EVIDENCE OFFLOAD OPTION that allows officers to send individual pieces of evidence directly from the camera to Axon Evidence.

Axon Body 3

The Axon Body 3 camera is designed to capture clear, admissible video and audio evidence when an officer is in the field. The camera has four configurable resolutions from 480p to 1080p and leverages low-light and clear frame technology to capture high-quality video evidence in a variety of environments. Four built-in microphones, strategically placed inside the camera, leverage audio algorithms and onboard audio processing to capture high-quality audio recordings. When combined, these elements help officers capture truth in the moment and maintain transparency in the field.

AB3 Features and benefits

A DURABLE DESIGN that has been tested to meet/pass the Ingress Protection Rating, MIL-STD Defense, and Impact Certified standards, and can withstand impacts and operate in the harshest environments.

AN INTEGRATED AND EASY-TO-USE MOUNTING SYSTEM that allows officers to quickly mount their cameras to various locations on the body and across different uniform types and equipment, such as helmets and belts.

EMBEDDED REAL-TIME AWARENESS TECHNOLOGY via Axon Respond, which allows the camera to send notifications and alerts, GPS and Wi-Fi location information, and a secure livestream feed over an LTE connection to Axon Evidence or a mobile application.

INTEGRATED AXON SIGNAL TECHNOLOGY that activates cameras if an action is taken, such as TASER being armed.

A LONG-LASTING BATTERY that is capable of providing 12 hours of battery life under normal usage.

A MOBILE CHARGING OPTION that allows officers to charge the camera from their patrol vehicle via a USB-C cable.

A CONFIGURABLE PRE-EVENT BUFFER that can capture up to two minutes of video before the camera is actively recording.

AN IN-FIELD EVIDENCE OFFLOAD OPTION that allows officers to send individual pieces of evidence directly from the camera to Axon Evidence.

Fleet 3 with ALPR

Axon Fleet 3 is an in-car video system purpose-built to capture audio and video within and outside of the vehicle. Axon Fleet 3 offers comprehensive evidence capture so that incidents are accurately documented. Evidence captured by the system is stored on the Axon Hub and offloaded to Axon Evidence via LTE or Wi-Fi connections.

The system features Automatic License Plate Recognition (ALPR) technology that is integrated into the same camera housing to quickly gather information tied to plate reads. The hardware for ALPR is included, and THE CITY can request activation of the ALPR service in the future if desired.

Features and Benefits

A DURABLE DESIGN that has been tested to meet/pass the Ingress Protection Rating, MIL-STD Defense, and Impact Certified standards, and can withstand impacts and operate in a range of temperatures.

CONTINUOUS SYSTEM POWER FROM THE PATROL VEHICLE'S ENGINE that keeps the system running while the ignition is switched on.

BACK UP BATTERY POWER for up to 30 minutes once the ignition is switched off.

A BUILT-IN ALPR CAMERA with 4K sensors to help legibly capture license plates up to 3 lanes away and ~50 feet in distance, at a closing speed of ~140 MPH.

A CONFIGURABLE PRE-EVENT BUFFER that can capture up to two minutes of video before the camera is actively recording.

EMBEDDED REAL-TIME AWARENESS TECHNOLOGY that allows the camera to send notifications and alerts, GPS and Wi-Fi location information, and a livestream feed over an LTE connection to Axon Evidence or a mobile application.

EMBEDDED AXON SIGNAL TECHNOLOGY tied to configurable triggers that

activate cameras if a particular action is taken—like a door being opened or a weapon rack being unlocked, as well as connectivity with the Axon BWCs. VIDEO RECALL FEATURE that allows for recovery of 24 hours of video footage if a device was not recording at the time of an incident.

Axon Signal Sidearm

Axon Signal Sidearm is a smart sensor that attaches to a firearm holster to remotely activate Axon body-worn and in-car cameras. When a firearm is removed from the holster, the Axon Signal Sidearm device transmits a signal for up to 30 seconds to activate Axon cameras up to 100 feet away. The device can be configured to activate recordings of Axon body-worn cameras or Axon Fleet in-car cameras, leading to better coverage of critical events.

Axon Respond+

Axon Respond enables remote personnel to quickly gain insight into a call-for-service or an officer's whereabouts. By simply signing into Axon Evidence or the Axon Respond mobile application, users can use the Axon Respond Map to view the real time location of officers wearing the Axon Body 4 or vehicles equipped with the Fleet in-car cameras, as well as receive live alerts and notifications.

This solution is provided anytime LTE connectivity is available. If an agency elects to upgrade to Axon Respond+, video can also be live streamed from the LTE enabled cameras. When livestreaming begins, the officer will be notified via audible and haptic (vibration) feedback and visually by an icon on the display. If stealth is enabled, the officer will not be notified.

Video and audio are livestreamed via WebRTC (Web Real-Time Communication) protocol, with media secured using SRTP (Secure Real-Time Transport Protocol), and encryption keys agreed upon using DTLS (Datagram Transport Layer Security). All are industry standards. Today, livestreaming uses AVC (h.264) for video encoding and G.711 μ -law for audio. Axon Body 4 bi-directional voice communications are encoded with Opus. Livestreams consume 800kbps-1Mbps.

A new "Watch Me" button on Axon Body 4 devices empowers officers to signal for an additional set of eyes to watch their back when responding to calls. When an officer presses this button, Axon Respond users receive a notification within moments so they can immediately support the officer. This enables supervisors and dispatchers to prioritize which officers can most benefit from additional support.

A new Voice Communication functionality is also available on Axon Body 4 devices. After starting a livestream on Axon Respond, Respond users then have the ability to start a conversation with the device wearer by pressing the "Start Call" button. The Respond viewer can then communicate with the officer by our "push-to-talk" feature. The device wearer can hands-free talk back to the Respond viewer. This feature supplies officers and supervisors with a communication method through Axon Respond.

These capabilities make it possible for those not on scene to gather better intel and help officers in the field as situations change. Whether checking in on a responding officer or sharing tactical advice during a critical event, Axon Respond gives your agency access to information in the moment.

Axon Community Request+

Axon Community Request is a tool built to securely request evidence from community members for ingestion into Axon Evidence. Axon Community Request can be used by officers in the field to collect video and audio evidence from witness or victim cell phones, or from surveillance video. Community members can then access the portal link and upload any evidence they have related to the incident in question, greatly simplifying the evidence collection process.

Axon Interview Room

Axon Interview is an interview system designed to reliably record and protect evidentiary footage throughout the interview process. Axon Interview includes both hardware and software components that are integrated together to simplify interview workflows. A standard Axon Interview setup can include one or two cameras per room, a microphone, and camera enclosures. Two servers, touch panels, and power over ethernet (POE) switches are also a part of a standard solution setup.

Axon Device Manager

The Axon Device Manager mobile application assists agencies deploying large numbers of devices by enabling administrators to complete device management tasks for one or multiple Axon devices in seconds. Axon Device Manager transforms device management processes by starting with the devices themselves, instead of an inventory search and armory or storage room visit.

Managing Evidence

Axon Evidence

Axon Evidence is a scalable, cloud-based Digital Evidence/Asset Management System (DEMS), which stores all digital evidence in a centralized, secure system.

Axon Evidence integrates with the entire Axon Ecosystem of devices and applications, so your personnel can use its suite of features to easily store, organize, and view evidence.

Axon Evidence includes easy-to-use case-building tools and sharing workflows that allow users to build cases out of the evidence stored in the system. Once built, these cases can then be shared across your agency and with prosecuting partners in other agencies and jurisdictions.

Axon focuses on creating solutions to solve the complex challenges of digital evidence management. Rather than focusing solely on the camera or "capture" aspect, Axon looks at the bigger picture, considering the costs of ingesting, managing, retrieving, and sharing the data or the "capture to courtroom" workflow. We pay close attention to how officers interact with the application, as we believe it should conform to the needs of law enforcement and never the other way around. After years of collecting feedback and listening to input from law enforcement, Axon created the Digital Evidence Workflow (DEW) framework. The DEW Framework was designed to help agencies make sense of complicated and complex systems and highlight areas where they could improve their efficiency and effectiveness. The Axon Evidence digital evidence management solution was designed to align with and simplify this workflow.

Axon Evidence automatically integrates with all Axon solutions including TASER CEWs, Axon Fleet, and Axon body-worn cameras. Axon Evidence also has manual bulk upload capabilities to ingest and manage many other forms of digital evidence. Axon Evidence is a true end-to-end solution providing the application and the infrastructure required to run it. With Axon Evidence, all you need to access your evidentiary information is an internet connection and a standard web browser.

Axon Evidence can ingest assets from multiple sources, manage them simply with configurable metadata fields, retrieve them with an advanced search engine, automate access control and retention with intelligent workflow features, redact videos using powerful tools for FOIA requests, and collaborate effortlessly with other stakeholders using secure sharing features. Unlimited storage

Our Axon OSP package includes unlimited storage for all evidence—including Axon-generated footage, third-party footage, and anything else that can be stored in Axon Evidence. With unlimited storage, your agency will be equipped to make Axon Evidence your single destination for storage of your most critical evidence, without having to worry about storage overages or additional fees.

Third-party video support

The Axon Evidence third-party video playback feature automatically converts and plays videos not supported by the default video player. Officers and investigators will save time when ingesting video of a non-standard file type, as the feature automatically converts and plays more than 1,000 file types and their variations, with new file types added regularly and directly from customer requests.

Auto-transcribe

Axon Auto-Transcribe is a tool in Axon Evidence made up of two modules: Review Assistant and Transcription Assistant. Investigators can use Review Assistant to accelerate their review of evidence by generating a searchable, time-synced transcript of the evidence's audio. This allows a user to click on a word spoken in the evidence file and be immediately taken to that point of the video. Transcription Assistant generates a transcript of an entire video via AI. An investigator can use Transcription Assistant to speed up the process of creating a transcript by correcting any errors in the AI-generated transcript, rather than typing a transcript from scratch.

Auto-tagging

The Auto-Tagging service takes information directly from your CAD or RMS solution and correlates it with the associated videos stored in Axon Evidence. Your officers will no longer need to manually tag their body-worn and in-car camera recordings or double-check manual entries for errors. Administrators can rest easy knowing that the metadata from your CAD and RMS systems are correlated via auto-tagging with custom retention categories in Axon Evidence, making proper evidence retention simple.

Axon Records

Axon Records is a cloud-based database application, that is intended to help improve incident reporting based on customized forms and automation tools. Axon Records is fully integrated with Axon Evidence, as well as other devices in the Axon Ecosystem, such as body-worn cameras and TASER energy weapons.

Axon Records is designed to make report writing more efficient, and submission and review processes faster, by generating information from the Axon Ecosystem of connected devices and software. Direct access to Axon Evidence allows users to seamlessly attach digital evidence from TASER devices, cameras, and citizen smartphones to an incident. Axon Records reports are collaborative in nature and can be shared with involved officers, partner agencies, and prosecutors. Cases developed in Axon Records are automatically created in Axon Evidence.

With this connectivity, agencies can access agency-wide data that can be reviewed and imported into Axon Records' reporting modules, thus offering improved efficiency, and helping to ease your administrative burden.

Axon Investigate

Axon Investigate is a forensic platform for everything video related, with a trackable set of tools which allow users to quickly overcome challenges seen with modern video and multimedia evidence streams. Users can easily convert files to playable formats in bulk and manage multiple video sources in a single project. Additionally, the tools in Axon Investigate Pro assist with video analysis, including multi-clip time syncing and stitching, video enhancement, narrative report creation, and court demonstratives. To accomplish these goals, Axon Investigate uses workflows—a combined set of processing steps—to forensically interrogate the media files.

Improving Performance

Axon Performance

Axon Performance is a module within Axon Evidence that provides two capabilities: reviewing individual evidence entries and managing overall performance. Axon Performance is designed to reduce the amount of time field supervisors spend reviewing compliance with agency policies and programs. With Axon Performance, agencies streamline the supervisor review and enable supervisors to deliver tailored personnel training and feedback to ensure that teams are operating within agency guidelines and policies.

While using Axon Performance, supervisors or managerial-level staff can review electronic evidence, leave feedback on findings to be added to the Audit Report, and add inspection notes all within the Review pane.

As shown below, Axon Performance provides an easy-to-use interface to review video and mark pre-defined items, as well as enter more descriptive notes.

Axon Performance allows supervisors or managerial-level staff to review their agency's body-worn camera, Fleet and TASER metrics.

Not only can Axon Performance help an agency adhere to policies and programs currently in place, but they can leverage the technology to identify gaps in performance and evidence management. By gathering this information, your agency can work to train and improve an officer's skill set.

Axon Standards

Axon Standards is an internal affairs tool in Axon Evidence that assists with report writing and tracking of officer-involved events such as use-of-force, injury, or pursuit incidents. Supervisors, Professional Standards, or Internal Affairs (IA) units can streamline their report writing duties by having direct access to any associated digital evidence and take advantage of predictive typing, task delegation, and data management features. System administrators can create custom forms specific to an agency's policies, design routing and approval processes to match your workflows, and create automated alerts so that reports are not bottlenecked for review.

With Axon Standards, users can also access interactive reports to help provide data-driven insights and quicker investigative outcomes. These reports can help supervisors and leaders in the chain of command to thoroughly investigate staff-involved incidents, ultimately leading to better transparency amongst the community

Axon My90

My90 is a comprehensive engagement tool that helps law enforcement leaders conduct surveys, capture data, and display the results. My90 collects, de-identifies, and aggregates the survey responses to identify trends, surface positive feedback, and find specific opportunities for improvement. My90's offers three types of surveys:

- POST-CONTACT SURVEYS – Text or web-based surveys automatically sent to 911 callers to evaluate their interaction with officers
- COMMUNITY SURVEYS – Sent to the general population either in-person or online using QR codes and URLs to gauge community-wide sentiments
- EMPLOYEE SURVEYS – Short "pulse surveys" sent to agency staff via text message, email, and the web to evaluate morale or staff burnout
-

Training

Axon Virtual Reality

Axon Virtual Reality (VR) Training is an immersive training program that uses virtual reality hardware and software to enhance officer performance, critical thinking, and de-escalation skills. The solution is fully wireless and is made up of VR headsets, controllers, tablets, and integrated software.

Axon VR Training allows training at the station or a remote location, with its quick set-up experience and minimal amount of hardware. The solution has a small form factor, meaning there is no longer a need for a training room dedicated to housing cameras, truss systems, backpacks, or computers. Axon VR Training is very portable, and no complex room calibration is required.

The innovative Axon VR Training software is comprised of three core elements: Community Engagement Training, Simulator Training, and Axon Academy.

70	Within this RFP category there may be subcategories of solutions. List subcategory titles that best describe your products and services.	For video surveillance, our products generally fall into the categories of: - Body-worn cameras - In-vehicle camera solutions - Interview Room solutions - Digital Evidence Management Systems	*
----	--	--	---

Table 14B: Depth and Breadth of Offered Equipment Products and Services

Indicate below if the listed types or classes of equipment, products, and services are offered within your proposal. Provide additional comments in the text box provided, as necessary.

Line Item	Category or Type	Offered *	Comments	
71	Portable and mobile video camera and recording solutions, such as body-worn, in-car, and equipment-mounted devices.	☒ Yes ☐ No	Axon's offer includes the Axon Body 3 and Axon Body 4 body-worn cameras, as well as the Axon Fleet 3 in-vehicle camera solution. These products, and the mounts below, are described in answer 69 and detailed product sheets are attached. The Axon Body 3 and 4 cameras are self-contained audio-visual unit with no external wires. The cameras utilize a proprietary mounting system, allowing it to fully attach or detach from a mount in less than one second. Whether officers decide to mount their devices on a shirt, patrol vest, jacket, or belt, our easy-to-use mounting system—which includes an attachment piece built into the back of the device and an attachment receiver built into each mount—allows them to simply attach and lock the camera in a desired place and position. Officers can easily remove and securely remount the camera as needed and no alteration to uniforms is necessary for most mounts. Having multiple mounting options that attach to a variety of uniforms and clothing types can be both beneficial and convenient. Axon provides both low-retention mounts that are easy to maneuver and breakaway, as well as high-retention models that become an integral part of the uniform. With either option, officers can leverage our secure mounting system with RapidLock technology to help capture truth. The camera's magnetic mounts are strong enough to hold the devices in place while running or fighting. To mitigate the jostling and bouncing that might happen during a foot pursuit or a physical altercation, Axon camera mounts are designed to fit on the centerline or above the beltline of the user to benefit from the human body's own mechanics for absorption of impact and energy.	*
72	Permanently mounted or installed video camera and recording solutions designed for all law enforcement, school resource officers, corrections, first responders, and emergency medical services.	☒ Yes ☐ No	Axon Interview is an interview system designed to reliably record and protect evidentiary footage throughout the interview process. Axon Interview includes both hardware and software components that are integrated together to simplify interview workflows. A standard Axon Interview setup can include one or two	

		cameras per room, a microphone, and camera enclosures. Two servers, touch panels, and power over ethernet (POE) switches are also a part of a standard solution setup. Axon can build custom interview rooms to meet your specific needs. Available options include: - Overt and Covert Cameras - Covert Camera Enclosures - Microphones - Physical or Virtual Recording Servers - Touch Panels - Software application for workstations - POE Switches - Point-to-zoom cameras - In-room remote viewing indicator lights - Motion-detector camera activation - Button-Push / Toggle switch camera activation Detectives responsible for conducting interviews will have access to an easy-to-use solution that will reliably capture crucial statements and important body language. This evidence can then be reviewed later and used when building a case. The system is controlled with touch panels that are pre-installed with Axon Interview software. With a simple tap of the screen, detectives can start an interview from either inside or outside of the interview room. The touch panel also unlocks time-saving workflows that can be leveraged during an interview—such as metadata entry to make evidence management easier, audio/video masking to protect individual privacy, note-taking tools, and bookmarking features to flag points of interest in an interview for later review. Additionally, command staff or other personnel can keep track of interviews as they happen through Axon Interview's Live Streaming application. The personnel can view multiple rooms at once and add notes and markers to an interview in progress. For security, access to interview rooms via livestream can be password protected. Features and benefits REDUNDANT ON-PREMISE STORAGE SERVERS to prevent the loss of critical evidence if a connectivity issue were to occur prior to uploading to the cloud A CONTINUOUS RECORDING BUFFER that temporarily stores audio and video to local servers, which allows agencies to retrieve evidence if a user forgot to start a recording A SECURE EVIDENCE UPLOAD PROCESS TO AXON EVIDENCE that protects the chain of custody and offers cloud-based storage	
--	--	---	--

73	Video capable threat and weapons detection.	☒ Yes ☐ No	The Fleet 3 in-vehicle camera solution offers integrated Automatic License Plate Recognition technology. This technology can be used in combination with pre-defined criteria to alert based on a number of factors, such as a vehicle being stolen, or as part of an active search.	*
74	Related equipment complementary to the offering of the solutions in 71-73 above, including automated activation devices, lasers, monitors, recorders, microphones, and transmitters.	☒ Yes ☐ No	Axon Signal technology utilizes Bluetooth to activate nearby cameras in certain situations. This can be based on activating a TASER, withdrawing a weapon armed with Axon Signal Sidearm, and a variety of 12-volt signals in the vehicle, including, for example, activating sirens, a crash, or opening doors. Certain Axon Interview cameras can be configured to activate based on motion.	*

75	Technology, data storage, advanced analytics, redaction, and management software solutions and applications for self-hosted, cloud-based, and hybrid systems that are complementary to the offering of the solutions in 71-73 above.	☒ Yes ☐ No	Axon Evidence is a scalable, cloud-based Digital Evidence/Asset Management System (DEMS), which stores all digital evidence in a centralized, secure system. Axon Evidence integrates with the entire Axon Ecosystem of devices and applications, so your personnel can use its suite of features to easily store, organize, and view evidence. Please see the attached solution description for detailed information on Axon Evidence. Axon Evidence includes easy-to-use case-building tools and sharing workflows that allow users to build cases out of the evidence stored in the system. Once built, these cases can then be shared across your agency and with prosecuting partners in other agencies and jurisdictions. Axon focuses on creating solutions to solve the complex challenges of digital evidence management. Rather than focusing solely on the camera or "capture" aspect, Axon looks at the bigger picture, considering the costs of ingesting, managing, retrieving, and sharing the data or the "capture to courtroom" workflow. We pay close attention to how officers interact with the application, as we believe it should conform to the needs of law enforcement and never the other way around. After years of collecting feedback and listening to input from law enforcement, Axon created the Digital Evidence Workflow (DEW) framework. The DEW Framework was designed to help agencies make sense of complicated and complex systems and highlight areas where they could improve their efficiency and effectiveness. The Axon Evidence digital evidence management solution was designed to align with and simplify this workflow. Axon Evidence automatically integrates with all Axon solutions including TASER CEWs, Axon Fleet, and Axon body-worn cameras. Axon Evidence also has manual bulk upload capabilities to ingest and manage many other forms of digital evidence. Axon Evidence is a true end-to-end solution providing the application and the infrastructure required to run it. With Axon Evidence, all you need to access your evidentiary information is an internet connection and a standard web browser. Axon Evidence can ingest assets from multiple sources, manage them simply with configurable metadata fields, retrieve them with an advanced search engine, automate access control and retention with intelligent workflow features, redact videos using powerful tools for FOIA requests, and collaborate effortlessly with other stakeholders using secure sharing features.
----	--	--	---

76	Accessories complementary to the offering above, including docking stations, chargers, memory cards, cables, adapters, clips, mounts, batteries, holsters, and harnesses.	☒ Yes ☐ No	Docking stations The Axon Body 3 cameras are compatible with two types of docks—an 8-bay Dock and a 1-bay Dock. Each dock is designed to charge the camera or cameras, and provide a connection to our DEMS, Axon Evidence, to securely upload evidence and receive the newest operating system updates or configuration changes. Please see the attached Axon Body 3 and Axon Body 4 solution descriptions for a images and specifications. Each dock function as an Ethernet adapter, an unmanaged network switch, and charger. All Axon Body 3 cameras are compatible with any Axon Body 3 Dock. All that is required to install an Axon Body 3 Dock, is the supplied Ethernet cable, an active internet port that connects to your network, and the included power cord. Upload rates average 30 MBPS withing a dock. Each time the Axon Body 3 camera is docked, the time is automatically checked and reset. The dates and timestamps sync with the atomic clocks at the National Institute of Standards and Technology (NIST) and cannot be altered, which protects the chain of custody. The timestamp can be displayed in local or UTC. Axon also provides an option for Wall Mount Brackets, which were designed to minimize the device-storage footprint, as well as provide easy access to your device(s). The docks are typically mounted at an angle to help keep devices connected and operating lights visible. Mounts The Axon Body 3 camera is a self-contained audio-visual unit with no external wires. The camera utilizes a proprietary mounting system, allowing it to fully attach or detach from a mount in less than one second. Please see the attached Axon Body 3 and Axon Body 4 solution descriptions for a detailed list with images of all mounting options. Whether your officers decide to mount their devices on a shirt, patrol vest, jacket, or belt, our easy-to-use mounting system—which includes an attachment piece built into the back of the device and an attachment receiver built into each mount—allows them to simply attach and lock the camera in a desired place and position. Officers can easily remove and securely remount the camera as needed and no alteration to uniforms is necessary for most mounts. Having multiple mounting options that attach to a variety of uniforms and clothing types can be both beneficial and convenient. Axon provides both low-retention mounts that are easy to maneuver and breakaway, as well as high-retention models that become an integral part of the uniform. With
----	--	--	---

			either option, officers can leverage our secure mounting system with RapidLock technology to help capture truth. The camera's magnetic mounts are strong enough to hold the devices in place while running or fighting. To mitigate the jostling and bouncing that might happen during a foot pursuit or a physical altercation, Axon camera mounts are designed to fit on the centerline or above the beltline of the user to benefit from the human body's own mechanics for absorption of impact and energy. Axon Body 4 Point of View Module The Axon Body 4 camera offers an easily integrated point-of-view camera called the Axon Flex POV Accessory. The Flex POV module does not require charging or offload. When a Flex POV module is connected, Axon Body 4 will buffer and record from the POV module perspective. When the POV module is disconnected, Axon Body 4 will automatically switch back to the Body Worn Camera perspective. When a Flex POV module is connected to a user's camera for the first time, Axon Body 4 will prompt the user to set the POV orientation. The orientation of the POV module can be determined using the letter on the top of the POV module when mounted. Once set, orientation can be updated using the camera menu. Axon Body 4 Quick Disconnect Charger While the Axon Dock is the primary means of charging, the Axon cameras can be charged by any electrical charger with a USB connector. The Axon Body 4 uses a USB 3.0, Type-C receptacle. This flexibility allows an officer to charge a camera from any location with a USB-compatible power source. The Axon Body 4 also includes a magnetic disconnect charger for additional ease of charging.	
77	Services complementary to the offering above, including training, installation, and administration of warranty programs.	☒ Yes ☐ No	A successful program depends on the ease of implementation and the experience of the deployment team. Axon's Professional Services (PSO) team includes experienced professionals who have completed hundreds of deployments covering hundreds of thousands of cameras, as well as the supporting evidence management systems. Axon's PSO, data migration, training and Fleet installation teams have extensive experience helping agencies of all sizes implement their body-worn and in-car camera programs. By offering dynamic deployment plans, experienced deployment teams, and a solution developed in-house specifically for public safety, Axon is uniquely positioned to provide customers with an effective deployment, training, and	

support experience.

With Axon, customers receive a full solution, mitigating the project and support risks associated with having multiple, different suppliers. Axon has the manufacturing capability, financial capacity and skilled and available workforce to ensure that a program is successful. Our reputation for going above and beyond to ensure that our customers are not only satisfied, but successful with our products is well known throughout the industry, and we invite all customers to validate this with objective resources.

By having our staff complete installations, customers can expect project alignment, with end users gaining a more complete picture of the features and functionality of the solutions. Our PSO team is trained specifically to install our proprietary solutions, meaning customers will benefit from having installers with the most up-to-date product information, product training, and installation techniques.

Many of our PSO implementation specialists joined Axon directly from law enforcement and were responsible for planning and managing similar projects in their former law enforcement roles. This real-world experience is an invaluable resource and allows them to predict and overcome potential challenges as well as effectively collaborate with command and IT staff. Our staff can also offer guidance on custom workflows and processes to help use your body-worn and in-car cameras and DEMS effectively and in compliance with local laws and statutes.

When selecting a solution, it is worth considering whether the hardware and software were built from company acquisitions or developed by the same engineers who support it today. The proposed body-worn and in-car camera hardware and DEMS software were designed and maintained by Axon's in-house engineers, allowing our teams to easily pass on feedback for feature requests as programs progress. Our U.S.-based Technical Support team can engage directly with our in-house engineers for advanced troubleshooting if the need arises.

At the beginning of each program, we meet with customers to define requirements and outline a project schedule.

Our programs typically include items required to:

- Migrate your existing data;
- Establish integrations with your current platforms as defined in the requirements;
- Build and deliver your solutions;
- Configure all body-worn camera LTE sim cards, establishing them on the appropriate carrier networks, and

managing all body-worn LTE data plans.

Create your initial configuration in Axon Evidence;

Train your administrators;

Install your in-car cameras and,

Provide long term support.

Deployments are led by Axon's PSO team, who will begin by reviewing the proposed project plan with designated point of contact. Axon's PSO team will coordinate direction with this point of contact throughout the project to accomplish the tasks necessary for a smooth, successful implementation. During the implementation kick-off calls, our resources will work collectively to refine the plan, and define a final schedule.

These initial discussions will set expectations for deployment timing and staffing. Administrator guides, networking information, and other critical solution information will be provided to your program point of contact to assist with planning. Axon's PSO team will also evaluate the project for proper scoping and follow-up to obtain additional information if necessary prior to on-site services. This may include information on network specifications/bandwidth, CAD/RMS integration, desired offload method, and other system information that may require involvement from your network administrators or IT team. It is important to agree on a solid plan at the beginning of the program, as well as to set the policies that will guide how data is migrated and establish the rules that will be used to configure the systems.

The resulting plan will be documented and shared with each member of the team, providing the structure to successfully complete your project implementations.

Having your policies in place before deployment begins helps to streamline the go-live process and ensures officers are prepared to use the system as soon as possible. Additionally, necessary categories in Axon Evidence should be considered, as they determine evidence retention. Categories are completely customizable to meet your local policies and laws. To ensure proper input and legal compliance, customers should gather the following agency and community stakeholders before building your body-worn and in-car camera policies.

POLICY MAKERS – Stakeholders

such as command staff and community leaders should be included when developing body-worn and in-car camera policies.

FIELD TRAINING OFFICERS –

Officers who represent the end users of the devices.

EVIDENCE CUSTODIANS –

Including those who will be responsible for digital evidence sharing is key.

LEGAL REPRESENTATIVES –
Including members of the larger legal community can assist with community alignment and buy-in.

Once the proper stakeholders are gathered, Axon's team will collaborate with customer personnel to help draft the policy definitions necessary for the successful use of Axon Evidence.

First, user roles should be considered. User roles and their permissions in Axon Evidence are highly customizable, and our PSO team can assist with the development of custom roles during deployment. Identifying the level of permissions needed (such as the ability to view evidence, share evidence, download evidence, restrict evidence, etc.) for each role is customized. The guides provided by the PSO coordinator during initial planning conversations will help with this task.

When determining necessary custom retention categories, customers should consider consulting State Retention Schedules or other legal guidance. During on-site services, our PSO team can then offer guidance to set up these pre-determined retention categories in Axon Evidence. Having these critical system policies in place prior to deployment will support a quicker, more thorough roll-out.

While the primary Evidence solution will be maintained in the cloud, there can be a number of areas where Axon and customers will need to agree on information technology approaches and requirements.

This primarily includes decisions related to LTE and Wi-Fi uploads, networking permissions for body-worn camera docks, and offload methods for the Fleet 3 system.

These discussions will happen early in the program, allowing Axon to finalize details of the implementation plan, including configuration and installation requirements.

For customers with existing DEMS, Axon will help define a migration strategy. Axon Evidence is designed to be highly configurable, and supports the creation of both free-text metadata (tags) and customer-defined metadata fields. The flexibility of Axon Evidence ensures customers get the information they need that is most effective for searching, while at the same time standardizing their terminology over time. This supports greater efficiency, less re-training, and ultimately greater organizational value.

Every system your agency uses may be organized a little differently. For example, in your in-car video management system, you may

classify evidence as "Evidence Type" whereas in your CCTV system you may classify evidence as "Offense". Axon's migration process allows customers to visualize and map out how they want this information to appear in Axon Evidence. Axon will work with customers to design a metadata mapping schema for Axon Evidence based on the metadata tags and fields from the legacy system. Based on this mapping schema, an Axon Field engineer will use our automated tools to map the desired metadata to fields, pre-append any audit information into Axon Evidence audit logs and upload the assets with this information populated in Axon Evidence. Axon will demonstrate this migration in a test environment for customers to review and sign off that the data is uploaded and organized as desired. Ingesting and pre-appending the audit trail for each piece of evidence maintains full evidentiary integrity as you migrate systems automatically. This allows Axon Evidence to be a single source of truth detailing the lifespan of your evidence. Upon sign-off, Axon will install the migration tools and initiate upload into the live environment. The upload of historical data will commence after all legacy cameras are decommissioned to ensure that no evidence is lost in the transition.

Training

Training Overview

Axon's training approach is aligned with the overall coordination of the integrated body-worn camera, in-car camera, and digital evidence management solution implementation. Our approach ensures that those responsible for administering the digital evidence ecosystem, as well as those responsible for using our systems and devices, have multiple options for initial and recurring training.

We will provide initial training, as well as access to the on-line Axon Academy for refresher training, and future training of new users. Axon is highly flexible with our training options, and can adjust courses and approaches as needed based on discussions in the project planning phase.

Training is largely centered around the types of users and devices, focusing on those with administrative responsibility, in house trainers, detectives, redaction technicians, body-worn camera users and Fleet users. Our proposed training is outlined below.

Training Materials

Our Professional Services team will provide soft copies of User Guides, Axon Quick Start Guides, and Manuals, Axon Evidence

Administrator Reference Guide, Axon Evidence Security Guide, End-to-End Deployment Guide, Implementation Best Practices Guideline, and a Go-Live Checklist.

Additional curriculum and support materials include, but are not limited to:

- Job Aids
- E-Learning Certification Programs
- Video Training Demonstrations
- Software Simulations
- Enrollment for Virtual Classes
- Recordings of Previous Classes and Demonstrations
- Sample Lesson Plans

Key User Training (Train the Trainer)

End users can be trained one by one or in a train-the-trainer style. For a department of the size of Champaign, we advise training an initial subset of key end users. This group will serve several roles, including confirmation of system functionality, performance, and feedback on any localized issues that had not been previously identified. This initial subset of trainees can act in a "train the trainer" capacity for their co-workers and typically become a resource when newer users are activated and require training or assistance.

System Administration Training

System Administrator training typically consists of a session covering custom roles and permissions, retention categories, and other critical Axon Evidence settings.

Additionally, Axon Evidence features will be discussed, including working with evidence, redaction capabilities, case functionality, reporting options, audit trails, and device inventory. Administrators will also learn how to configure items specifically related to Axon Body 3, Axon Fleet 3, Axon Signal, and ALPR.

Each System Administrator training session is generally three to four hours in length and can accommodate up to 10 users.

Axon Evidence User Training

If training for evidence technicians, supervisors, detectives, or redaction technicians is necessary for your program, our team can accommodate those needs. These sessions are customized and will cover portions of Axon Evidence that are central to the job functions of those in attendance.

Recommended Class Structure / Training Plan

Under this project, Axon will provide the following training classes:

- One (1) three-hour Super User (Administrative) Training session (two (2) sessions can be conducted, if needed). There is no limit to the number of attendees for these sessions.
- One (1) three (3) hour Train the Trainer session. There is no limit to the number of attendees for these

sessions.

One (1) one and a half (1.5) hour Evidence Tech Training. There is no limit to the number of attendees for these sessions.

Fleet 3 Training - Generally, end users will be trained on the system when they return to pick up their vehicle after hardware installation is complete. They will be trained on system operation and best practices. This process can be modified if needed; in some larger agencies a group of end users may be trained, who will then train other groups of end users.

The customer trainers would then complete the rollout of the cameras and training to all the officers. The number of classes will vary depending on the size of each department. For customer train the trainer rollout, we recommend a limit of 15 officers per class.

Training is normally conducted at the beginning of a shift so that the officer can begin using the equipment immediately. Having training coincide with deployment reinforces the material taught during training and allows any issues that arise to be addressed by training staff immediately.

While this is our recommended and proposed class structure and curriculum, our approach is flexible and can be modified to meet the needs of the City.

Additional Training Resources and Continued Learning

Our continued learning site, Axon Academy, is your go-to online resource for learning more about your TASER smart weapon, Axon camera, Axon Evidence account, and how each of these components interface with other elements of the Axon ecosystem. Supported by the Police One web infrastructure, Axon Academy is a convenient and secure way of accessing information to help agencies make the most of the Axon Ecosystem of products and digital evidence management software. Within Axon Academy, there are three different ways to learn:

ON-DEMAND E-LEARNING MODULES – Each of these modules address a different element of the Axon Ecosystem and provide a self-paced, individual learning experience whenever is convenient for your users

VIRTUAL TRAINING COURSES – these courses are offered live via the web, and give your users the ability to participate in a class and interact with the instructor

CERTIFICATION PROGRAMS – Our comprehensive certification programs allow learners to pull together a specified list of resources to quantify their knowledge in a particular area (e.g., CEWs, Axon Evidence, Axon cameras).

Training content is developed and maintained by Axon subject matter

experts and supporting documentation is designed to provide a simple and straightforward way of learning about specific topics. The database continues to grow as our product and service offering expands.

Fleet 3 Installation

Axon Fleet 3 significantly reduces the need for bulky and expensive components often seen in traditional in-car solutions. With Axon Fleet 3, customers will benefit from minimally-designed system components such as our integrated cameras built to capture both audio and video, as well as provide integrated ALPR capability. Our sleek hardware and non-obtrusive wiring installation help optimize space within the patrol vehicle and promote an open and safe cabin in which an officer can move about freely and unobstructed. The Axon Fleet 3 in-car system has a small form factor designed to offer a discreet and inconspicuous setup within a variety of vehicles, including civilian, unmarked, and patrol vehicles. Our team will work with customers to identify mounting locations within the vehicle that limit unwanted attention.

Our proposed solution will include all necessary wiring. Axon Fleet 3 has been developed to utilize Power over Ethernet (PoE) connections, which offer both greater connection speed and stability. All wiring will be installed and run underneath the lining of the vehicle or with the shape of the vehicle where possible. Any exposed wire will be secured, mounted, and bundled together to avoid any loose cabling.

During installation, our team will work with customers to determine the best mounting option for Axon Fleet 3 cameras in each vehicle, while keeping practical use and officer safety in mind.

Cameras are typically mounted to the windshield or rear glass with an adhesive and can be removed without permanent damage. The offered Fleet 3 system includes two cameras: the dual view, forward facing camera that includes the ALPR camera, and the interior camera to capture the rear cabin.

The Axon Fleet 3 Dual-View Camera is mounted on a swivel-ball joint that allows the camera to be panned and tilted to ensure objects of interest are within the camera's field of view. It supports 360-degree articulation. An internal spring provides consistent sensory feedback as a user makes adjustments. The swivel-ball joint has detents that click in place every 22.5 degrees of horizontal rotation (pan) to hold the camera in the desired position.

The Axon Fleet 3 Interior Camera is mounted on an adjusted angle mount that allows the camera to be

tilted up or down to ensure objects of interest are within the camera's field of view. The Interior Mount can be adjusted to capture a comprehensive view of the cabin.

Long Term Support

In our view, a project is not over when a deployment is concluded. The final portion of any Axon delivery is our professional customer support, which starts after deployment concludes and continues for the life of the solution. Axon has included an initial five-year warranty as part of this project.

We have a multi-level approach to service, including our account specific Customer Success Managers, our 24/7 technical support and our Return Merchandise Authorization (RMA) team to help our law enforcement partners have the most successful body-worn, in-car camera and digital evidence management programs possible.

We begin the post-deployment process with a survey that allows all customers to provide feedback directly to Axon leaders, and we provide multiple options for getting help, offering suggestions, or expanding your Axon ecosystem.

Customer Success Manager

We assign a customer success manager (CSM) to your account for the remainder of your contract. Their goal is to support your day-to-day needs, educate you on new features, and help you receive value from your investment. Your CSM will wear multiple hats, from project management to product expert to consultant, and will continually be focused on making the City more efficient and confident in your daily workflows.

As your program develops and progresses, your CSM can take hardware and software feedback and pass it along to our engineers—another benefit of deploying a solution that is serviced by the same engineers who developed it. In fact, many new features have been built directly from such suggestions from our law enforcement partners. They will also work with your sales executive if any further purchases are desired. Your CSM can be reached by phone or email and can be adaptable to your communication preferences.

24/7/365 Technical Support

Our Technical Support team is US-based and offers live phone support 24 hours a day, seven days a week. This is included as part of your investment in the Axon ecosystem and any member of your agency can call; our staff will help anyone with their questions, not just supervisors. A caller is usually talking with one of our support staff within 30 seconds of placing their call. Online, email-based support and remote-location

		troubleshooting are also included. If a technical issue requires advanced troubleshooting or interfacing with our in-house engineers, our Senior Technical Support team (Tier 2) can take over from the Technical Support team (Tier 1). All senior technical support representatives hold certifications from their respective governments for access to CJI. The team currently holds a variety of education and information technology certifications, and many have a background in law enforcement. RMA Process If equipment needs to be returned for repair or warranty work, we make the process as simple and hassle-free as possible. Axon's return material authorization (RMA) request process is housed directly within Axon Evidence, allowing users with appropriate permissions to create repair requests easily. Our US-based RMA team works out of our Scottsdale, AZ headquarters. All returns are initiated, tracked, and managed using the hardware's unique device serial number, which also correlates with warranty status and helps protect evidence integrity if evidence recovery is needed. Axon's RMA process is also integrated with FedEx and return labels are provided at no extra cost.
--	--	--

Table 15: Industry Specific Questions

Line Item	Question	Response *
78	Describe the security features of your proposed solutions in relation to data security.	Axon Evidence, the same application used for managing TASER evidence, is a cloud-based solution that complies with the Federal Bureau of Investigation's Criminal Justice Information Services (CJIS) Security Policy, which sets the minimum-security requirements to provide an acceptable level of assurance to protect the full lifecycle of Criminal Justice Information (CJI). Axon Cloud Services was designed and is operated to ensure that it is compliant with the FBI CJIS Security Policy at both the application and data storage layers. Customers can be assured that their digital data is protected by a robust information security program that is designed to exceed the CJIS security requirements as well as provide protection against current and emerging threats. The Axon CJIS Compliance White paper outlines the specific security policies and practices for Axon Evidence and how they are compliant with the CJIS Security Policy. Read more about Axon's CJIS Compliance program and commitments here. http://www.axon.com/compliance. Axon Evidence offers numerous data security management functions to meet and exceed industry standards for the architecture and security of Axon Evidence. Axon has developed and operates secure software development lifecycle procedures (SDLC). Execution within the SDLC ensures security is evaluated at every phase of development and that quality measures are met. All evidence data is encrypted at rest and in transit. Robust SSL/TLS is implemented for data in transit using TLS 1.2 with a 256-bit connection and Perfect Forward Secrecy. Evidence data stored at rest is encrypted with at least 256-bit AES. The graphic below offers a high-level view of the various layers of security implemented in the CJIS compliant solution. Axon's compliance with a number of security standards in addition to CJIS demonstrate our commitment to providing a trustworthy platform to our customers, and offers a way to understand the controls put in place to secure Axon Evidence and the data you store in it. These additional certifications, compliance measures, and security assurances include: ISO/IEC 27001:2013 Certified - Information Security Management Standards ISO/IEC 27017:2015 Certified - Code of Practice for Information Security Controls

ISO/IEC 27018:2019 Certified - Code of Practice for Protecting Personal Data in the Cloud
 CALEA Standard 17.5.4 Compliant
 HIPAA and HITECH
 AICPA SOC 2 Type 2 Reporting (Applicable only to Axon Evidence)
 Cloud Security Alliance - CSA STAR Attestation (Level Two)
 Cloud Security Alliance - CSA STAR Self-Assessment (Level One)
 Accessibility Conformance Report - WCAG 2.0 & VPAT/Section 508

BWC Security Overview

Law enforcement data is among the most sensitive in the world and, with Axon's robust information security program, we can help keep that data protected at all times. Our latest body-worn camera, Axon Body 3, includes a number of security features that help keep your valuable evidence and other information safe. Both physical and software approaches ensure the security of data even if the camera is lost or stolen, and help you maintain a proper chain of custody.

Physical Security

SECURED COMPARTMENT – Axon assembles Axon Body 3 cameras with Torx screws, thus preventing access to the storage without proper tools.

EMMC STORAGE (EMBEDDED MULTIMEDIA CARD) – eMMC storage is populated on the circuit board rather than using an SD card. Accessing and reading eMMC is difficult and would require destruction and/or modification of the circuit board. Videos cannot be deleted from the camera. Cameras will not natively mount into a Microsoft Windows operating system like a mass storage device such as a flash drive or external hard drive would.

Software/Firmware Security

NO PARTITION TABLE – The storage media does not have a partition table and will show as an unreadable drive/ card (under any operating system).

ENHANCED VIDEO AUTHENTICITY & INTEGRITY VALIDATION – Authentication and validation checks between the camera and Axon Evidence;

SIGNED COMMANDS – Cryptographic validation of commands sent to the camera from Axon Evidence;

SECURE BOOT – Only trusted, cryptographically signed firmware will run on the camera;

HASH TREE IMPLEMENTATION – Facilitates multiple layers of forensic integrity;

DISK ENCRYPTION – While on the device, evidentiary video is protected from manipulation with AES-XTS 128-bit encryption. Currently AES-128 is acceptable for protection of classified data, up to SECRET, by the US federal government.

Secure Transfer

The Secure Upload Process

Axon cameras are designed to protect and preserve the evidence they capture. The cameras store all video files securely in onboard storage until the files are completely and successfully transferred into the digital evidence management system. All communication between the Axon Body 3 camera and Axon Evidence is conducted over 256-bit AES encryption to safeguard data during transfer.

During offload from the camera to Axon Evidence:

1. The precomputed SHA-2 cryptographic hash tree is located for each video that needs to be uploaded and each SHA-2 hash tree is computed immediately after the corresponding MP4 video finishes recording.
2. The SHA-2 cryptographic hash tree and video metadata are transmitted to Axon Evidence. The MP4 video files are saved securely on Axon Evidence in their original state, as verified by the SHA-2 hash tree function.
3. Upon completion of the upload process, the SHA-2 cryptographic hash tree values are evaluated to detect data corruption of any kind. A contiguous SHA-2 hash is computed after this verification step.
4. Once the hash values and data integrity are verified, the file is confirmed to be uploaded, and the corresponding video files are deleted from the camera. If a transfer is terminated before its video files are fully uploaded, any files not completely uploaded to Axon Evidence will remain on the camera, so that upload can resume the next time the camera is docked or connected.

Loss of power to an Axon camera will not cause data loss or corruption. The devices maintain a suitable amount of backup power to ensure proper shutdown. If a device were to lose power, it would properly close out all incident files (videos) to ensure that no data was lost or corrupted. In the event of sudden and complete power loss, the device will perform a video recovery operation during the next boot process and close out the incident file. The interrupted recording file, as well as any previously recorded files, will be available once power is restored.

79	Describe the data storage, Artificial Intelligence (AI) analytics, and management features and functionality as they relate to your proposed products.	As a cloud-based system, Axon Evidence's architecture is modular, scalable, and extensible. All data is stored in the Evidence instance at a Microsoft Azure data center. Managing the vast amount of digital evidence available to agencies today can be overwhelming. Especially when the burden is on end users to keep evidence organized—no matter the source. This becomes even more difficult when digital evidence is stored in various locations, on different devices, and across many platforms. Axon's unlimited third-party storage plan—which includes storage for both Axon-captured evidence and third-party evidence—offers agencies a modernized approach to digital evidence management that is affordable, convenient, modular, secure and can scale to meet any storage requirements. With unlimited storage, Axon Evidence can be the main source of storage for all digital evidence. You can then easily manage, store, share, receive, and investigate your data all from a single system. To help with the usability of large data volumes, content that has not been viewed or accessed for six months may be moved into archival storage. Archived files are still searchable and can be retrieved with a single click. Interview Room Axon Interview uses a local storage server to temporarily store video before upload to Axon Evidence. This is in place to ensure that no evidence is lost due to communications issues. Axon Body Worn Cameras Axon cameras will never overwrite previously recorded footage. It is not possible to delete or modify any video content on the device; videos are only deleted from the camera once they completely and verifiably upload to the application. This safeguard ensures no video content is accidentally lost or altered. The Axon Body 3 has 64 GB of non-removable storage to house captured video files and the camera's operating system. This is sufficient to hold 11 to 46 hours of recorded video (depending on resolution). The Axon Body 4 has 128 GB of non-removable storage on a solid state eMMC to house captured video files and the camera's operating system. This is sufficient to hold 11 to 103 hours of recorded video (depending on resolution). Axon Performance Axon Performance allows supervisors or managerial-level staff to review their agency's body-worn camera, Fleet and TASER metrics. Not only can Axon Performance help an agency adhere to policies and programs currently in place, but they can leverage the technology to identify gaps in performance and evidence management. By gathering this information, your agency can work to train and improve an officer's skill set. Please see the attached solution overview for more information. Auto-transcription As cases make their way through the justice system, an accurate transcript will be required at some point. Manual transcription typically takes 4-10 times longer to produce than the length of the actual audio, meaning there are often lengthy backlogs and budget constraints, which slow the delivery of admissible evidence. Furthermore, during the transcription process, transcribers are forced to repeatedly listen to potentially disturbing audio to ensure accuracy. To address these issues, Axon's Transcription Assistant offers access to powerful artificial intelligence (AI) and an intuitive user interface (UI) to help make transcribing audio faster and more efficient.
----	--	--

80	Describe how your proposed product(s) or systems integrates with Computer Aided Dispatch, Records Management, Digital Evidence Management, and/or Situational Awareness Systems.	Axon Evidence is a Digital Evidence Management System (DEMS), and a large benefit with Axon is that our full ecosystem of products natively integrates with Axon Evidence. There is never a need to worry about the core integration of evidence collection, storage and management as Axon provides all these capabilities. Axon has a proven integration with situational awareness systems such as RapidSOS and Flock through our Axon Respond API. This API is fully developed and requires no additional work for customers. Generally, the situational awareness systems will begin polling Axon Respond continuously, providing real-time access to officer locations. The location data of both body-worn and Fleet cameras will flow into these systems for visualization on their display. Integration with CAD/RMS Auto-tagging is a feature that categorizes videos based on the correlated event metadata captured by the respective systems. Common data already collected by the CAD or RMS, such Event ID, Event Type, Officer Badge ID, and Dispatched and Cleared Times can be automatically associated with evidence, without the need for manual intervention. Integrating a CAD or RMS system with Axon Evidence will save officers valuable time, because the majority of tags will be automatically added by the system. With auto-tagging, officers simply record videos with Axon body-worn or in-car cameras and upload them. Axon Evidence will use the data from the CAD and RMS solutions to apply the appropriate tags. Officers will still be able to add custom metadata tags in the field. On a regular schedule, customers export a database-printout file to a specific folder from the CAD or RMS software. The printout file format, generally an .xml or .csv, is designed to comply with Axon Evidence requirements for integration. Axon supplies a .NET 4.0 service "Integrator Application" on your server that monitors the selected folder. When the service detects the presence of a printout file, it encrypts the file using AES 256-bit encryption and sends it securely to Axon Evidence. After Axon Evidence confirms receipt of the file, the application deletes the local copy of the file. Axon Evidence decrypts the printout file and parses the data found in the file. Using an algorithm, Axon Evidence determines which evidence file each piece of data applies to and tags those files appropriately. Evidence can be auto-tagged for 72 hours after upload, and then will require manual tagging. When Axon Evidence finishes processing a batch of data received from the CAD/RMS solution, it sends the specified recipients a reporting email that includes summary results of the processing and detailed reports about evidence matched.
----	--	---

81	Describe how your system allows for secured sharing of videos – file sharing systems.	Sharing Evidence Axon Evidence enables users to share content with internal and external stakeholders without the need for additional licenses. This includes other agencies already using Axon Evidence or Axon Justice Premier, as well as external users who do not have Axon Evidence accounts. Sharing with Outside Agency Axon Evidence Users Axon Evidence makes it easy to share evidence and cases with other Axon Evidence agencies, as well as those utilizing our Justice Premier solution for prosecutors and public defenders. Since these external users already have Axon Evidence credentials, shared evidence can be used in the same way as their own digital evidence. After evidence is added to Axon Evidence, a user can simply share the case with any of their trusted partner agencies with Axon Evidence credentials. As users share evidence with partner agencies, the partner agencies will only have access to the data a user has chosen to share via an access list. All unshared data remains completely unavailable. When files are shared with a partner agency, Axon Evidence sends a copy of the files and their associated metadata, which the partner agency can manage independently without affecting the original evidence. Any evidence that is shared is preserved in its original form in the sharer's instance of Axon Evidence. Sharing With Non-Axon Evidence Users A user can share evidence with those who are not Axon Evidence users by emailing a download link to an external email address. Audit Trails, Table of Contents, and Transcripts, an Optional Message and the Duration in days that the share is active, can all be shared with the core evidence. All included documents will be made available via a ZIP folder, which a recipient can access without having to sign into an Axon Evidence account. There are no additional authorizations or licenses required by Axon to share files using this method. However, please note that access can no longer be centrally controlled once it is downloaded locally. Data Export Users cannot modify original videos captured for chain of custody and chain of evidence reasons. If the original content or video evidence is uploaded as an MP4 it will be downloaded as an MP4 for review. Axon does not apply any proprietary formats when files are exported. This applies with any files such as PDF, DOC, AVI, WAV, MP3, AAC, etc. At the time of upload an SHA cryptographic hash function is generated and used to verify the integrity of the content uploaded. This SHA hash is also available at time of download for verification of authenticity.
82	Detail how your system complies with Criminal Justice Information Systems (CJIS) security requirements.	Axon Evidence, the same application used for managing TASER evidence, is a cloud-based solution that complies with the Federal Bureau of Investigation's Criminal Justice Information Services (CJIS) Security Policy, which sets the minimum-security requirements to provide an acceptable level of assurance to protect the full lifecycle of Criminal Justice Information (CJI). Axon Cloud Services was designed and is operated to ensure that it is compliant with the FBI CJIS Security Policy at both the application and data storage layers. Customers can be assured that their digital data is protected by a robust information security program that is designed to exceed the CJIS security requirements as well as provide protection against current and emerging threats. The Axon CJIS Compliance White paper outlines the specific security policies and practices for Axon Evidence and how they are compliant with the CJIS Security Policy. Read more about Axon's CJIS Compliance program and commitments here. http://www.axon.com/compliance.

Exceptions to Terms, Conditions, or Specifications Form

Only those Proposer Exceptions to Terms, Conditions, or Specifications that have been accepted by Sourcewell have been incorporated into the contract text.

Documents

Ensure your submission document(s) conforms to the following:

1. Documents in PDF format are preferred. Documents in Word, Excel, or compatible formats may also be provided.
 2. Documents should NOT have a security password, as Sourcewell may not be able to open the file. It is your sole responsibility to ensure that the uploaded document(s) are not either defective, corrupted or blank and that the documents can be opened and viewed by Sourcewell.
 3. Sourcewell may reject any response where any document(s) cannot be opened and viewed by Sourcewell.
 4. If you need to upload more than one (1) document for a single item, you should combine the documents into one zipped file. If the zipped file contains more than one (1) document, ensure each document is named, in relation to the submission format item responding to. For example, if responding to the Marketing Plan category save the document as "Marketing Plan."
- [Pricing](#) - 2023 Axon Pricebook - Sourcewell 2.0.xlsx - Tuesday October 10, 2023 15:41:59
 - [Financial Strength and Stability](#) - AXON_2022_AnnualReport.pdf - Tuesday October 10, 2023 15:42:15
 - [Marketing Plan/Samples](#) - Cooperative Contract Marketing Example.docx - Wednesday October 11, 2023 15:08:36
 - WMBE/MBE/SBE or Related Certificates (optional)
 - [Warranty Information](#) - Axon-Master Services and Purchasing Agreement- Sourcewell 101223.docx - Tuesday October 10, 2023 15:43:02
 - [Standard Transaction Document Samples](#) - Axon-Master Services and Purchasing Agreement- Sourcewell 101223.docx - Tuesday October 10, 2023 15:42:43
 - [Upload Additional Document](#) - Product Descriptions.zip - Tuesday October 10, 2023 15:46:25
 - [Requested Exceptions](#) - Sourcewell RFP 101223 - Axon's Exceptions.docx - Tuesday October 10, 2023 15:42:34

Addenda, Terms and Conditions

PROPOSER AFFIDAVIT AND ASSURANCE OF COMPLIANCE

I certify that I am the authorized representative of the Proposer submitting the foregoing Proposal with the legal authority to bind the Proposer to this Affidavit and Assurance of Compliance:

1. The Proposer is submitting this Proposal under its full and complete legal name, and the Proposer legally exists in good standing in the jurisdiction of its residence.
2. The Proposer warrants that the information provided in this Proposal is true, correct, and reliable for purposes of evaluation for contract award.
3. The Proposer, including any person assisting with the creation of this Proposal, has arrived at this Proposal independently and the Proposal has been created without colluding with any other person, company, or parties that have or will submit a proposal under this solicitation; and the Proposal has in all respects been created fairly without any fraud or dishonesty. The Proposer has not directly or indirectly entered into any agreement or arrangement with any person or business in an effort to influence any part of this solicitation or operations of a resulting contract; and the Proposer has not taken any action in restraint of free trade or competitiveness in connection with this solicitation. Additionally, if Proposer has worked with a consultant on the Proposal, the consultant (an individual or a company) has not assisted any other entity that has submitted or will submit a proposal for this solicitation.
4. To the best of its knowledge and belief, and except as otherwise disclosed in the Proposal, there are no relevant facts or circumstances which could give rise to an organizational conflict of interest. An organizational conflict of interest exists when a vendor has an unfair competitive advantage or the vendor's objectivity in performing the contract is, or might be, impaired.
5. The contents of the Proposal have not been communicated by the Proposer or its employees or agents to any person not an employee or legally authorized agent of the Proposer and will not be communicated to any such persons prior to Due Date of this solicitation.
6. If awarded a contract, the Proposer will provide to Sourcewell Participating Entities the equipment, products, and services in accordance with the terms, conditions, and scope of a resulting contract.
7. The Proposer possesses, or will possess before delivering any equipment, products, or services, all applicable licenses or certifications necessary to deliver such equipment, products, or services under any resulting contract.
8. The Proposer agrees to deliver equipment, products, and services through valid contracts, purchase orders, or means that are acceptable to Sourcewell Members. Unless otherwise agreed to, the Proposer must provide only new and first-quality products and related services to Sourcewell Members under an awarded Contract.
9. The Proposer will comply with all applicable provisions of federal, state, and local laws, regulations, rules, and orders.
10. The Proposer understands that Sourcewell will reject RFP proposals that are marked "confidential" (or "nonpublic," etc.), either substantially or in their entirety. Under Minnesota Statutes Section 13.591, subdivision 4, all proposals are considered nonpublic data until the evaluation is complete and a Contract is awarded. At that point, proposals become public data. Minnesota Statutes Section 13.37 permits only certain narrowly defined data to be considered a "trade secret," and thus nonpublic data under Minnesota's Data Practices Act.
11. Proposer its employees, agents, and subcontractors are not:
 1. Included on the "Specially Designated Nationals and Blocked Persons" list maintained by the Office of Foreign Assets Control of the United States Department of the Treasury found at: <https://www.treasury.gov/ofac/downloads/sdnlist.pdf>;
 2. Included on the government-wide exclusions lists in the United States System for Award Management found at: <https://sam.gov/SAM/>; or
 3. Presently debarred, suspended, proposed for debarment, declared ineligible, or voluntarily excluded from programs operated

by the State of Minnesota; the United States federal government or the Canadian government, as applicable; or any Participating Entity. Vendor certifies and warrants that neither it nor its principals have been convicted of a criminal offense related to the subject matter of this solicitation.

☒ By checking this box I acknowledge that I am bound by the terms of the Proposer's Affidavit, have the legal authority to submit this Proposal on behalf of the Proposer, and that this electronic acknowledgment has the same legal effect, validity, and enforceability as if I had hand signed the Proposal. This signature will not be denied such legal effect, validity, or enforceability solely because an electronic signature or electronic record was used in its formation. - Kenneth Maum, Senior Proposal Manager, Axon

The Proposer declares that there is an actual or potential Conflict of Interest relating to the preparation of its submission, and/or the Proposer foresees an actual or potential Conflict of Interest in performing the contractual obligations contemplated in the bid.

☒ Yes ☐ No

The Bidder acknowledges and agrees that the addendum/addenda below form part of the Bid Document.

Check the box in the column "I have reviewed this addendum" below to acknowledge each of the addenda.

File Name	I have reviewed the below addendum and attachments (if applicable)	Pages
Addendum_11_RFP_101223_Public_Safety_Surveillance Thu October 5 2023 08:32 AM	☒	3
Addendum_10_RFP_101223_Public_Safety_Surveillance Mon October 2 2023 03:56 PM	☒	1
Addendum_9_RFP_101223_Public_Safety_Surveillance Tue September 26 2023 03:16 PM	☒	1
Addendum_8_RFP_101223_Public_Safety_Surveillance Thu September 21 2023 04:09 PM	☒	1
Addendum_7_RFP_101223_Public_Safety_Surveillance Thu September 21 2023 07:35 AM	☒	1
Addendum_6_RFP_101223_Public_Safety_Surveillance Wed September 20 2023 12:49 PM	☒	1
Addendum_5_RFP_101223_Public_Safety_Surveillance Mon September 18 2023 03:49 PM	☒	1
Addendum_4_RFP_101223_Public_Safety_Surveillance Fri September 15 2023 10:52 AM	☒	1
Addendum_3_RFP_101223_Public_Safety_Surveillance Tue September 5 2023 03:47 PM	☒	1
Addendum_2_RFP_101223_Public_Safety_Surveillance Fri August 25 2023 01:53 PM	☒	2
Addendum_1_RFP_101223_Public_Safety_Surveillance Fri August 25 2023 11:11 AM	☒	2

AMENDMENT #1
TO
CONTRACT # 101223-AXN

THIS AMENDMENT is effective upon the date of the last signature below (Effective Date) by and between **Sourcewell** and **Axon Enterprise, Inc.** (Supplier), collectively referred to as “parties.”

Sourcewell awarded a contract to the Supplier to provide Public Safety Video Surveillance Solutions with Related Equipment, Software and Accessories to Sourcewell and its Participating Entities, effective February 6, 2024, through December 15, 2027 (Contract).

Supplier requested that its Canadian affiliate, Axon Public Safety Canada, Inc., be named as an additional Contract holder.

Therefore, the parties agree that as of the effective date of this Amendment, the named Contract holder “Axon Enterprise, Inc.” in Contract # 101223-AXN will be replaced with “Axon Enterprise, Inc. and it's Canadian affiliate Axon Public Safety Canada, Inc.”

Except as amended by this Amendment, the Contract remains in full force and effect.

Sourcewell

Axon Enterprise, Inc. and it's Canadian
affiliate Axon Public Safety Canada, Inc.

Signed by:
By: Jeremy Schwartz
C0FD2A139D06489...
Jeremy Schwartz, Chief Procurement Officer

Signed by:
By: Robert Driscoll
55DAEBB131A4424...
Robert Driscoll, VP, Assoc. General Counsel

Date: 2/4/2025 | 10:39 AM CST

Date: 2/4/2025 | 9:07 AM MST

AMENDMENT #2
TO
CONTRACT # 101223-AXN

THIS AMENDMENT is effective upon the date of the last signature below by and between **Sourcewell** and **Axon Enterprise, Inc.** (Supplier), collectively referred to as “parties.”

Sourcewell awarded a contract to the Supplier to provide Public Safety Video Surveillance Solutions with Related Equipment, Software and Accessories to Sourcewell and its Participating Entities, effective February 6, 2024, through December 15, 2027 (Contract).

On April 28, 2025, the parties signed a Price and Product Change Request (PNP) amendment to expand Supplier’s product range to offer additional configuration choices for existing products.

NOW, THEREFORE, the parties wish to amend the Contract to add certain appendices related to that PNP, which are attached and incorporated into this Amendment, specifically:

- a. Appendix for AI Technology
- b. DEDRONE Product Appendix

Except as amended by this Amendment, the Contract remains in full force and effect.

Sourcewell

Signed by:
By: Jeremy Schwartz
C0FD2A139D06489...
Jeremy Schwartz, Chief Procurement Officer
Date: 5/11/2025 | 10:31 PM CDT

Axon Enterprise, Inc. and its Canadian
affiliate Axon Public Safety Canada, Inc.

Signed by:
By: Robert E. Driscoll Jr.
55DAEBB131A4424...
Robert Driscoll, VP, Assoc. General Counsel
Date: 5/7/2025 | 2:44 PM MST

AMENDMENT #3
TO
CONTRACT #101223-AXN

THIS AMENDMENT is effective upon the date of the last signature below by and between **Sourcewell** and **Axon Enterprise, Inc.** (Supplier).


Sourcewell entered into a contract (101233-AXN) with Supplier to provide Public Safety Video Surveillance Solutions with Related Equipment, Software, and Accessories to Sourcewell and its Participating Entities, effective February 6, 2024, through December 15, 2027.


The Parties wish to incorporate further changes into the Contract in order to add additional products and services.

The Parties therefore agree as follows:

The attached and incorporated appendices are hereby replaced in their entirety within the Contract: ALPR Appendix (replacing Axon Fleet Appendix).

Except as amended, the Contract remains in full force and effect.

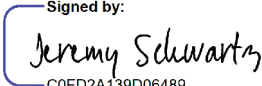Sourcewell
Signed by:

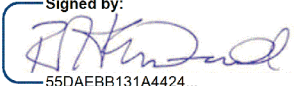C0FD2A139D06489...
By: _____
Jeremy Schwartz
Chief Operating Officer
Date: 8/12/2025 | 4:12 PM CDT

Axon Enterprise, Inc.
Signed by:

55DAEBB131A4424...
By: _____
Robert E. Driscoll
Deputy Corporate Counsel
Date: 8/14/2025 | 11:27 AM MST

AXON ALPR APPENDIX

If Axon Fleet 2, Axon Fleet 3, or any future generation of Axon Fleet (collectively, “**Axon Fleet**”) or Axon Outpost or Axon Lightpost (collectively all “ALPR Products”) is included on the Quote, this Appendix applies.

Customer Responsibilities.

1. Customer must ensure its infrastructure and vehicles adhere to the minimum requirements to operate Axon ALPR Products as established by Axon during the qualifier call and on-site assessment at Customer and in any technical qualifying questions. If Customer’s representations are inaccurate, the Quote is subject to change.
2. Customer is responsible for providing a suitable work area for Axon or Axon third-party providers to install Axon ALPR Products into Customer vehicles and/or at designated installation location(s).s Customer is responsible for making available all vehicles for which installation services were purchased and preparing all installation sites, during the agreed upon onsite installation dates, Failure to make vehicles available or prepare installation sites may require an equitable adjustment in fees or schedule.

Third-party Installer. Axon will not be liable for the failure of Axon Fleet, Axon Outpost, or Axon Lightpost hardware to operate per specifications if such failure results from installation not performed by, or as directed by Axon.

1. **Upgrade.** If Customer has no outstanding payment obligations and has purchased the "Fleet Technology Assurance Plan" (Fleet TAP) or “Outpost Technology Assurance Plan” (Outpost TAP) or any lightpost extended warranty or refresh, Axon will provide Customer with the same or like model of applicable Axon Devices included in the applicable TAP ("Axon Upgrade") as scheduled on the Quote.
2. If Customer would like to change models for the Axon Upgrade, Customer must pay the difference between the MSRP for the offered Axon Upgrade and the MSRP for the model desired. The MSRP is the MSRP in effect at the time of the upgrade. Customer is responsible for the removal of previously installed hardware and installation of the Axon Upgrade.
3. Within thirty (30) days of receiving the Axon Upgrade, Customer must return the original Axon Devices to Axon or destroy the Axon Devices and provide a certificate of destruction to Axon, including serial numbers of the destroyed Axon Devices. If Customer does not destroy or return the Axon Devices to Axon, Axon will deactivate the serial numbers for the Axon Devices received by Customer.

Axon Fleet Specific Terms.

1. **Cradlepoint.** If Customer purchases Cradlepoint hardware, software, or services, Customer will comply with Cradlepoint’s end user license agreement. The term of the Cradlepoint license may differ from the Axon Evidence Subscription. If Customer requires Cradlepoint support, Customer will contact Cradlepoint directly. By accepting a Quote including Cradlepoint products, Customer designates and authorizes Axon as its

partner of record for purposes of Cradlepoint product renewals, support coordination, and other relevant functions. This designation applies to all Cradlepoint products acquired by Customer during the Subscription Term of the applicable Quote whether directly from Cradlepoint, through Axon, or through any third-party vendor or distributor. Axon shall have no liability to Customer or any third party arising out of or relating to Axon's acts or omissions as the Partner of Record. Customer has the right to opt out of this authorization at any time by providing prior written notification to both Axon and Cradlepoint. Upon such notification, the designation will be removed. This authorization remains effective until formally removed in accordance with this section or as otherwise agreed between the parties in the Agreement.

2. **Axon Vehicle Software License.** Axon grants Customer a non-exclusive, royalty-free, worldwide, perpetual license to use ViewXL or Dashboard (collectively, "Axon Vehicle Software".) "Use" means storing, loading, installing, or executing Axon Vehicle Software solely for data communication with Axon Devices. The Axon Vehicle Software term begins upon the start of the Axon Evidence Subscription.
3. **Restrictions.** Customer may not: (a) modify, alter, tamper with, repair, or create derivative works of Axon Vehicle Software; (b) reverse engineer, disassemble, or decompile Axon Vehicle Software, apply any process to derive the source code of Axon Vehicle Software, or allow others to do so; (c) access or use Axon Vehicle Software to avoid incurring fees or exceeding usage limits; (d) copy Axon Vehicle Software in whole or part; (e) use trade secret information contained in Axon Vehicle Software; (f) resell, rent, loan or sublicense Axon Vehicle Software; (g) access Axon Vehicle Software to build a competitive device or service or copy any features, functions or graphics of Axon Vehicle Software; or (h) remove, alter or obscure any confidentiality or proprietary rights notices (including copyright and trademark notices) of Axon or Axon's licensors on or within Axon Vehicle Software.

Axon Outpost Specific Terms.

1. **Outpost License and Permits.** Customers will obtain, maintain all legally required permits, authorizations, and/or licensing in order to place, maintain, and/or remove the Axon Outpost device at the installation location including licenses or permits for fixed installation of poles. If mutually agreed by the parties, Axon or an Axon authorized subcontractor may assist with obtaining the necessary local, state, or Federal approvals before installing Axon Outpost.
2. **Installation.** Customer will adhere to the installation requirements as agreed in the Outpost SOW.

Axon Lightpost Specific Terms.

1. **Ubiquia.** If Customer purchases Lightpost hardware and installation services, any warranties for the hardware are provided exclusively by the third-party manufacturer Ubiquia. All hardware-related support or warranty claims must be directed to the respective third-party provider. Axon is not responsible for servicing or replacing hardware. Axon will provide and support software components in accordance with the applicable Quote.

2. **Installation.** Installation of Axon Lightpost equipment will be performed by a third-party service provider authorized by Axon. Axon does not directly perform installation services.
3. **Power.** Customer agrees to supply a power source, in compliance with Lightpost requirements, at each site where a Lightpost device is installed. The power must be available on a 24-hour, 7 days per week (24/7) basis.

Wireless Offload Server.

1. **License Grant.** Axon grants Customer a non-exclusive, royalty-free, worldwide, perpetual license to use Wireless Offload Server ("**WOS**"). "Use" means storing, loading, installing, or executing WOS solely for data communication with Axon Devices for the number of licenses purchased. The WOS term begins upon the start of the Axon Evidence Subscription.
2. **Restrictions.** Customer may not: (a) modify, alter, tamper with, repair, or create derivative works of WOS; (b) reverse engineer, disassemble, or decompile WOS, apply any process to derive the source code of WOS, or allow others to do so; (c) access or use WOS to avoid incurring fees or exceeding usage limits; (d) copy WOS in whole or part; (e) use trade secret information contained in WOS; (f) resell, rent, loan or sublicense WOS; (g) access WOS to build a competitive device or service or copy any features, functions or graphics of WOS; or (h) remove, alter or obscure any confidentiality or proprietary rights notices (including copyright and trademark notices) of Axon or Axon's licensors on or within WOS.
3. **Updates.** If Customer purchases WOS maintenance, Axon will make updates and error corrections to WOS ("**WOS Updates**") available electronically via the Internet or media as determined by Axon. Customer is responsible for establishing and maintaining adequate Internet access to receive WOS Updates and maintaining computer equipment necessary for use of WOS. The Quote will detail the maintenance term.

WOS Support. Upon request by Axon, Customer will provide Axon with access to Customer's store and forward servers solely for troubleshooting and maintenance.

1. **Acceptance Checklist.** If Axon provides Services to Customer pursuant to any statement of work in connection with Axon ALPR Products, within seven (7) days of the date on which Customer retrieves Customer's vehicle(s) from the Axon installer or Axon Outpost or Axon Lightpost installation is complete, said ALPR Products having been installed and configured with tested and fully and properly operational hardware and software identified above, Customer will receive a Professional Services Acceptance Checklist to submit to Axon indicating acceptance or denial of said deliverables. In the event Customer does not respond to the Professional Services Acceptance Checklist within seven (7) business days, the installation of the ALPR Products and services shall be deemed accepted.



Axon Enterprise, Inc.
17800 N 85th St
Scottsdale, Arizona 85255
United States
VAT: 86-0741227
Domestic: (800) 978-2737
International: +1.800.978.2737

Q-742868-45922AS

Issued: 09/22/2025

Quote Expiration: 12/01/2025

Estimated Contract Start Date: 12/01/2025

Account Number: 142119

Payment Terms: N30

Mode of Delivery: UPS-GND

Credit/Debit Amount: \$0.00

SHIP TO	BILL TO
Los Alamitos Police Dept. - CA 3201 Katella Ave Los Alamitos, CA 90720-2336 USA	Los Alamitos Police Dept. - CA 3201 Katella Ave Los Alamitos CA 90720-2336 USA Email:

SALES REPRESENTATIVE	PRIMARY CONTACT
Adam Smith Phone: 602-751-1798 Email: asmith@axon.com Fax: (480) 463-2201	Michael Claborn Phone: (562) 431-2255 Email: mclaborn@cityoflosalamitos.org Fax:

Quote Summary

Program Length	60 Months
TOTAL COST	\$330,970.80
ESTIMATED TOTAL W/ TAX	\$344,602.46

Discount Summary

Average Savings Per Year	\$23,112.53
TOTAL SAVINGS	\$115,562.64

Payment Summary

Date	Subtotal	Tax	Total
Nov 2025	\$66,194.16	\$2,726.34	\$68,920.50
Nov 2026	\$66,194.16	\$2,726.34	\$68,920.50
Nov 2027	\$66,194.16	\$2,726.34	\$68,920.50
Nov 2028	\$66,194.16	\$2,726.34	\$68,920.50
Nov 2029	\$66,194.16	\$2,726.30	\$68,920.46
Total	\$330,970.80	\$13,631.66	\$344,602.46

Quote Unbundled Price:	\$446,558.40
Quote List Price:	\$330,996.00
Quote Subtotal:	\$330,970.80

Pricing

All deliverables are detailed in Delivery Schedules section lower in proposal

Item	Description	Qty	Term	Unbundled	List Price	Net Price	Subtotal	Tax	Total
Program									
B00047	BUNDLE - AXON BODY CAMERA STARTER BUNDLE	32	60	\$94.50	\$53.08	\$53.08	\$101,913.60	\$3,995.74	\$105,909.34
C00024	BUNDLE - TASER 10 CERTIFICATION STANDARD	28	60	\$108.11	\$86.66	\$86.66	\$145,588.80	\$9,635.92	\$155,224.72
A la Carte Software									
100673	AXON EVIDENCE - ECOM LICENSE - CONVERSION BASIC TO PRO	2	60		\$27.12	\$27.12	\$3,254.40	\$0.00	\$3,254.40
73478	AXON EVIDENCE - REDACTION ASSISTANT USER LICENSE	32	60		\$10.85	\$10.85	\$20,832.00	\$0.00	\$20,832.00
73682	AXON EVIDENCE - AUTO TAGGING LICENSE	32	60		\$10.85	\$10.85	\$20,832.00	\$0.00	\$20,832.00
ProLicense	Pro License Bundle	6	60		\$48.82	\$48.75	\$17,550.00	\$0.00	\$17,550.00
A la Carte Services									
79999	AXON EVIDENCE - IMPLEMENTATION FOR AUTO TAGGING/PERFORMANCE	1			\$3,000.00	\$3,000.00	\$3,000.00	\$0.00	\$3,000.00
85014	AXON BODY - PSO - 1 DAY	1			\$4,000.00	\$4,000.00	\$4,000.00	\$0.00	\$4,000.00
85147	AXON TASER - PSO - STARTER	1			\$14,000.00	\$14,000.00	\$14,000.00	\$0.00	\$14,000.00
Total							\$330,970.80	\$13,631.66	\$344,602.46

Delivery Schedule

Hardware

Bundle	Item	Description	QTY	Shipping Location	Estimated Delivery Date
BUNDLE - AXON BODY CAMERA STARTER BUNDLE	100147	AXON BODY 4 - CAMERA - NA US FIRST RESPONDER BLK RAPIDLOCK	32	1	11/01/2025
BUNDLE - AXON BODY CAMERA STARTER BUNDLE	100147	AXON BODY 4 - CAMERA - NA US FIRST RESPONDER BLK RAPIDLOCK	1	1	11/01/2025
BUNDLE - AXON BODY CAMERA STARTER BUNDLE	100206	AXON BODY 4 - 8 BAY DOCK	4	1	11/01/2025
BUNDLE - AXON BODY CAMERA STARTER BUNDLE	100466	AXON BODY 4 - CABLE - USB-C TO USB-C	36	1	11/01/2025
BUNDLE - AXON BODY CAMERA STARTER BUNDLE	11507	AXON BODY - MOUNT - RAPIDLOCK SINGLE MOLLE	36	1	11/01/2025
BUNDLE - AXON BODY CAMERA STARTER BUNDLE	70033	AXON - DOCK WALL MOUNT - BRACKET ASSY	4	1	11/01/2025
BUNDLE - AXON BODY CAMERA STARTER BUNDLE	71019	AXON BODY - DOCK POWERCORD - NORTH AMERICA	4	1	11/01/2025
BUNDLE - TASER 10 CERTIFICATION STANDARD	100126	AXON VR - TACTICAL BAG	1	1	11/01/2025
BUNDLE - TASER 10 CERTIFICATION STANDARD	100390	AXON TASER 10 - HANDLE - YELLOW CLASS 3R	28	2	11/01/2025
BUNDLE - TASER 10 CERTIFICATION STANDARD	100394	AXON TASER 10 - MAGAZINE - HALT TRAINING BLUE	4	1	11/01/2025
BUNDLE - TASER 10 CERTIFICATION STANDARD	100396	AXON TASER 10 - MAGAZINE - INERT RED	1	1	11/01/2025
BUNDLE - TASER 10 CERTIFICATION STANDARD	100399	AXON TASER 10 - CARTRIDGE - LIVE	420	1	11/01/2025
BUNDLE - TASER 10 CERTIFICATION STANDARD	100400	AXON TASER 10 - CARTRIDGE - HALT	200	1	11/01/2025
BUNDLE - TASER 10 CERTIFICATION STANDARD	100401	AXON TASER 10 - CARTRIDGE - INERT	20	1	11/01/2025
BUNDLE - TASER 10 CERTIFICATION STANDARD	100591	AXON TASER - CLEANING KIT	1	1	11/01/2025

Hardware

Bundle	Item	Description	QTY	Shipping Location	Estimated Delivery Date
BUNDLE - TASER 10 CERTIFICATION STANDARD	100611	AXON TASER 10 - SAFARILAND HOLSTER - RH	28	1	11/01/2025
BUNDLE - TASER 10 CERTIFICATION STANDARD	100623	ENHANCED HOOK-AND-LOOP TRAINING (HALT) SUIT (V2)	1	1	11/01/2025
BUNDLE - TASER 10 CERTIFICATION STANDARD	100748	AXON VR - CONTROLLER - TASER 10	1	1	11/01/2025
BUNDLE - TASER 10 CERTIFICATION STANDARD	101122	AXON VR - HOLSTER - T10 SAFARILAND GRAY - RH	1	1	11/01/2025
BUNDLE - TASER 10 CERTIFICATION STANDARD	101455	AXON TASER 10 - REPLACEMENT TOOL KIT - INTERPOSER BUCKET	1	1	11/01/2025
BUNDLE - TASER 10 CERTIFICATION STANDARD	101456	AXON TASER 10 - REPLACEMENT INTERPOSER BUCKET	1	1	11/01/2025
BUNDLE - TASER 10 CERTIFICATION STANDARD	101751	AXON VR - HEADSET - HTC FOCUS VISION	1	1	11/01/2025
BUNDLE - TASER 10 CERTIFICATION STANDARD	101755	AXON TASER 10 - MAGAZINE - LIVE DUTY BLACK V2	28	1	11/01/2025
BUNDLE - TASER 10 CERTIFICATION STANDARD	101757	AXON TASER 10 - MAGAZINE - LIVE TRAINING PURPLE V2	3	1	11/01/2025
BUNDLE - TASER 10 CERTIFICATION STANDARD	20018	AXON TASER - BATTERY PACK - TACTICAL	28	1	11/01/2025
BUNDLE - TASER 10 CERTIFICATION STANDARD	20018	AXON TASER - BATTERY PACK - TACTICAL	6	1	11/01/2025
BUNDLE - TASER 10 CERTIFICATION STANDARD	70033	AXON - DOCK WALL MOUNT - BRACKET ASSY	1	1	11/01/2025
BUNDLE - TASER 10 CERTIFICATION STANDARD	71019	AXON BODY - DOCK POWERCORD - NORTH AMERICA	1	1	11/01/2025
BUNDLE - TASER 10 CERTIFICATION STANDARD	74200	AXON TASER - DOCK - SIX BAY PLUS CORE	1	1	11/01/2025
BUNDLE - TASER 10 CERTIFICATION STANDARD	80087	AXON TASER - TARGET - CONDUCTIVE PROFESSIONAL RUGGEDIZED	1	1	11/01/2025
BUNDLE - TASER 10 CERTIFICATION STANDARD	80090	AXON TASER - TARGET FRAME - PROFESSIONAL 27.5 IN X 75 IN	1	1	11/01/2025
BUNDLE - TASER 10 CERTIFICATION STANDARD	100400	AXON TASER 10 - CARTRIDGE - HALT	140	1	11/01/2026
BUNDLE - TASER 10 CERTIFICATION STANDARD	100400	AXON TASER 10 - CARTRIDGE - HALT	140	1	11/01/2027
BUNDLE - AXON BODY CAMERA STARTER BUNDLE	73309	AXON BODY - TAP REFRESH 1 - CAMERA	33	1	05/01/2028
BUNDLE - AXON BODY CAMERA STARTER BUNDLE	73689	AXON BODY - TAP REFRESH 1 - DOCK MULTI BAY	4	1	05/01/2028
BUNDLE - TASER 10 CERTIFICATION STANDARD	101012	AXON VR - TAP REFRESH 1 - CONTROLLER	1	1	05/01/2028
BUNDLE - TASER 10 CERTIFICATION STANDARD	20373	AXON VR - TAP REFRESH 1 - HEADSET	1	1	05/01/2028
BUNDLE - TASER 10 CERTIFICATION STANDARD	100400	AXON TASER 10 - CARTRIDGE - HALT	140	1	11/01/2028
BUNDLE - TASER 10 CERTIFICATION STANDARD	100400	AXON TASER 10 - CARTRIDGE - HALT	140	1	11/01/2029

Software

Bundle	Item	Description	QTY	Estimated Start Date	Estimated End Date
BUNDLE - AXON BODY CAMERA STARTER BUNDLE	73686	AXON EVIDENCE - STORAGE - UNLIMITED (AXON DEVICE)	32	12/01/2025	11/30/2030
BUNDLE - AXON BODY CAMERA STARTER BUNDLE	73840	AXON EVIDENCE - ECOM LICENSE - BASIC	32	12/01/2025	11/30/2030
BUNDLE - TASER 10 CERTIFICATION STANDARD	101180	AXON TASER - DATA SCIENCE PROGRAM	28	12/01/2025	11/30/2030
BUNDLE - TASER 10 CERTIFICATION STANDARD	101703	AXON VR - USER ACCESS - TASER SKILLS	28	12/01/2025	11/30/2030
BUNDLE - TASER 10 CERTIFICATION STANDARD	20248	AXON TASER - EVIDENCE.COM LICENSE	1	12/01/2025	11/30/2030
BUNDLE - TASER 10 CERTIFICATION STANDARD	20248	AXON TASER - EVIDENCE.COM LICENSE	28	12/01/2025	11/30/2030
Pro License Bundle	73683	AXON EVIDENCE - STORAGE - 10GB A LA CARTE	18	12/01/2025	11/30/2030
Pro License Bundle	73746	AXON EVIDENCE - ECOM LICENSE - PRO	6	12/01/2025	11/30/2030
A la Carte	100673	AXON EVIDENCE - ECOM LICENSE - CONVERSION BASIC TO PRO	2	12/01/2025	11/30/2030
A la Carte	73478	AXON EVIDENCE - REDACTION ASSISTANT USER LICENSE	32	12/01/2025	11/30/2030
A la Carte	73682	AXON EVIDENCE - AUTO TAGGING LICENSE	32	12/01/2025	11/30/2030

Services

Bundle	Item	Description	QTY
BUNDLE - TASER 10 CERTIFICATION STANDARD	100751	AXON TASER 10 - REPLACEMENT ACCESS PROGRAM - DUTY CARTRIDGE	28
BUNDLE - TASER 10 CERTIFICATION STANDARD	101193	AXON TASER - ON DEMAND CERTIFICATION	28
A la Carte	79999	AXON EVIDENCE - IMPLEMENTATION FOR AUTO TAGGING/PERFORMANCE	1
A la Carte	85014	AXON BODY - PSO - 1 DAY	1
A la Carte	85147	AXON TASER - PSO - STARTER	1

Warranties

Bundle	Item	Description	QTY	Estimated Start Date	Estimated End Date
BUNDLE - AXON BODY CAMERA STARTER BUNDLE	80464	AXON BODY - TAP WARRANTY - CAMERA	1	11/01/2026	11/30/2030
BUNDLE - AXON BODY CAMERA STARTER BUNDLE	80464	AXON BODY - TAP WARRANTY - CAMERA	32	11/01/2026	11/30/2030
BUNDLE - AXON BODY CAMERA STARTER BUNDLE	80465	AXON BODY - TAP WARRANTY - MULTI BAY DOCK	4	11/01/2026	11/30/2030
BUNDLE - TASER 10 CERTIFICATION STANDARD	100197	AXON VR - EXT WARRANTY - HEADSET	1	11/01/2026	11/30/2030
BUNDLE - TASER 10 CERTIFICATION STANDARD	100704	AXON TASER 10 - EXT WARRANTY - HANDLE	28	11/01/2026	11/30/2030
BUNDLE - TASER 10 CERTIFICATION STANDARD	101007	AXON VR - EXT WARRANTY - CONTROLLER	1	11/01/2026	11/30/2030
BUNDLE - TASER 10 CERTIFICATION STANDARD	80374	AXON TASER - EXT WARRANTY - BATTERY PACK T7/T10	6	11/01/2026	11/30/2030
BUNDLE - TASER 10 CERTIFICATION STANDARD	80374	AXON TASER - EXT WARRANTY - BATTERY PACK T7/T10	28	11/01/2026	11/30/2030
BUNDLE - TASER 10 CERTIFICATION STANDARD	80396	AXON TASER - EXT WARRANTY - DOCK SIX BAY T7/T10	1	11/01/2026	11/30/2030

Shipping Locations

Location Number	Street	City	State	Zip	Country
1	3201 Katella Ave	Los Alamitos	CA	90720-2336	USA
2	3201 Katella Ave	Los Alamitos	CA	90720-2336	USA

Payment Details

Nov 2025

Invoice Plan	Item	Description	Qty	Subtotal	Tax	Total
Year 1	100673	AXON EVIDENCE - ECOM LICENSE - CONVERSION BASIC TO PRO	2	\$650.88	\$0.00	\$650.88
Year 1	73478	AXON EVIDENCE - REDACTION ASSISTANT USER LICENSE	32	\$4,166.40	\$0.00	\$4,166.40
Year 1	73682	AXON EVIDENCE - AUTO TAGGING LICENSE	32	\$4,166.40	\$0.00	\$4,166.40
Year 1	79999	AXON EVIDENCE - IMPLEMENTATION FOR AUTO TAGGING/PERFORMANCE	1	\$600.00	\$0.00	\$600.00
Year 1	85014	AXON BODY - PSO - 1 DAY	1	\$800.00	\$0.00	\$800.00
Year 1	85147	AXON TASER - PSO - STARTER	1	\$2,800.00	\$0.00	\$2,800.00
Year 1	B00047	BUNDLE - AXON BODY CAMERA STARTER BUNDLE	32	\$20,382.72	\$799.14	\$21,181.86
Year 1	C00024	BUNDLE - TASER 10 CERTIFICATION STANDARD	28	\$29,117.76	\$1,927.20	\$31,044.96
Year 1	ProLicense	Pro License Bundle	6	\$3,510.00	\$0.00	\$3,510.00
Total				\$66,194.16	\$2,726.34	\$68,920.50

Nov 2026

Invoice Plan	Item	Description	Qty	Subtotal	Tax	Total
Year 2	100673	AXON EVIDENCE - ECOM LICENSE - CONVERSION BASIC TO PRO	2	\$650.88	\$0.00	\$650.88
Year 2	73478	AXON EVIDENCE - REDACTION ASSISTANT USER LICENSE	32	\$4,166.40	\$0.00	\$4,166.40
Year 2	73682	AXON EVIDENCE - AUTO TAGGING LICENSE	32	\$4,166.40	\$0.00	\$4,166.40
Year 2	79999	AXON EVIDENCE - IMPLEMENTATION FOR AUTO TAGGING/PERFORMANCE	1	\$600.00	\$0.00	\$600.00
Year 2	85014	AXON BODY - PSO - 1 DAY	1	\$800.00	\$0.00	\$800.00
Year 2	85147	AXON TASER - PSO - STARTER	1	\$2,800.00	\$0.00	\$2,800.00
Year 2	B00047	BUNDLE - AXON BODY CAMERA STARTER BUNDLE	32	\$20,382.72	\$799.14	\$21,181.86
Year 2	C00024	BUNDLE - TASER 10 CERTIFICATION STANDARD	28	\$29,117.76	\$1,927.20	\$31,044.96
Year 2	ProLicense	Pro License Bundle	6	\$3,510.00	\$0.00	\$3,510.00
Total				\$66,194.16	\$2,726.34	\$68,920.50

Nov 2027

Invoice Plan	Item	Description	Qty	Subtotal	Tax	Total
Year 3	100673	AXON EVIDENCE - ECOM LICENSE - CONVERSION BASIC TO PRO	2	\$650.88	\$0.00	\$650.88
Year 3	73478	AXON EVIDENCE - REDACTION ASSISTANT USER LICENSE	32	\$4,166.40	\$0.00	\$4,166.40
Year 3	73682	AXON EVIDENCE - AUTO TAGGING LICENSE	32	\$4,166.40	\$0.00	\$4,166.40
Year 3	79999	AXON EVIDENCE - IMPLEMENTATION FOR AUTO TAGGING/PERFORMANCE	1	\$600.00	\$0.00	\$600.00
Year 3	85014	AXON BODY - PSO - 1 DAY	1	\$800.00	\$0.00	\$800.00
Year 3	85147	AXON TASER - PSO - STARTER	1	\$2,800.00	\$0.00	\$2,800.00
Year 3	B00047	BUNDLE - AXON BODY CAMERA STARTER BUNDLE	32	\$20,382.72	\$799.14	\$21,181.86
Year 3	C00024	BUNDLE - TASER 10 CERTIFICATION STANDARD	28	\$29,117.76	\$1,927.20	\$31,044.96
Year 3	ProLicense	Pro License Bundle	6	\$3,510.00	\$0.00	\$3,510.00
Total				\$66,194.16	\$2,726.34	\$68,920.50

Nov 2028						
Invoice Plan	Item	Description	Qty	Subtotal	Tax	Total
Year 4	100673	AXON EVIDENCE - ECOM LICENSE - CONVERSION BASIC TO PRO	2	\$650.88	\$0.00	\$650.88
Year 4	73478	AXON EVIDENCE - REDACTION ASSISTANT USER LICENSE	32	\$4,166.40	\$0.00	\$4,166.40
Year 4	73682	AXON EVIDENCE - AUTO TAGGING LICENSE	32	\$4,166.40	\$0.00	\$4,166.40
Year 4	79999	AXON EVIDENCE - IMPLEMENTATION FOR AUTO TAGGING/PERFORMANCE	1	\$600.00	\$0.00	\$600.00
Year 4	85014	AXON BODY - PSO - 1 DAY	1	\$800.00	\$0.00	\$800.00
Year 4	85147	AXON TASER - PSO - STARTER	1	\$2,800.00	\$0.00	\$2,800.00
Year 4	B00047	BUNDLE - AXON BODY CAMERA STARTER BUNDLE	32	\$20,382.72	\$799.14	\$21,181.86
Year 4	C00024	BUNDLE - TASER 10 CERTIFICATION STANDARD	28	\$29,117.76	\$1,927.20	\$31,044.96
Year 4	ProLicense	Pro License Bundle	6	\$3,510.00	\$0.00	\$3,510.00
Total				\$66,194.16	\$2,726.34	\$68,920.50

Nov 2029						
Invoice Plan	Item	Description	Qty	Subtotal	Tax	Total
Year 5	100673	AXON EVIDENCE - ECOM LICENSE - CONVERSION BASIC TO PRO	2	\$650.88	\$0.00	\$650.88
Year 5	73478	AXON EVIDENCE - REDACTION ASSISTANT USER LICENSE	32	\$4,166.40	\$0.00	\$4,166.40
Year 5	73682	AXON EVIDENCE - AUTO TAGGING LICENSE	32	\$4,166.40	\$0.00	\$4,166.40
Year 5	79999	AXON EVIDENCE - IMPLEMENTATION FOR AUTO TAGGING/PERFORMANCE	1	\$600.00	\$0.00	\$600.00
Year 5	85014	AXON BODY - PSO - 1 DAY	1	\$800.00	\$0.00	\$800.00
Year 5	85147	AXON TASER - PSO - STARTER	1	\$2,800.00	\$0.00	\$2,800.00
Year 5	B00047	BUNDLE - AXON BODY CAMERA STARTER BUNDLE	32	\$20,382.72	\$799.18	\$21,181.90
Year 5	C00024	BUNDLE - TASER 10 CERTIFICATION STANDARD	28	\$29,117.76	\$1,927.12	\$31,044.88
Year 5	ProLicense	Pro License Bundle	6	\$3,510.00	\$0.00	\$3,510.00
Total				\$66,194.16	\$2,726.30	\$68,920.46

Tax is estimated based on rates applicable at date of quote and subject to change at time of invoicing. If a tax exemption certificate should be applied, please submit prior to invoicing.

Contract Sourcwell #101223-AXN is incorporated by reference into the terms and conditions of this Agreement. In the event of conflict the terms of Axon's Master Services and Purchasing Agreement shall govern.

Standard Terms and Conditions

Axon Enterprise Inc. Sales Terms and Conditions

Axon Master Services and Purchasing Agreement:

This Quote is limited to and conditional upon your acceptance of the provisions set forth herein and Axon's Master Services and Purchasing Agreement (posted at <https://www.axon.com/sales-terms-and-conditions>), as well as the attached Statement of Work (SOW) for Axon Fleet and/or Axon Interview Room purchase, if applicable. In the event you and Axon have entered into a prior agreement to govern all future purchases, that agreement shall govern to the extent it includes the products and services being purchased and does not conflict with the Axon Customer Experience Improvement Program Appendix as described below.

ACEIP:

The Axon Customer Experience Improvement Program Appendix, which includes the sharing of de-identified segments of Agency Content with Axon to develop new products and improve your product experience (posted at www.axon.com/legal/sales-terms-and-conditions), is incorporated herein by reference. By signing below, you agree to the terms of the Axon Customer Experience Improvement Program.

Acceptance of Terms:

Any purchase order issued in response to this Quote is subject solely to the above referenced terms and conditions. By signing below, you represent that you are lawfully able to enter into contracts. If you are signing on behalf of an entity (including but not limited to the company, municipality, or government agency for whom you work), you represent to Axon that you have legal authority to bind that entity. If you do not have this authority, please do not sign this Quote.

Signature

Date Signed

9/22/2025

