

CITY OF LOS ALAMITOS
Council Chamber
3191 Katella Ave., Los Alamitos CA 90720

TRAFFIC COMMISSION AGENDA
REGULAR MEETING

Wednesday, January 10, 2024 – 7:00 PM

NOTICE TO THE PUBLIC - This Agenda contains a brief general description of each item to be considered. Except as provided by law, action or discussion shall not be taken on any item not appearing on the agenda. Supporting documents, including staff reports, are available for review at City Hall in the City Clerk's Office or on the City's website at www.cityoflosalamitos.org once the agenda has been publicly posted.

Each matter on the agenda, no matter how described, shall be deemed to include any appropriate motion, whether to adopt a minute motion, resolution, payment of any bill, approval of any matter or action, or any other action. Items listed as "for information" or "for discussion" may also be the subject of an "action" taken by the City Council at the same meeting.

Agenda-related documents provided to a majority of the City Council after distribution of the Traffic Commission agenda packet (GC \$54957.5) will be made available for public inspection at the meeting. Such documents will also be available at the City Clerk's office, 3191 Katella Avenue Los Alamitos, CA 90720.

In compliance with the Americans with Disabilities Act, Assistive Listening headphones are available and can be checked out from the City Clerk. If you need special assistance to participate in this meeting, please contact the City Clerk at (562) 431-3538, ext. 220. Notification at least 42 hours prior to the meeting will enable the City to make reasonable arrangements to ensure accessibility to this meeting. [28 CFR 35.102.35 ADA Title II]. Language translation services are available for this meeting by calling the City Clerk's Office at least 42 hours in advance.

If you are unable to attend this meeting in person, you may submit comments on any agenda item or on any item not on the agenda by email to cityclerk@cityoflosalamitos.org with the subject line "TRAFFIC COMMISSION PUBLIC COMMENT". Comments received by 3:00 p.m. the day of the meeting will be compiled, provided to the City Council, and made available to the public before the start of the meeting. Staff will not read email comments at the meeting. You may also view the meeting live on local cable channel 3.

If, as an attendee, or a participant at this meeting, you will need special assistance beyond what is normally provided, please contact the City Clerk's Office at (562) 431-3538, extension 220, 48-hours prior to the meeting so that reasonable arrangements may be made.

1. CALL TO ORDER

2. ROLL CALL

Chair Patz
Vice Chair Murphy
Commissioner D. Hill
Commissioner R. Hill
Commissioner Marchese
Commissioner Mejia
Commissioner Rojas

3. PLEDGE OF ALLEGIANCE

4. ORAL COMMUNICATIONS

At this time, any individual in the audience may address the Traffic Commission and speak on any item within the subject matter jurisdiction of the Commission. Please state if you wish to speak on an item on the Agenda. **Remarks are to be limited to not more than three minutes.**

5. TRAFFIC COMMISSION REORGANIZATION

Recommendation:

A. Annual Traffic Commission Reorganization (Development Services)

This report provides relevant information for the Traffic Commission's annual reorganization, by the election of the Chair and Vice Chair.

Recommendation:

It is recommended that the Los Alamitos Traffic Commission nominate and elect:

1. Chair
2. Vice Chair

6. CONSENT CALENDAR

All Consent Calendar items may be acted upon by one motion unless a Traffic Commissioner requests separate action on a specific item.

A. Approval of Minutes

Approve the Minutes for the Regular Meeting of November 8, 2023.

7. STAFF REPORTS

A. Conceptual Proposed Striping of Los Alamitos Boulevard between Katella Avenue and Coyote Creek (Development Services)

Striping and pavement marking assists in maintaining safe and up-to-date standards that comply with current Federal and State guidelines. Currently, the existing striping is faded on Los Alamitos Boulevard and needs restriping. The City is proposing to modify the striping to include bike lanes and create a safer environment for all modes of transportation. The striping modification presented will address the recommendations from the Active Transportation Plan (ATP) prepared for the City.

Recommendation:

1. Consider and discuss the striping modification plan; and,
2. Provide direction to Staff.

B. Conceptual Corner Improvement at the Intersections of Los Alamitos Boulevard at Rossmoor Way and Bradbury Road (Development Services)

The City received complaints regarding the sidewalk width at the northeast and southeast corners of the subject intersections. The sidewalk width and the ramp landing do not meet the ADA requirements. The Traffic Engineer developed two alternatives to modify the street corners to comply with ADA requirements.

Recommendation:

1. Consider and discuss the two alternatives; and,
2. Provide direction to Staff.

C. Traffic Commission Status Log

Recommendation:

Receive, File and Revise as necessary

8. ITEMS FROM THE DEVELOPMENT SERVICES DEPARTMENT

9. TRAFFIC COMMISSION INITIATED BUSINESS

At this time, Commissioners may report on items not included on the agenda, but no such matter may be discussed, nor may any action be taken in which there is interest to the community, except as to provide Staff direction to report back or to place the item on a future agenda.

10. ADJOURNMENT

I hereby certify under penalty of perjury under the laws of the State of California, that the foregoing Agenda was posted at the Los Alamitos City Hall, 3191 Katella Ave. and online at www.cityoflosalamitos.org not less than 72 hours prior to the meeting.



Vandine Ouk
Department Secretary
Dated:

City of Los Alamitos

TRAFFIC COMMISSION AGENDA REPORT

MEETING DATE: January 10, 2024

ITEM NUMBER: 5A

To: Chair Patz & Members of the Traffic Commission

Presented By: Ron Noda, Development Services Director

Subject: Annual Traffic Commission Reorganization

SUMMARY

This report provides relevant information for the Traffic Commission's annual reorganization, by the election of the Chair and Vice Chair.

RECOMMENDATION

It is recommended that the Los Alamitos Traffic Commission nominate and elect:

1. Chair
2. Vice Chair

BACKGROUND

The City's Municipal Code requires that the Traffic Commission select a Chair and a Vice Chair at their regular meeting in January. The City's Municipal Code reads as follows.

"2.48.050 Officers—Election and vacancy.

- A. *The officers of the Traffic Commission shall consist of a Chairman, a Vice Chairman and a Secretary. The Chairman and Vice Chairman shall be elected annually at the first regular meeting in the month of January, and shall hold office for a term of one year or until a successor is duly elected and qualified. Election shall be by a majority vote cast by those commissioners present and voting at the meeting at which the election is held. Officers shall assume office immediately."*

DISCUSSION

After convening the item, procedure calls for the Chair to temporarily relinquish the Chair to the Secretary in order that election for the Office of Chair may be conducted. The newly-elected Chair would then conduct the election for the Office of Vice Chair. A second is not required for nominations and nominations will be considered in the order received if more than one Commissioner is nominated.

Members	Appointment	Exp. Date
Daniel Patz	January 2013	December 2025
Javier Mejia	January 2013	December 2025

Randall Hill	December 2016	December 2025
Bruce Murphy	January 2020	December 2025
Dean Hill	January 2021	December 2026
Maggie Marchese	December 2022	December 2025
Joel Rojas	December 2023	December 2026

FISCAL IMPACT

None.

Attachment: None

MINUTES OF TRAFFIC COMMISSION MEETING OF THE CITY OF LOS ALAMITOS

REGULAR MEETING – November 8, 2023

1. CALL TO ORDER

The Traffic Commission met in Regular Session at 7:00 p.m. on Wednesday, November 8, 2023, Chair Patz presiding.

2. ROLL CALL

Present: Commissioners: Chair Patz,
Vice Chair Murphy
D. Hill, R. Hill, Marchese, Mejia, and Salai
(arrived at 7:03 p.m.)

Present: Staff: Ron Noda, Development Services Director
Chris Kelley, City Engineer
Vandine Ouk, Department Secretary

3. PLEDGE OF ALLEGIANCE

Commissioner Mejia led the Pledge of Allegiance.

4. ORAL COMMUNICATION

Chair Patz opened oral communications.

Resident Viki Howard expressed concern about turning left out of Del Norte Way onto Cerritos Avenue. Mrs. Howard stated that the intersection is very dangerous with cars traveling Cerritos Avenue quickly and cars parked on the curb blocking the line of sight. Mrs. Howard is requesting a temporary stop sign or extending the painted red curb north of Cerritos Avenue.

Vice Chair Murphy and Commissioner R. Hill asked for and received clarification from Mrs. Howard on the problematic area and the issue being the impacts to the line of sight.

Chair Patz informed Mrs. Howard that the Commission will take it under advisory.

Chair Patz closed oral communications.

5. CONSENT CALENDAR

All Consent Calendar items may be acted upon by one motion unless a Traffic Commissioner requests separate action on a specific item.

A. Approval of the Minutes

Approval of the Minutes for the Regular Meeting of October 11, 2023.

Motion/Second: Murphy/Marchese

Carried 5/0 (Mejia and Salai abstained): The Traffic Commission approved the Regular Meeting Minutes of October 11, 2023, with the noted revisions.

B. Conceptual Proposed Striping of Los Alamitos Boulevard between Katella and Cerritos

Development Services Director Noda summarized the staff report.

Commissioner Salai asked and received clarification from Development Services Director Noda that a contracted consulting firm conducted the Active Transportation Plan (ATP) study.

Development Services Director Noda briefly discussed the various elements of the ATP including the findings and efforts which went into its development.

Commissioner Salai briefly discussed concerns about the use of thermoplastic paint and also sign pollution in the city and the concern of drivers being distracted by the signs.

Development Services Director Noda briefly informed Commissioner Salai about the upcoming sign assessment and asset management for the City.

City Engineer Kelley briefly explained how striping assists with providing structure for traffic.

Commissioner D. Hill discussed the following:

- Green hash marks for the bike lane not being continuous
- Possibility of having a bike lane on the sidewalk
- Safety concern about the green hash mark ending before Cerritos Avenue

Development Services Director Noda stated he will follow up with the Traffic Engineer for clarification on the start and end of the green hash marks.

Commissioner D. Hill and Development Services Director Noda briefly discussed the current lane configuration at Florista Street and Katella Avenue, and the future plans for improvements identified in the ATP.

Vice Chair Murphy asked and received clarification from City Engineer Kelley that the Active Transportation Plan (ATP) is a state-mandated project.

Vice Chair Murphy and Development Services Director Noda briefly discussed project ideas for the ATP.

Development Services Director Noda briefly discussed grant funding which became available to assist with the Bloomfield project identified in the ATP.

Commissioner Mejia briefly discussed the striping conditions of Katella Avenue and Los Alamitos Boulevard. Staff and the Commission briefly discussed the ATP project slated for this area and additional striping projects slated for the area.

Commissioner Mejia briefly discussed the following:

- Potential of adding bicyclist signage to the area of Florista Street and Los Alamitos Boulevard.
- Request for information pertaining to the ratings for striping. Development Services Director Noda clarified that the ratings pertain to the pavement [conditions].

Development Services Director Noda briefly discussed the process for roadwork repairs including procurement processes.

Commissioner Marchese expressed safety concerns for the bike lane ending on Los Alamitos Boulevard between Sausalito Street and Cerritos Avenue. City Engineer Kelley advised that the bike lane striping concept would be revisited.

Commissioner R. Hill suggested a bridge on Wallingsford Street and Walnut Avenue.

Commissioner Mejia suggested the City look into the City of Long Beach's bike lane on Second Street where the bike lane hash marks continue into the shared lane.

Commissioner D. Hill asked and received clarification from Development Services Director Noda advising that different projects will eventually connect the striping throughout the City.

Motion/Second: Mejia/Murphy

Carried 7/0: The Traffic Commission approved for staff to review the discussed items and present an update at a future meeting for additional discussion.

6. STAFF REPORTS

A. Traffic Commission Status Log

This is a tracking tool used by the Traffic Commission to track assignments and accomplishments.

Commissioner R. Hill inquired about the following:

- A30: Requested clarification on this item. Commissioner Mejia informed that this item no longer exists and stated that no further action is required and can be marked as completed.
- A33: Requested clarification on this item. Commissioner Mejia informed that no further action is required, and it can be removed from the log.
- F1: Requested recategorizing item to section C, recommendation approved and pending implementation.

Commissioner Mejia requested adding the striping plan on Katella Avenue to the Traffic Commission Status Log.

7. FROM THE DEVELOPMENT SERVICES DEPARTMENT

Development Services Director Noda discussed the following:

- Commissioners whose terms are expiring need to reapply by December 4th
- Extended an invitation and provided information about the upcoming event, *Good Evening, Los Alamitos* on November 16th
- Reminder about the City Council Meeting on Monday, November 20th
- Winter Wonderland on Saturday, December 2nd
- Commission Dinner tentatively scheduled for February 1, 2024
- Postponement of December Traffic Commission meeting to January 2024

Chair Patz briefly discussed the reorganization of the Traffic Commission in January 2024.

8. TRAFFIC COMMISSION INITIATED BUSINESS

Commissioner Mejia inquired about the following items:

- Complimented City staff on the striping in the Old Town West [neighborhood].
- Reflective signs in Cottonwood Cove [Apartment Row]. Development Services Director Noda briefly discussed the sign assessment starting shortly after the Residential Parking and Street Sweeping Survey.

- Short-Term Rental Survey results. Development Services Director Noda advised that the Planning Commission provided direction to not pursue any changes.
- Request for the Southern California Edison representative to attend a Traffic Commission Meeting.
- LED lighting in streetlights and crosswalks.
- Parking restriction review process.
- Pavement and striping rating system. Development Services Director Noda informed Commissioner Mejia about the Pavement Condition Index (PCI) table that shows the conditions of the City streets.

Chair Patz requested a follow-up to the concern expressed by Mrs. Howard at the beginning of the meeting. Development Services Director Noda that Traffic Engineer Iranitilab will assess the area of concern.

Chair Patz reminded the Commissioners of photos to be taken after the Traffic Commission Meeting.

9. **ADJOURNMENT**

Motion/Second: Murphy/Mejia

Carried 7/0: The Traffic Commission unanimously voted to adjourn the meeting until January 11, 2024.

The Traffic Commission adjourned at 8:26 p.m.

Daniel Patz, Chair

Attest:

Vandine Ouk, Department Secretary

City of Los Alamitos

TRAFFIC COMMISSION AGENDA REPORT

MEETING DATE: January 10, 2024

ITEM NUMBER: 7A

To: Chair Patz & Members of the Traffic Commission

Presented By: Ron Noda, Development Services Director

Subject: Conceptual Proposed Striping of Los Alamitos Boulevard between Katella Avenue and Coyote Creek

SUMMARY

Striping and pavement marking assists in maintaining safe and up-to-date standards that comply with current Federal and State guidelines. Currently, the existing striping is faded on Los Alamitos Boulevard and needs restriping. The City is proposing to modify the striping to include bike lanes and create a safer environment for all modes of transportation. The striping modification presented will address the recommendations from the Active Transportation Plan (ATP) prepared for the City.

RECOMMENDATION

1. Consider and discuss the striping modification plan; and,
2. Provide direction to Staff.

BACKGROUND

At the Traffic Commission meeting held on November 8, 2023, the Development Services Department presented conceptual striping and pavement markings on Los Alamitos Boulevard between Katella Avenue and Cerritos Avenue. Commissioners were concerned about the conflict between the existing northbound right-turn lane movements and the proposed bike lane at the Los Alamitos Boulevard and Cerritos Avenue intersection. The City Traffic Engineer has modified the plan to improve bicyclist safety at the intersection and proposed to connect the bike lane to Coyote Creek's existing bike path.

EXISTING CONDITIONS

Los Alamitos Boulevard is a six-lane divided arterial and reduces to 4-lanes north of Katella Avenue. The lane next to the curb is approximately twenty-nine feet, with parking allowed on various sections. The posted speed limit is thirty-five mph.

DISCUSSION

Based on the Commission's discussion on November 8, 2023, we have revised the plan to continue the bike lane through the intersection of Cerritos Avenue to connect to the Los




Alamitos High School entrance on Los Alamitos Boulevard and continue North to connect to Coyote Creek Bike path.

FISCAL IMPACT

The estimated cost is \$120,000.00.

Attachment: 1. 240103 Los Alamitos Blvd Concept

USER: kousado DATE: Jan 03, 2024 - 6:24am FILE: C:\Users\kousado\Box\Los Alamitos (Farhad Iranilab)\Striping and markings\901-Plans\91-CONCEPT-01-LOS AL BLVD.dwg

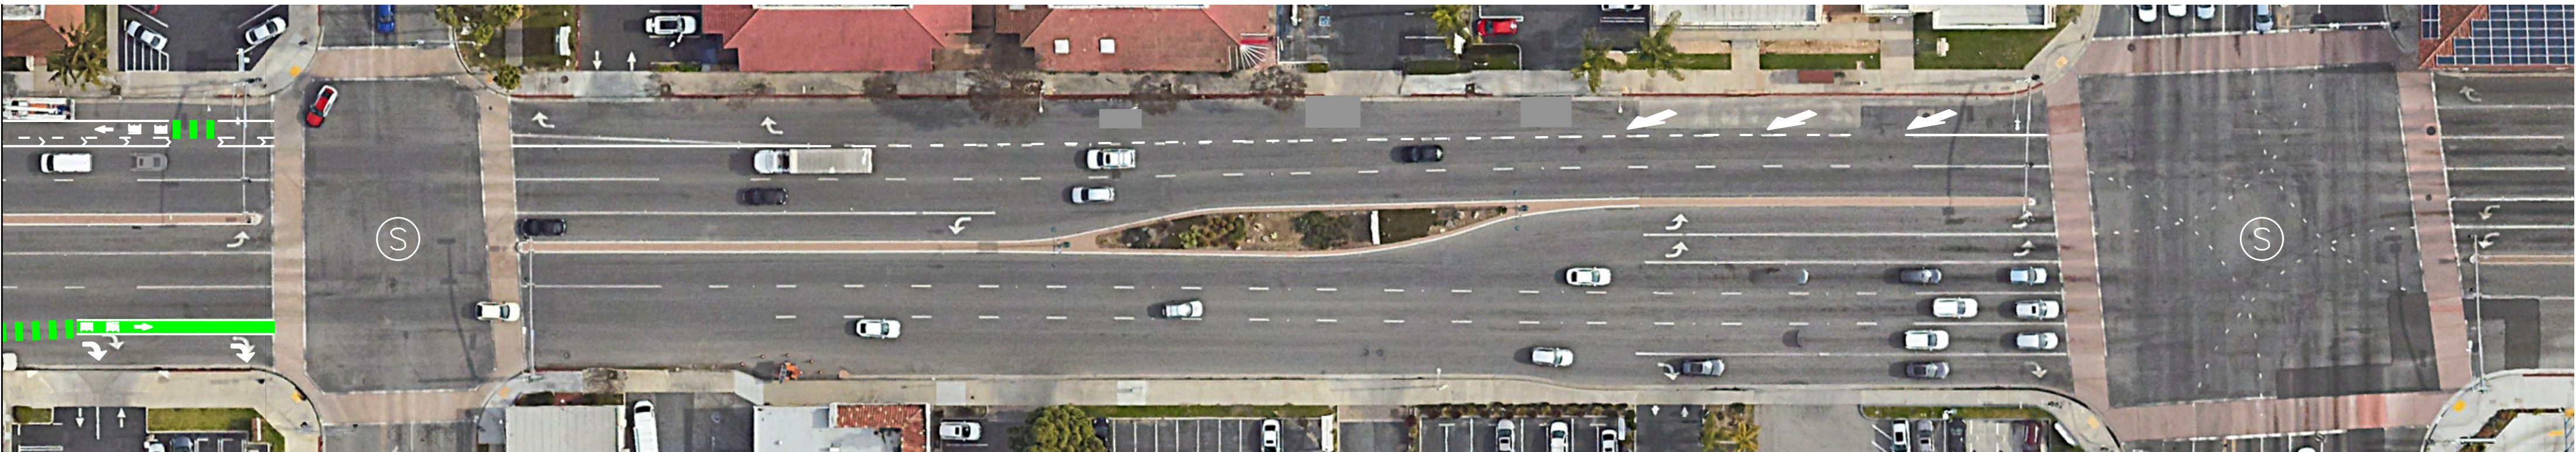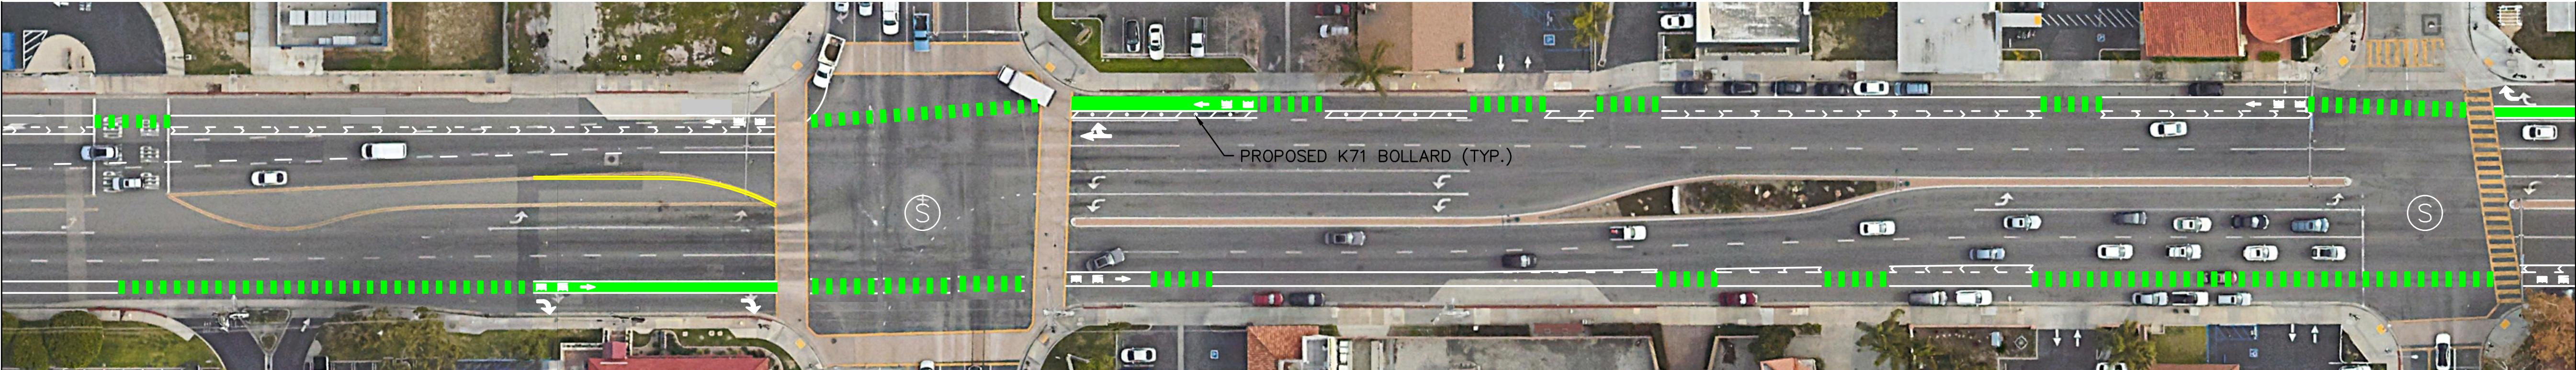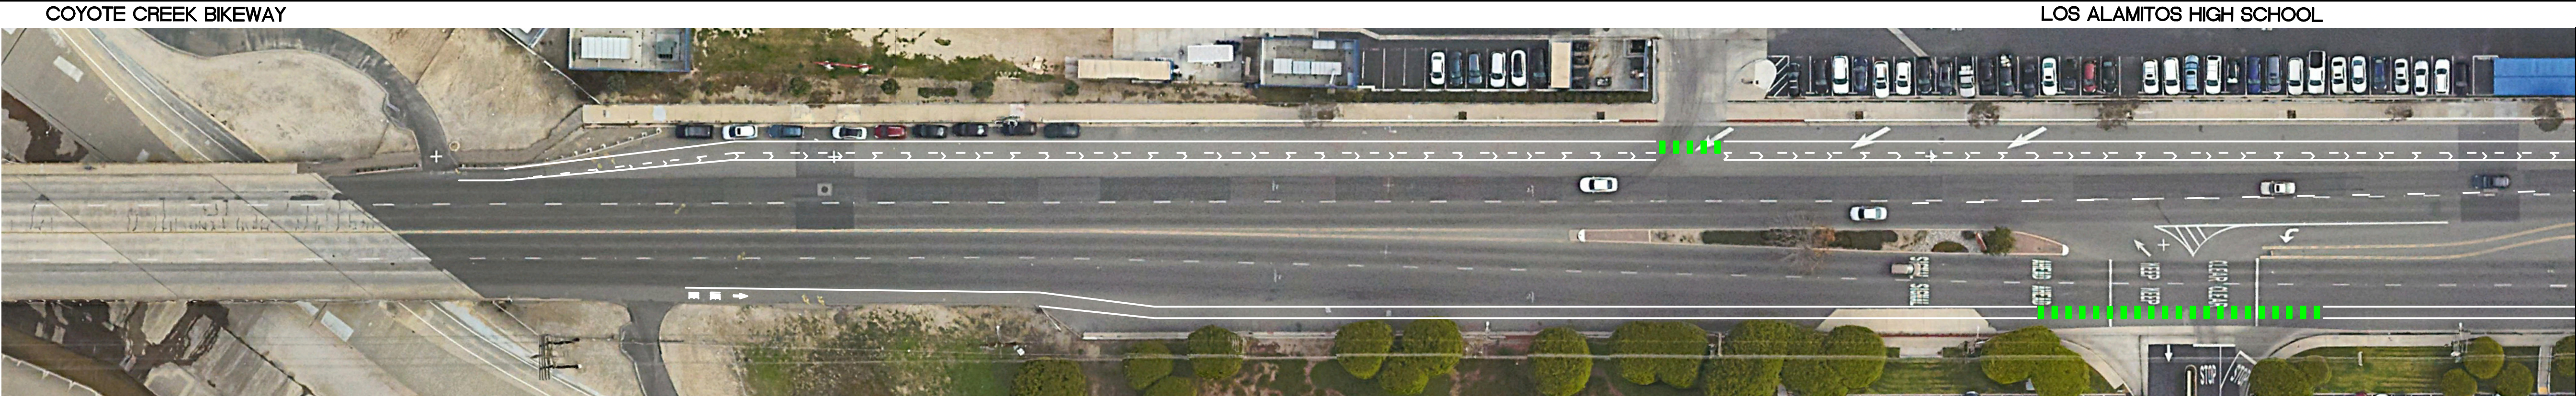


LEGEND

(S) SIGNALIZED INTERSECTION

\\c:\users\kousado\box\los alamitos (farhad iranilab)\striping and markings\901-Plans\91-CONCEPT-01-LOS AL BLVD.dwg

K71 BOLLARD

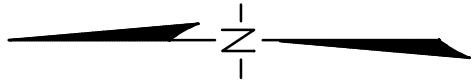

SCALE: 1"=40'



REVISIONS			
NUMBER	DATE	INITIALS	

REFERENCES	
APP'D	

WILLDAN Engineering		DATE
DRAWN BY	BC, MO	3/7/2022
CHECKED BY	FI	3/7/2022
DESIGNED BY	BC, MO	3/7/2022
APPROVED	City Engineer	3/7/2022

CITY OF LOS ALAMITOS
BIKE LANE STRIPING CONCEPT
LOS ALAMITOS BLVD
FROM NORTH CITY LIMIT TO KATELLA AVE

SHEET 1 OF 1

NOT FOR CONSTRUCTION

City of Los Alamitos

TRAFFIC COMMISSION AGENDA REPORT

MEETING DATE: January 10, 2024

ITEM NUMBER: 7B

To: Chair Patz & Members of the Traffic Commission

Presented By: Ron Noda, Development Services Director

Subject: Conceptual Corner Improvement at the Intersections of Los Alamitos Boulevard at Rossmoor Way and Bradbury Road

SUMMARY

The City received complaints regarding the sidewalk width at the northeast and southeast corners of the subject intersections. The sidewalk width and the ramp landing do not meet the ADA requirements. The Traffic Engineer developed two alternatives to modify the street corners to comply with ADA requirements.

RECOMMENDATION

1. Consider and discuss the two alternatives; and,
2. Provide direction to Staff.

BACKGROUND

The American Disability Act (ADA) considers the sidewalk as an accessible path of travel and must have at least one accessible route from a passenger loading zone, public street, or accessible parking area. Walking surfaces should have a clear width of at least 36 inches.

However, The California Building Code's (CBC) requirement is 48-inches for walkways which is wider than the ADA's minimum requirement of 36 inches.

EXISTING CONDITIONS

Based on field observation and measurements, the sidewalk clearance at both intersections of Los Alamitos Boulevard at Bradbury Road and Rossmoor Way does not meet the ADA minimum clearance width.



DISCUSSION


The Traffic Engineer developed two concepts to comply with ADA requirements. Option 1 will install curb extensions at the southeast and southwest corners of both intersections to create sidewalk clearance that meets the ADA requirements. Option 2 is to relocate signal poles that will marginally meet the ADA requirements.

Option 1 is the preferred concept because it will improve the southeast and northeast corners permanently. Option 2 might require further improvements in the future.

FISCAL IMPACT

\$330,000.00 (including design)


Attachment: 1. Option 1 concept
 2. Option 2 Concept

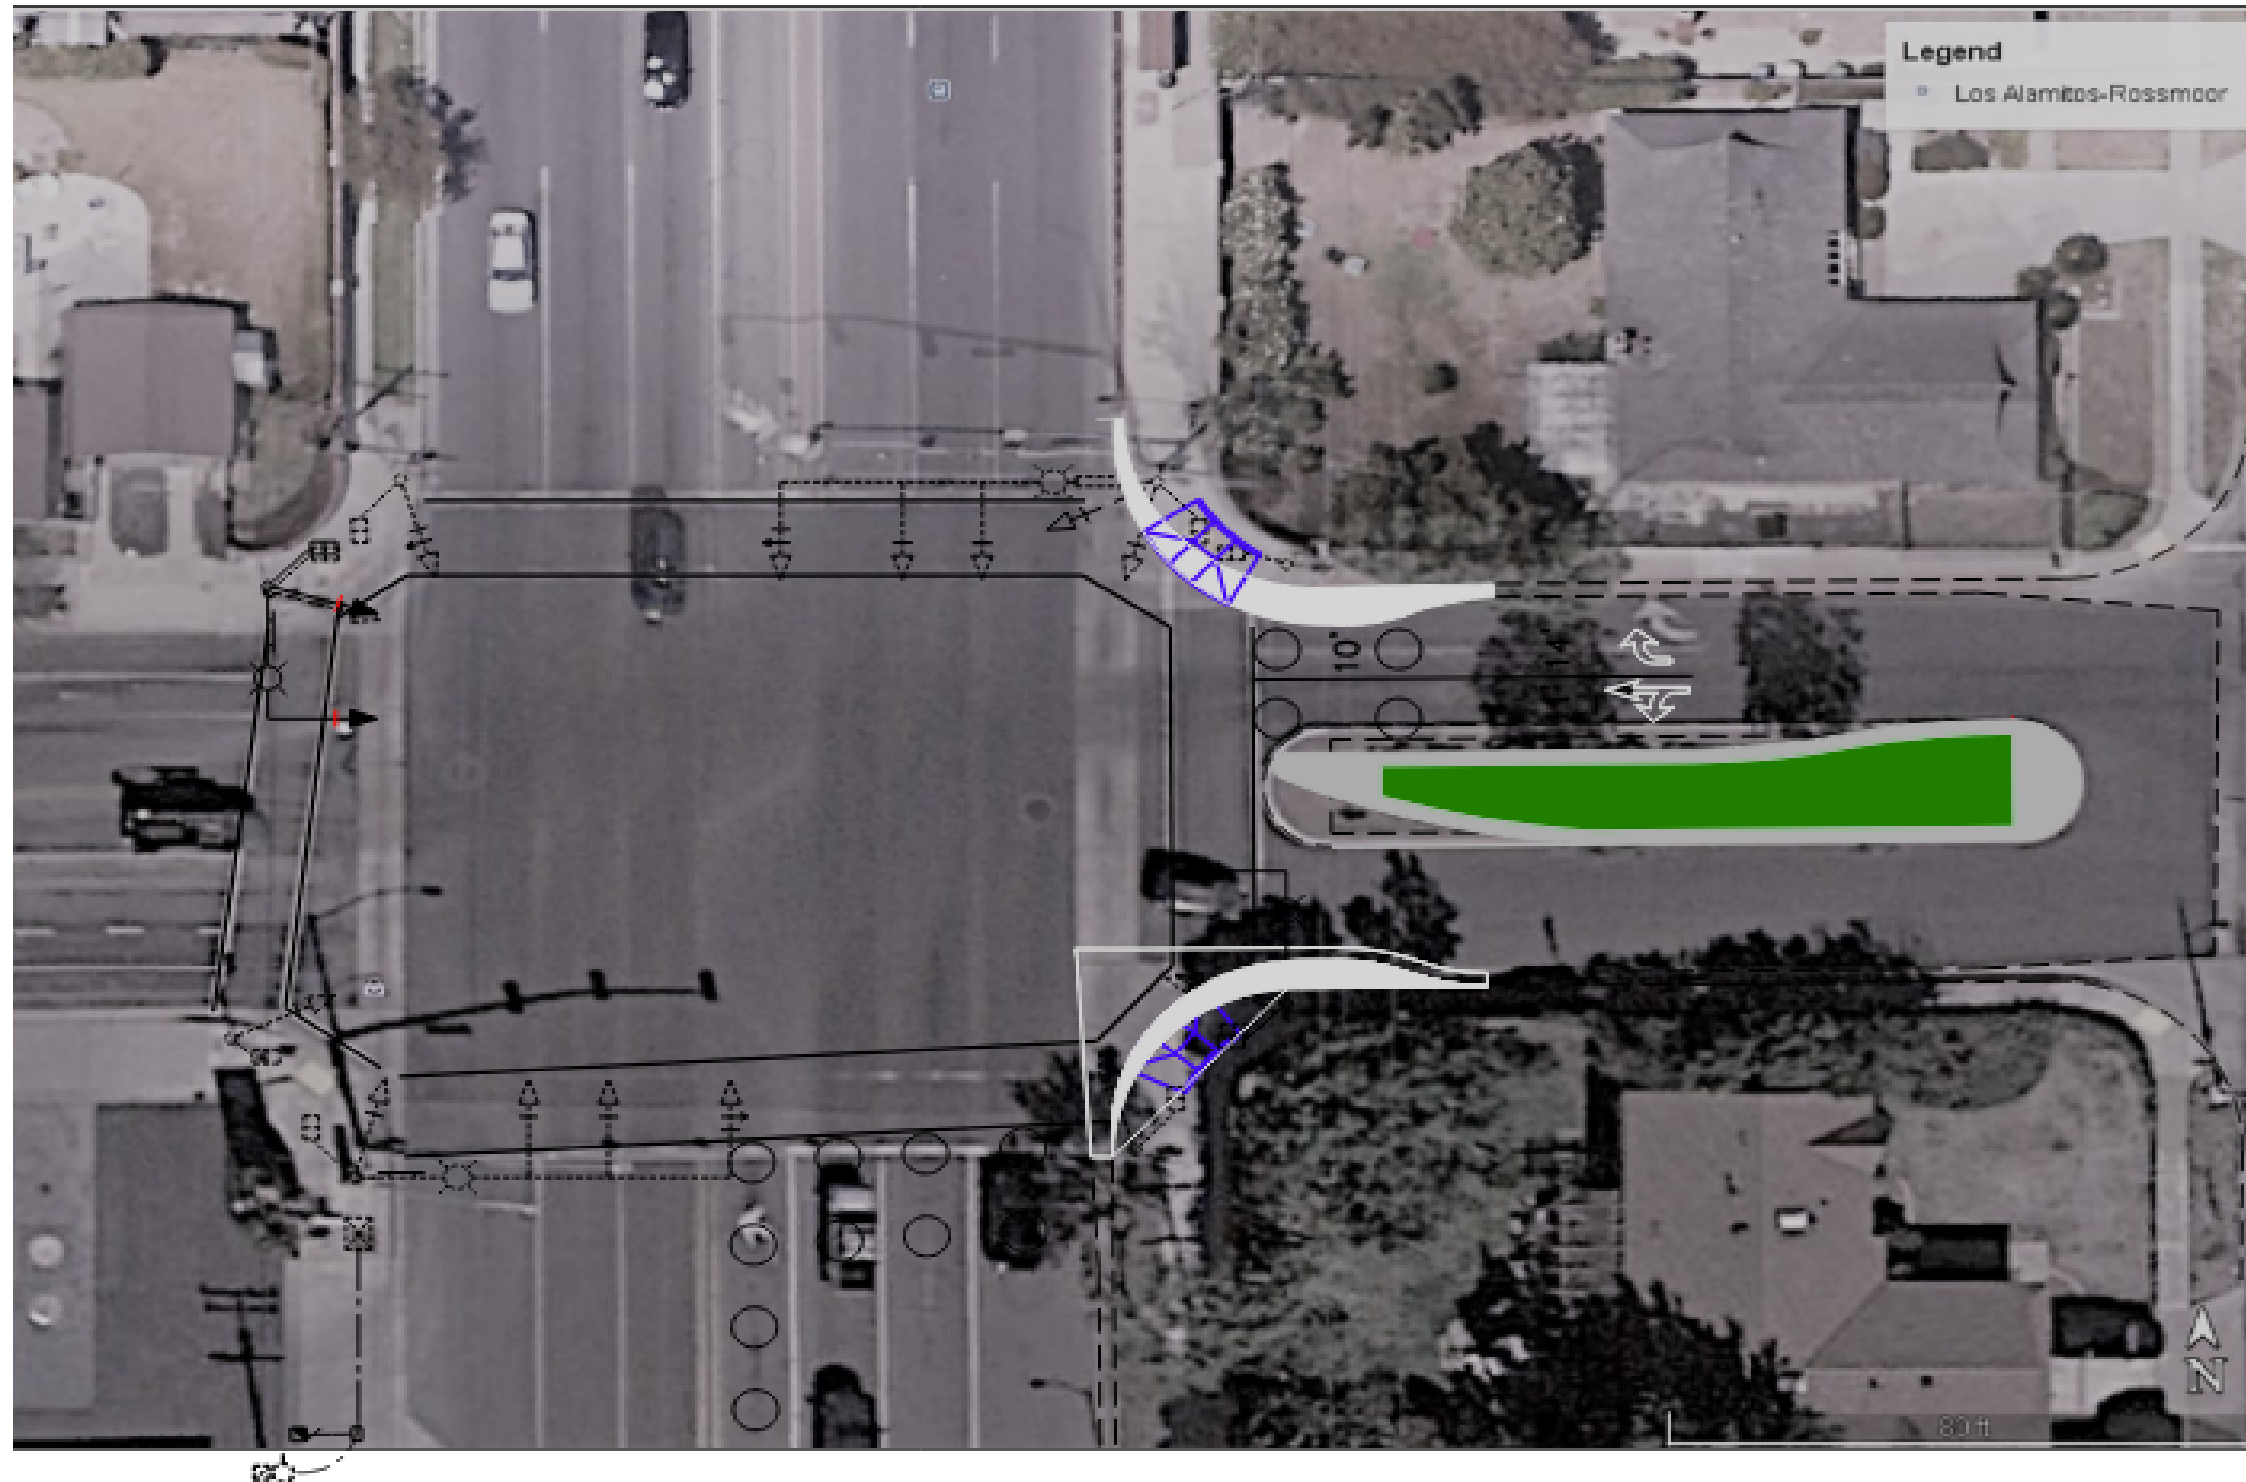

CONCEPT PREPARED BY:
WILLDAN Engineering
 13191 CROSSROADS PARKWAY NORTH
 SUITE 405 INDUSTRY, CA 91746-3497
 (562) 908-6200

PROPOSED INTERSECTION IMPROVEMENTS
OPTION 1
LOS ALAMITOS BLVD AT
BRADBURY
 CITY OF LOS ALAMITOS
 JOB NO. 107051

LOS ALAMITOS BLVD

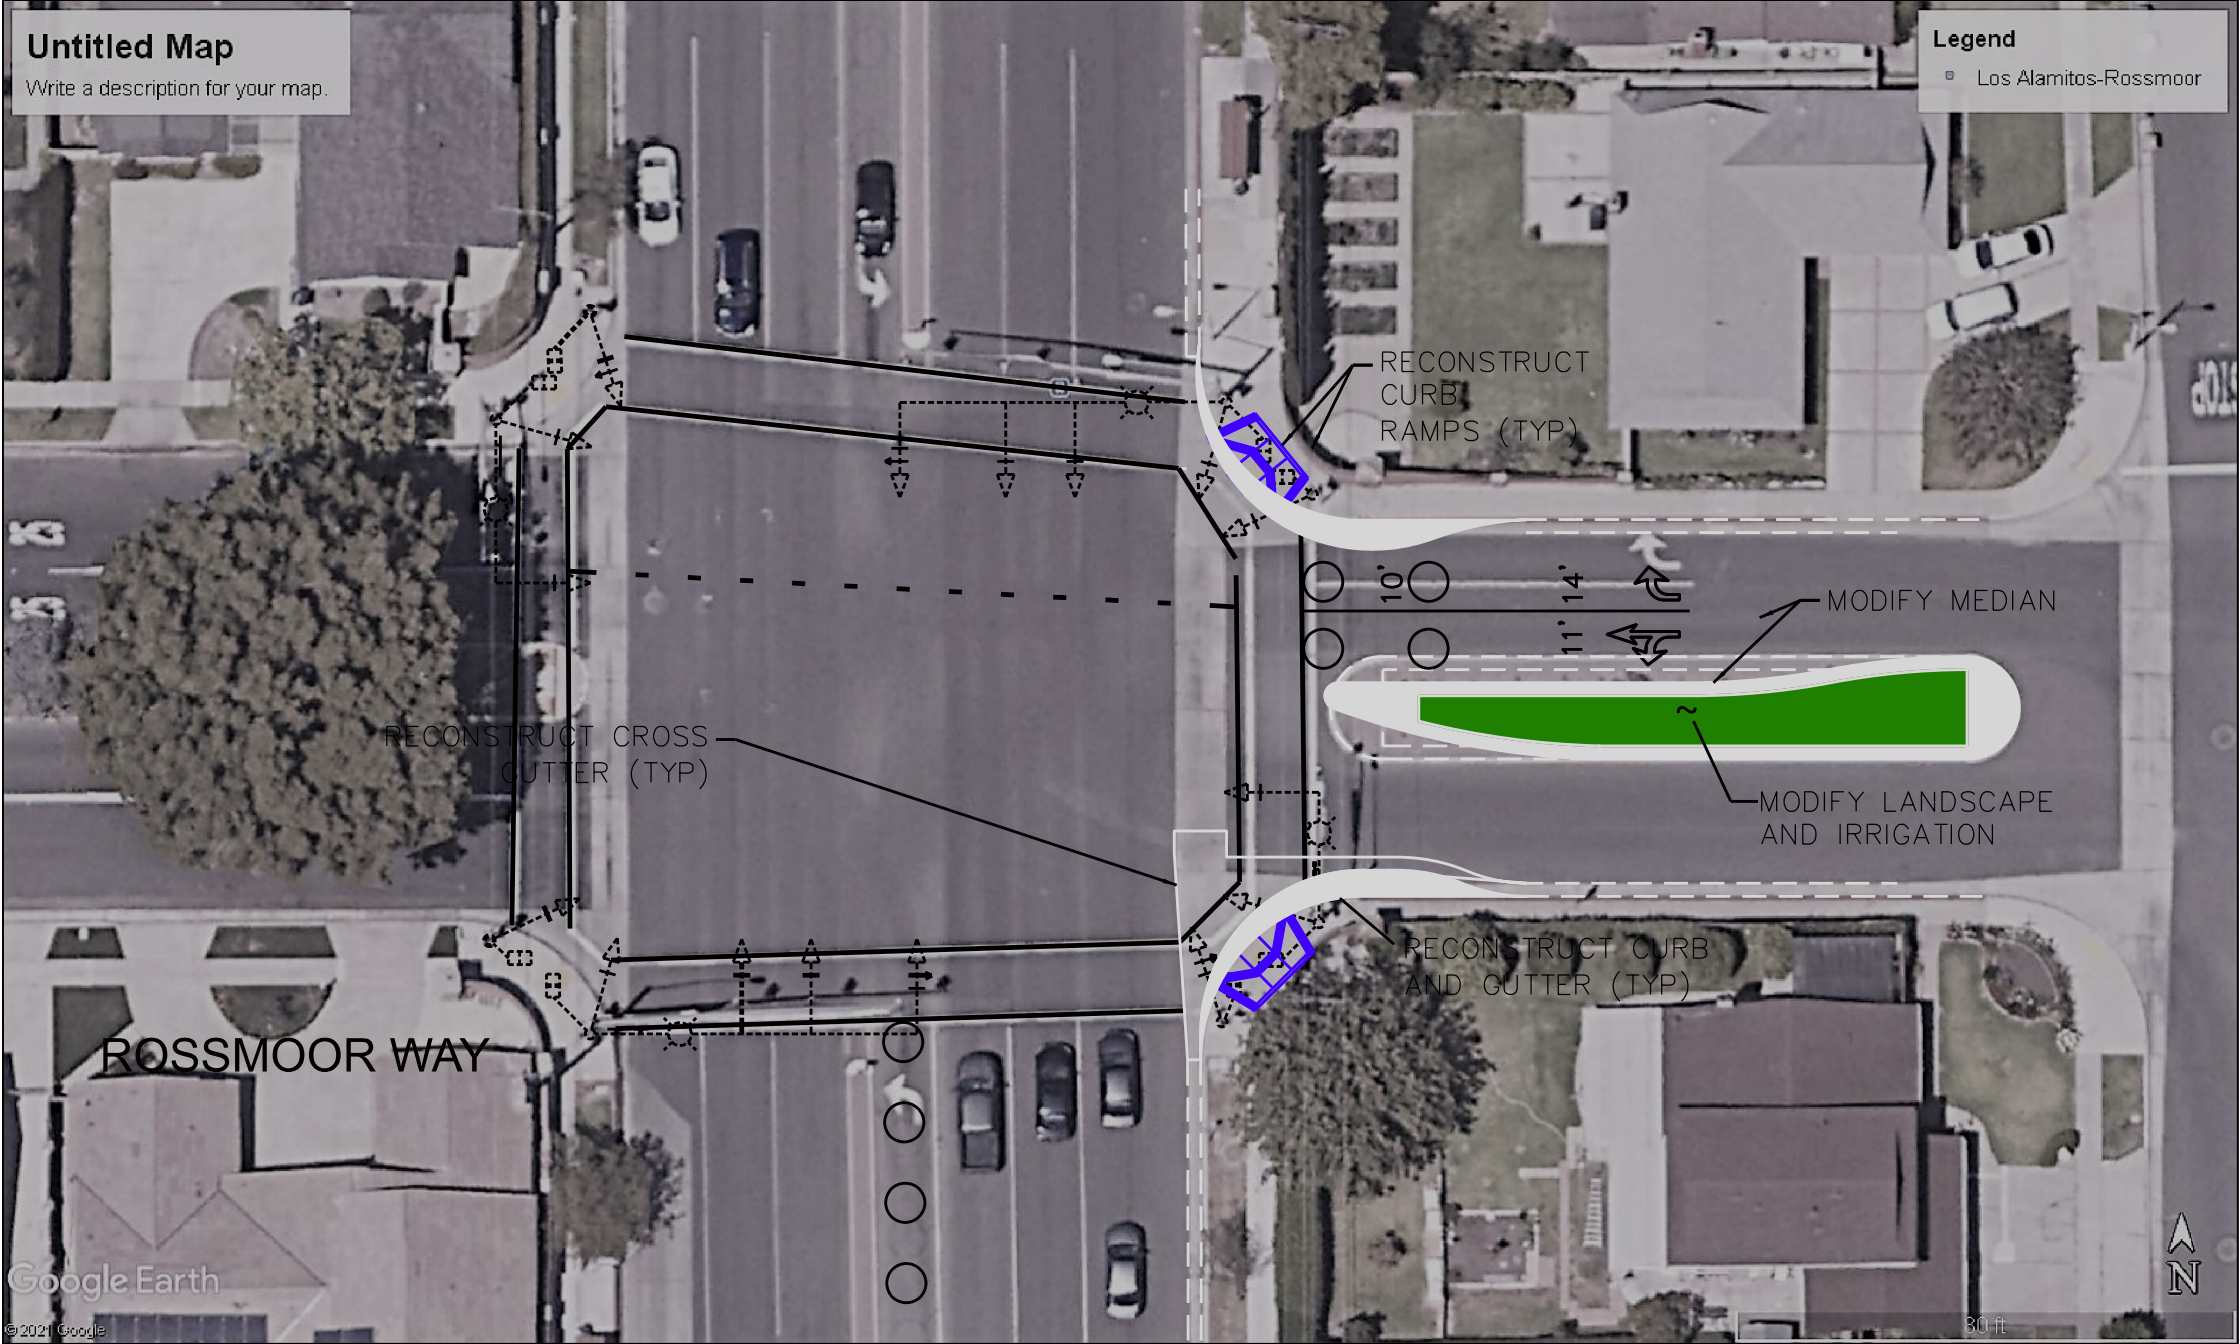

LOS ALAMITOS BLVD



N.T.S.

CONCEPT PREPARED BY:
WILLDAN Engineering
13191 CROSSROADS PARKWAY NORTH
SUITE 405 INDUSTRY, CA 91746-3497
(562) 908-6200

PROPOSED INTERSECTION IMPROVEMENTS
EXHIBIT
**LOS ALAMITOS BLVD AT
ROSSMOOR WY**
CITY OF LOS ALAMITOS
JOB NO. 107051

LOS ALAMITOS BLVD



LOS ALAMITOS BLVD



N.T.S.

SHARED JURISDICTION WITH CITY OF SEAL BEACH

CONCEPT PREPARED BY:




13191 CROSSROADS PARKWAY NORTH
SUITE 405 INDUSTRY, CA 91746-3497
(562) 908-6200

PROPOSED INTERSECTION IMPROVEMENTS
OPTION 2
**LOS ALAMITOS BLVD AT
BRADBURY RD**

CITY OF LOS ALAMITOS
JOB NO. 107051

SIGNAL UPGRADES TO PROVIDE MINIMUM ADA PEDESTRIAN CLEARANCES

LOS ALAMITOS BLVD

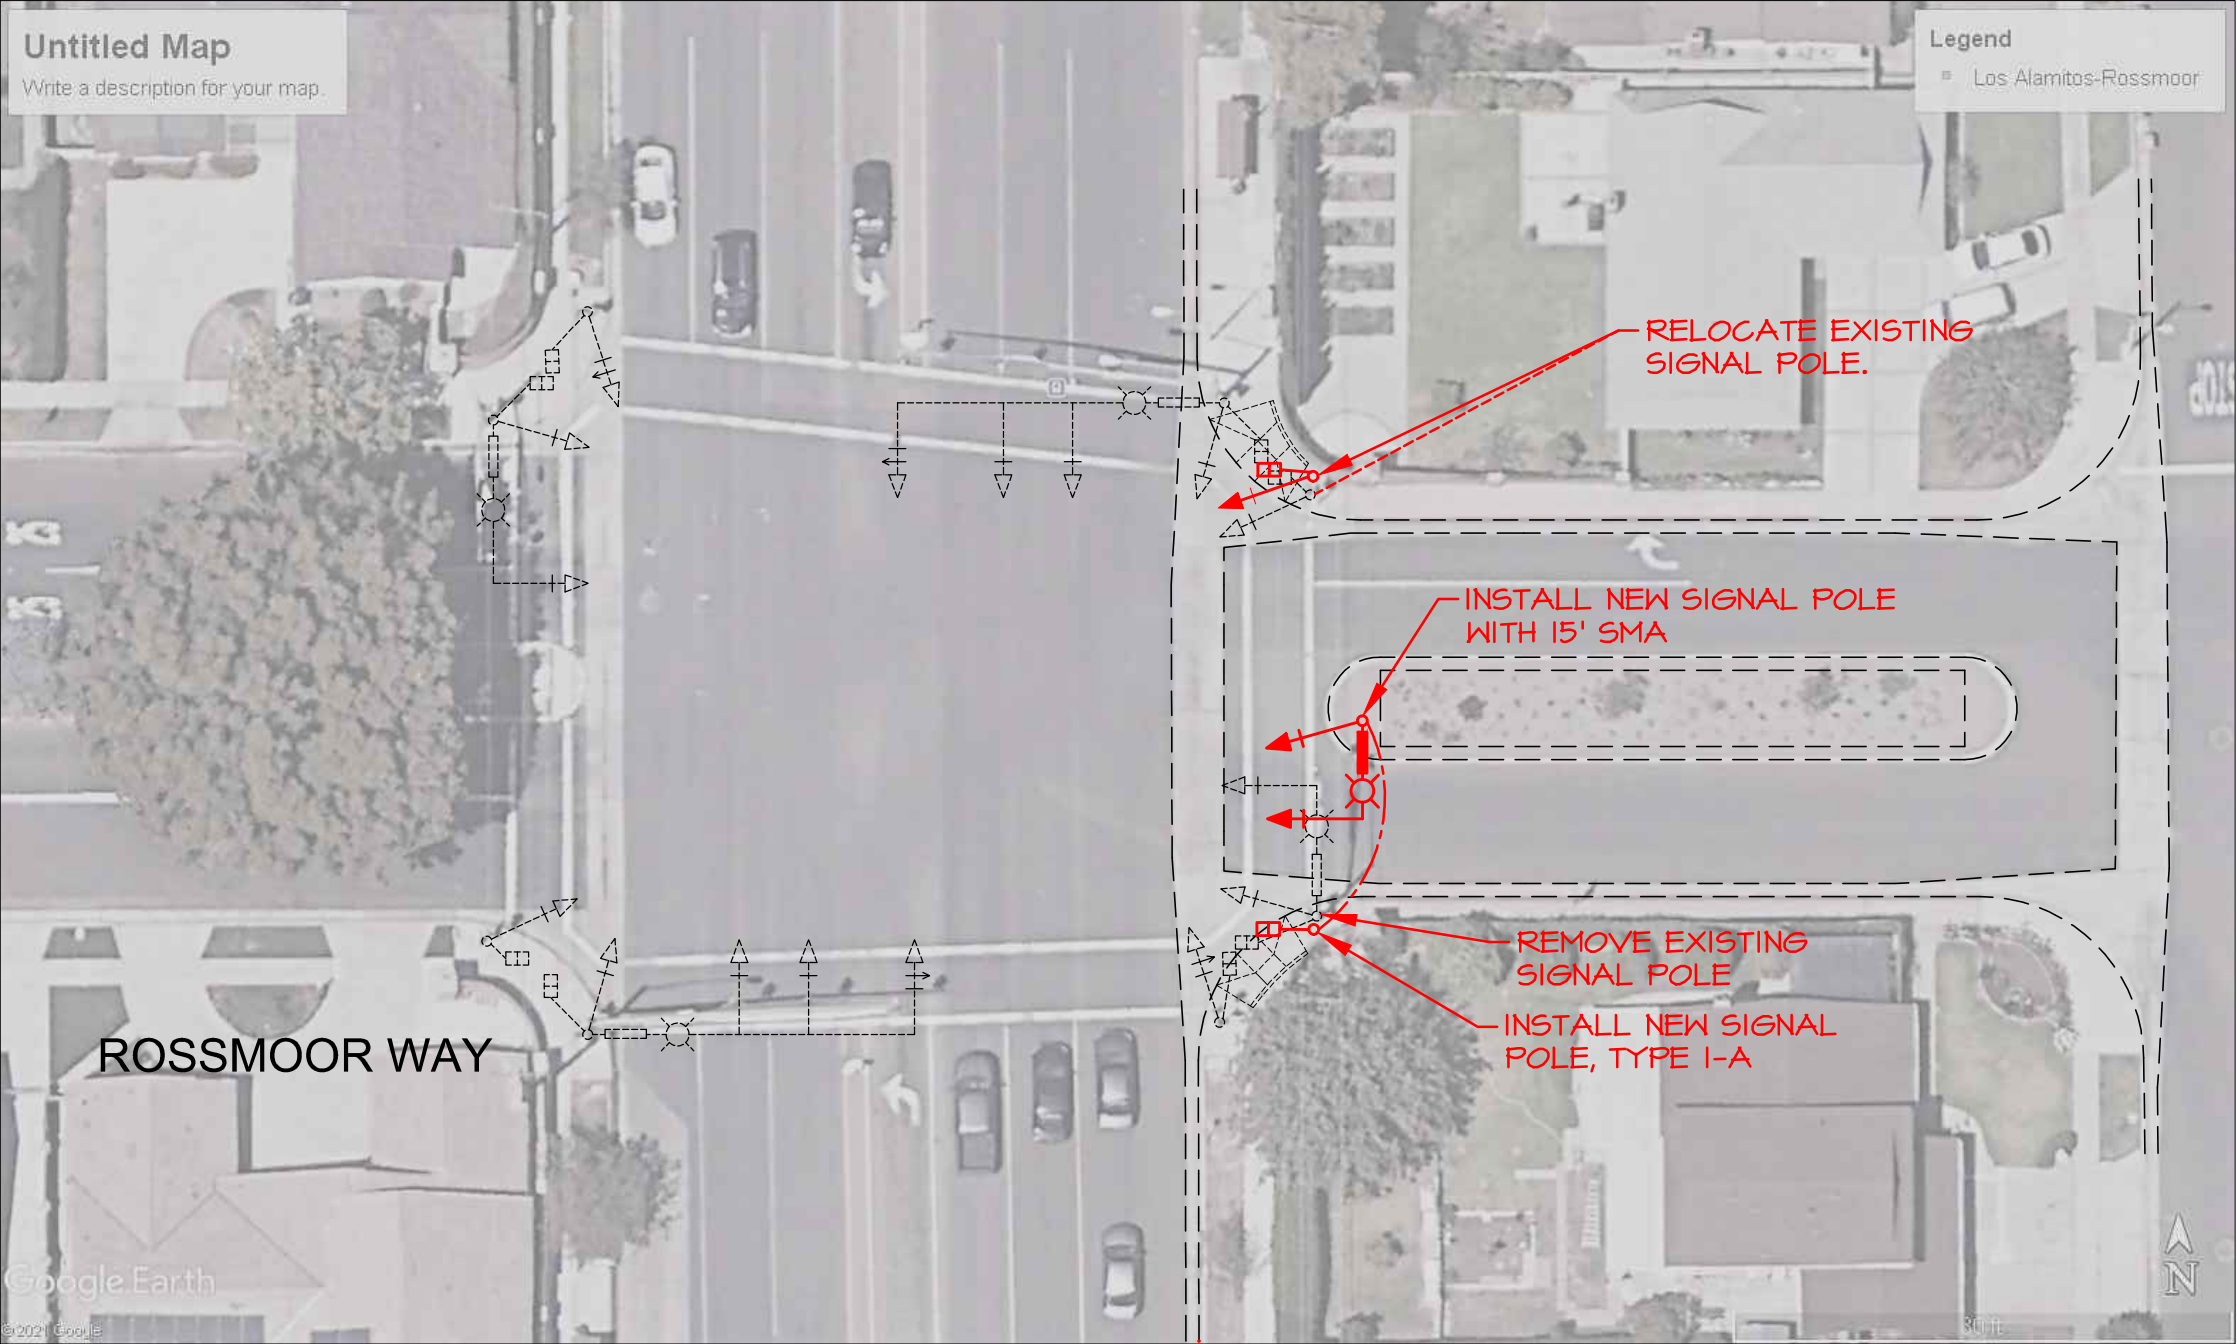

LOS ALAMITOS BLVD



N.T.S.

SIGNAL UPGRADES TO PROVIDE MINIMUM ADA PEDESTRIAN CLEARANCES

CONCEPT PREPARED BY:



13191 CROSSROADS PARKWAY NORTH
SUITE 405 INDUSTRY, CA 91746-3497
(562) 908-6200

PROPOSED INTERSECTION IMPROVEMENTS
OPTION 2

**LOS ALAMITOS BLVD AT
ROSSMOOR WY**

CITY OF LOS ALAMITOS
JOB NO. 107051

LOS ALAMITOS TRAFFIC COMMISSION STATUS LOG

ITEM	DESCRIPTION	DATE INITIATED	REQUESTED BY	REMARKS
A1	install 4-way stop signs at 4-way stop intersections	Jul-15	J. Wilhelm	Completed
A2	Farquhar/Los Alamitos Alley Study		Emerson/Mejia	Completed
A3	No left turn sign by the post office on Reagan St	Jun-15	D. Patz	Completed
A4	Katella/Cherry crosswalk on eastside of Katella	Jun-15	J. Mejia	Pending - Put on 7-yr CIP
A5	High School Traffic Study		D. Hunt	Completed. Submitted request to the district and was denied. No further action at this time.
A7	Repaint arrows at bus pad on Katella @ Walnut	Apr-15	J. Mejia	Completed
A8	3-way stop sign @ Cherry St & Catalina St	Jan-13	J. Wilhelm	Completed
A9	Consider options for widening Civic Center Dr	Jan-14	J. Mejia	No longer applies
A10	Upgrade forklift crossing on Catalina	Jan-16	J. Mejia	Completed
A11	remove parking spaces on s/s Catalina opposite - near the Los Alamitos Medical Center	Mar-16	J. Mejia	Completed
A12	PT/P study to downgrade fully protected operation for Rossmoor Way/Los Alamitos TS and Bradbury/Los Alamitos TS S/B and N/B directions	Jun-16	D. Emerson	Completed
A13	1. Los Alamitos Blvd @ Farquhar - safety light out 2. Los Alamitos Blvd @ Katella - safety light cycling 3. Los Alamitos Blvd @ Florista, safety light out 4. Los Alamitos Blvd @ Cerritos - Illuminated street name dark 5. Cerritos Ave @ Los Al High, ISNS is out 6. Cerritos Ave @ Humbolt, ISNS is out 7. Cerritos Ave @ Bloomfield, safety light out	Feb-19	J. Mejia	Completed
A15	Los Alamitos Blvd @ Orangewood Safety Light Out	Mar-08	Hill	Completed
A16	Safety light out at the intersection of Humbolt Street and Cerritos Ave.	May-17	Chair Patz	Completed
A17	Bloomfield speed sign is not working	Apr-17		Completed
A18	Parking Revision 10732 Los Alamitos Boulevard in Front of McNally Back to 24 Min. Zone.	Feb. 7	Commission	Completed
A19	Real Estate Sign limiting visibility at the intersection of Florista and Pine	Apr-17	Commission	Completed
A20	Florista Signal Timing	Jul-17	Commissioner Hill	completed.
A21	Katella Avenue at Lexington Safety light is dark	Sept. 17	Commission	Completed
A22	Traffic signal indication at S/W corner missing	Sept. 17	Chair Patz	Completed
A23	Move or upgrade mid-block crosswalk on Cherry s/o Florista	Mar-16	J. Mejia & D. Patz	Completed

LOS ALAMITOS TRAFFIC COMMISSION STATUS LOG

ITEM	DESCRIPTION	DATE INITIATED	REQUESTED BY	REMARKS
A24	five (5) traffic signs on the south side of Katella Avenue, between the 605 freeway and Wallingsford are starting to lean toward the street.	Feb-19	E. Singer	Completed
A25	parkway trees are blocking the effectiveness of the street lights, on the east side of Los Alamitos Boulevard, between the car wash and Bradbury Road.	Feb-19	E. Singer	Completed
A26	alley, south of Katella from Lexington heading west: overgrown vegetation at the rear of the private properties	Feb-19	E Singer	Completed
A27	repair of two speeds bumps in the alley between Lexington Drive and Noel Street, and between Katella Avenue and Green Avenue.	Mar-19	J. Mejia	Completed
A28	request to adjust the new median lights on Los Alamitos Boulevard, so that the lights are triggered to turn on and off by the sensor and not the timer.	Feb-19	D. Patz	Completed
A29	Scramble Timing at the intersection of Cerritos and Los Alamitos Boulevard	Apr-17	R. Hill	No further action required at this time. Will be evaluated after School Traffic Study Review
A30	Add red curb for sight distance on Katella for n/bound Bloomfield	Mar-16	D. Emerson	Completed
A31	Vehicles in N/bound left turn lanes on Los Alamitos at Katella back up into thru lane	Jan-16	D. Emerson	Reviewing - Would likely require capital improvements
A32	Replace speed bumps in alley - poor condition	Jan-16	J. Mejia	Completed
A34	Extend the "merge left" sign on Los Alamitos Boulevard (NB) to be moved closer to Katella Avenue	Apr-19	Singer	Completed
A35	Painted "merging" street marks on Los Alamitos Boulevard north of Katella Avenue, south of Florista Avenue.	Jun-19	Traffic Commissioner Mejia	Completed
A36	"No Parking" sign replacement at the west end of San Joaquin Avenue	Jun-19	Traffic Commissioner Patz	Completed
A37	San Bonito Avenue street sign on Bloomfield Street going north to south is blocked by a block wall	Oct-19	Traffic Commissioner Patz	Completed
A38	Katella Deli removal of damaged wall	Feb-19	Traffic Commissioner Mejia	Completed

LOS ALAMITOS TRAFFIC COMMISSION STATUS LOG

ITEM	DESCRIPTION	DATE INITIATED	REQUESTED BY	REMARKS
A39	Overgrown tree on private property covering a signal at the intersection of Bradbury Road and Los Alamitos Boulevard	Jun-19	Traffic Commissioner Rodman	Completed
A40	Street name signs at Los Alamitos Bl/Florista-paint/vinyl peeling off	Jan-16	J. Seaman	Completed
A41	Faded permit parking signs on San Joaquin Avenue, San Mateo Avenue, and Humbolt Street paint/vinyl peeling off	Jan-22	Traffic Commissioner Patz	Completed
A42	Restripe crosswalk on Kyle Street and Florista Street	Jun-22	Javier Mejia	Completed
COMMUNITY INITIATED ITEMS - COMPLETED				
B1	Extend signal time for cars crossing Katella @ Walnut/Wallingsford	Apr-June-15	Lindsey	Completed
B2	Conduct Four-Way Stop Study at the intersection of Walnut and Catalina	Apr-17		Completed
B3	Traffic Signal @ Wallingsford and Katella	May-17	Resident	Completed
B4	requesting the installation of a u-turn sign and/or paint a red curb in the Woodcrest neighborhood - school traffic imposes safety concerns (Los Alamitos High School)	Oct-17	Residents: Carol Wall & Betty Binder	completed.
B5	installation of a right-turn only sign at the exit driveway off Farquhar, on the east side of Jack in the Box leaving Bank of America parking lot going onto Farquhar.	Nov-17	Resident: Art DeBolt	completed and removed.
B6	Traffic signal at Katella and Los Alamitos	Jul-17	P. Dykhous	Completed: Traffic signal is operating as was intended
B7	Red curb request on north side of Sausalito Street east of the driveway into Sausalito Walk	Sep-18	Resident: Richard Murphy	Completed
B8	Installation of a crosswalk at the intersection of Green Avenue and Bloomfield Avenue	Jan-19	Resident:	Completed
B9	Dedicated right turn lane on Cerritos Avenue in front of Los Alamitos High School	Oct-19	Traffic Commissioner Hill	Completed
B10	Permit parking sign removal in New Dutch Haven neighborhood - as part of the permit parking review	Oct-19	Residents	Completed
B11	Permit parking sign removal in Carrier Row neighborhood - as part of the permit parking review	Oct-19	Residents	Completed
B12	Red curb request on south of Sausalito Street west of Los Alamitos Boulevard (next to Shenandoah's)	Sep-18	Resident: Richard Murphy	Completed

LOS ALAMITOS TRAFFIC COMMISSION STATUS LOG

ITEM	DESCRIPTION	DATE INITIATED	REQUESTED BY	REMARKS
B13	Request for the installation of equipment for the visually impaired on Florista Street and Los Alamitos Boulevard	Fall 2018	Resident	Completed
B14	Installation of speed humps at Old Town West (Project updated to Traffic Calming)	Sep-19	Resident	Completed
B15	Red Curb Request on 4021 Howard Avenue	May-17	Matthew Dastis	Item pending written request from Mr. Dastis. *Requestee passed away* No further action needed
RECOMMENDATION APPROVED & PENDING IMPLEMENTATION				
C1	Analysis of other intersections near all schools within City limits which might warrant the installation of a crosswalk	Jan-19	Traffic Commission	Approved - pending implementation
C2	Street sweeping signage around the LAMC (initiated by excess trash and debris on the street)	Jan-19	Resident	Approved - pending implementation
C3	Safety concern of accessibility on the southeast and northeast corner of Los Alamitos Boulevard/Bradbury Road and Los Alamitos Boulevard/Rossmoor Way	Apr-21	D. Hill	Approved - pending implementation
RECOMMENDATION DENIED				
D1	installation of northbound speed limit sign on Bloomfield	Nov-19	Resident: Art DeBolt	denied
D2	change the alley (between Farquhar Ave & Howard Ave) to be one-way only	Nov-19	Resident: Art DeBolt	denied
D3	Remove "Keep Clear" on Farquhar at Cherry	Mar-16	D. Emerson	Denied
D4	Remove school signs for Laurel HS, which is closed	Nov-15	D. Patz	Denied per schools request
D5	Modify pedestrian signal/sign for NB right turns - East leg Bloomfield & Katella	Jan-14	J. Wilhelm	Denied
D6	Request to add permit parking on Maple Street in the Apartment Row neighborhood	Jan-20	Resident: Mark Giruad	Denied
D7	15 minute parking sign at 4012 Katella Ave, Suite 101	Mar-20	Business Owner: Hai Nguyen	Denied - Staff spoke to Business owner
D8	Bring the traffic study for Shea Properties Arrowhead to Commission	Mar-16	J. Mejia	Denied
ITEMS PENDING - TRAFFIC COMMISSION				
E1	Request for median markers on the east side of Katella Avenue	Jan-23	Commissioner Murphy	item pending

LOS ALAMITOS TRAFFIC COMMISSION STATUS LOG

ITEM	DESCRIPTION	DATE INITIATED	REQUESTED BY	REMARKS
E2	Request for removal of flashing radar speed sign on Bloomfield Street between Cerritos Avenue and Katella Avenue	Jun-23	Chair Patz	Completed
E3	Striping Plan on Katella Avenue	Nov-24	J. Mejia	Item pending
ITEMS PENDING CONSIDERATION - CITY COUNCIL				